




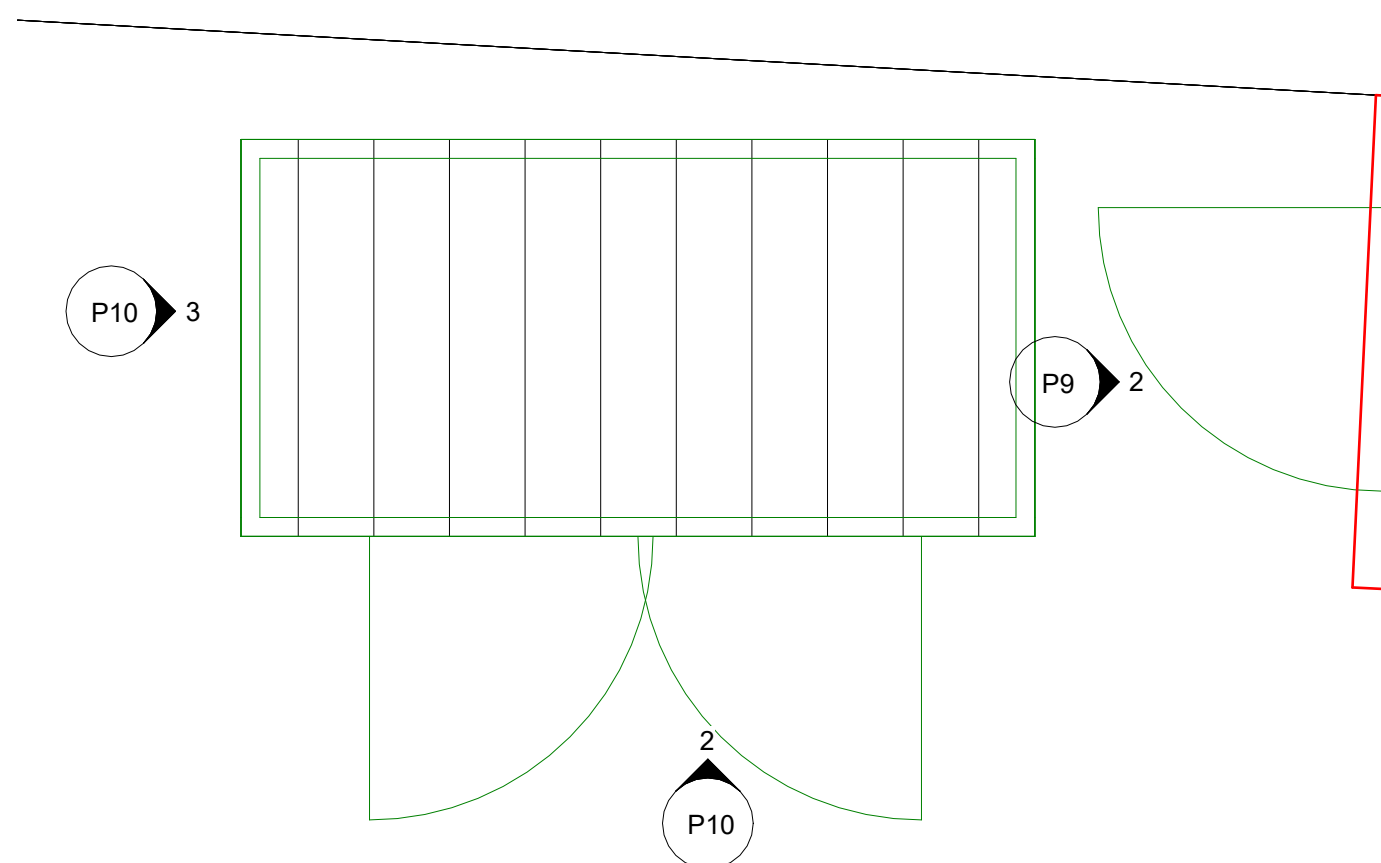

1 Bike Store Plan
1 : 20

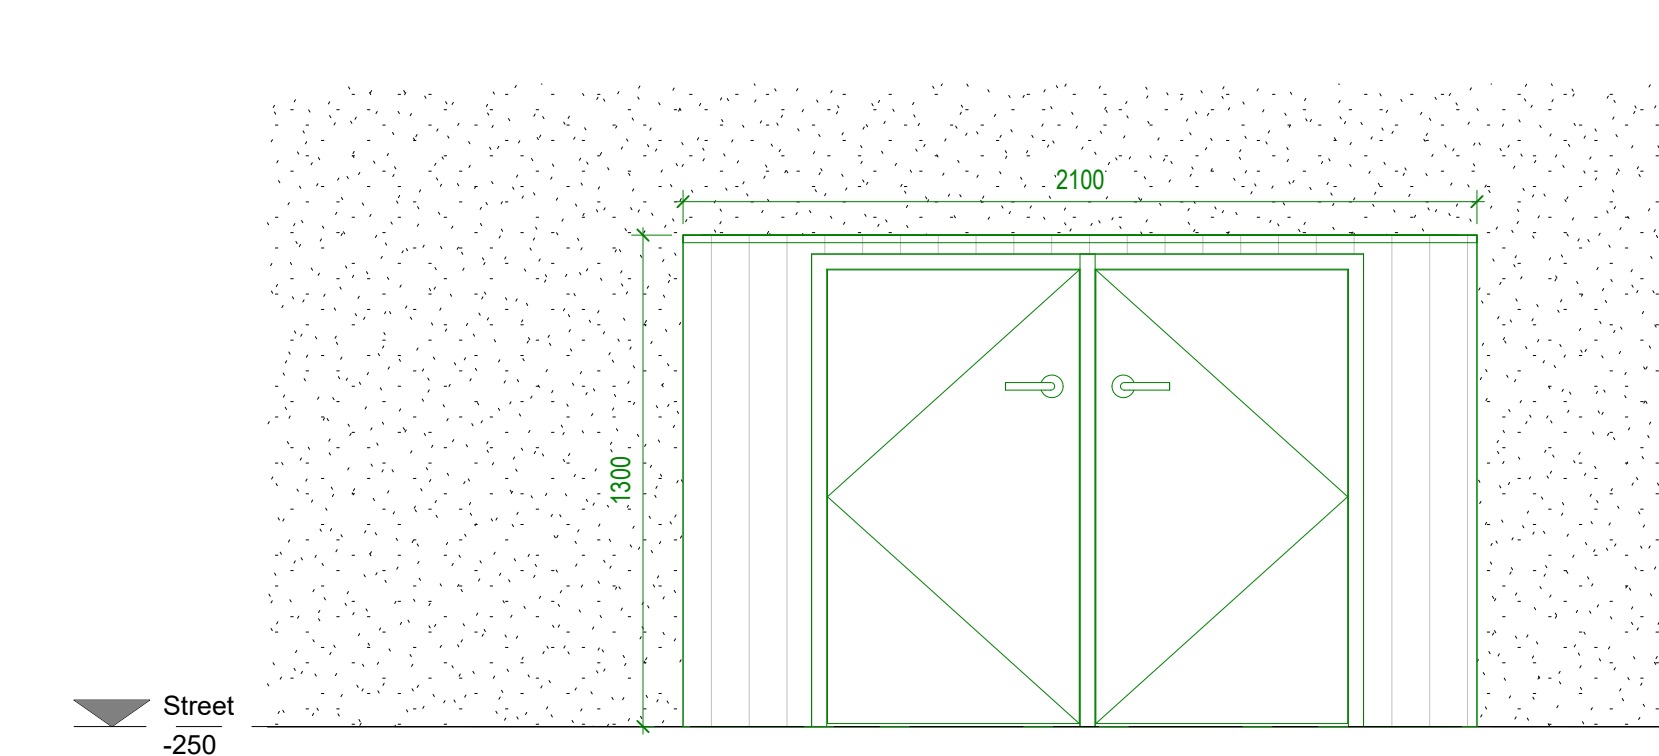

2 Bike Store Elevation 1
1 : 20

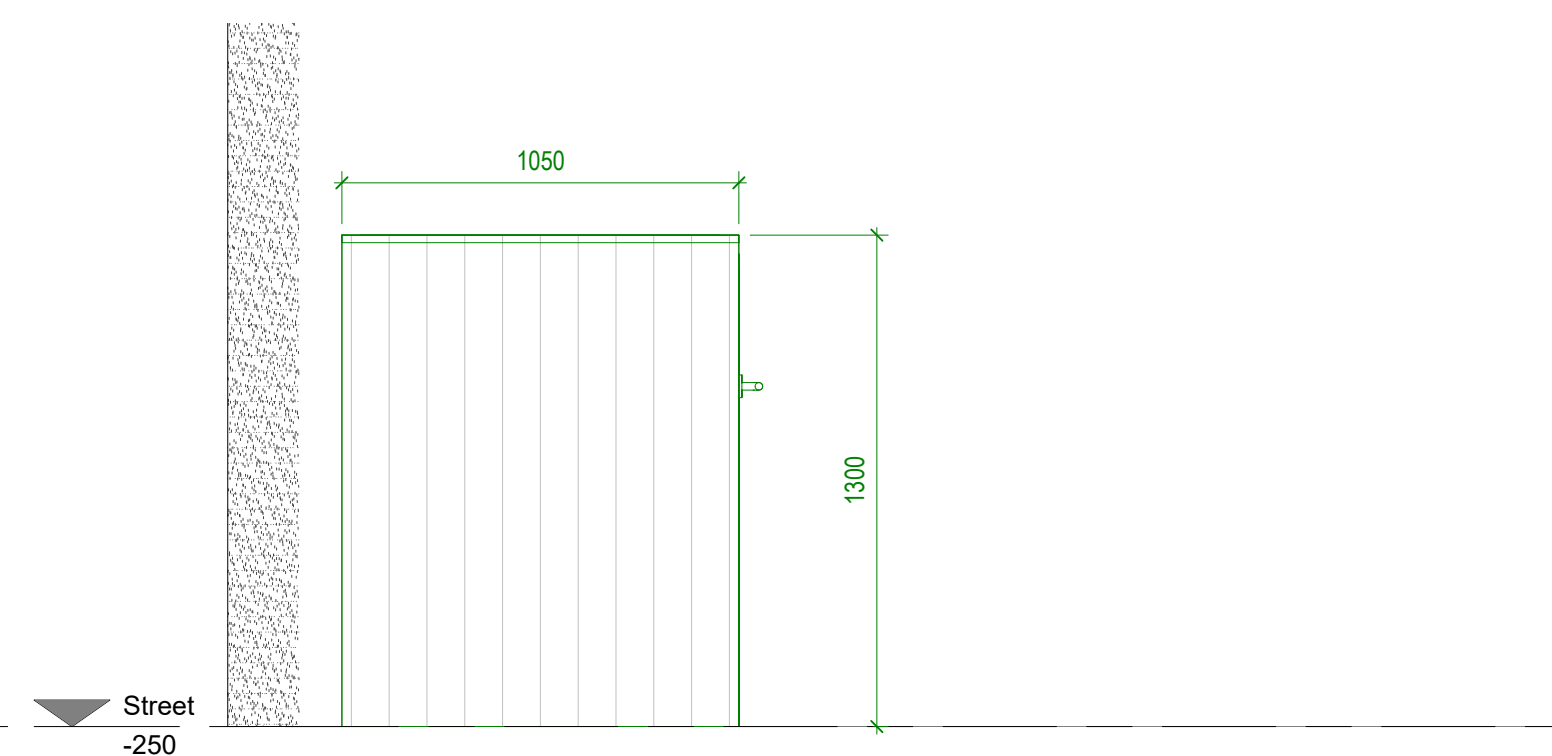

3 Bike Store Elevation 2
1 : 20

Black Lockable Metal Bicycle & Trash Storage Shed - with Sloped Roof & Dual Vents, Weather-Resistant
Dimensions: 210cm W x 105cm D x 130cm H/Finish: Charcoal Black/Material: 0.25mm colour steel plate+0.6mm galvanized plate/Outdoor Use: Yes/Number of Doors: 2/Number of Vents: 2/Floor Included: No/Lock Type: Padlock(Not Included)/Package Content/1 x Storage Shed/4 x Ground Nails



Status	PLANNING PERMISSION
Client	Mr Richard Crolla
Project Title	74B WATER STREET RADCLIFFE M26 4DF
Drawing Title	Bike Store A1
Project No.	2025_07
Drawing No.	002-SI-XX-00-DR-I-P10
Drawing Date	1 : 20
Created By	Author
m83 Associates Ltd	
187 Water Street, Manchester, M3 4JD Telephone: 07470 671 234 Email: rakesh@m83associates.com	
arb Architects Registration Board REG NO: 130844A	RIBA Chartered Practitioner