




- B. 15.12.21 - shutter door to unit 3a relocated and external loading dock size updated.
C. 16.08.22 - silos added
D. 18.08.22 - existing chimney reduced in height

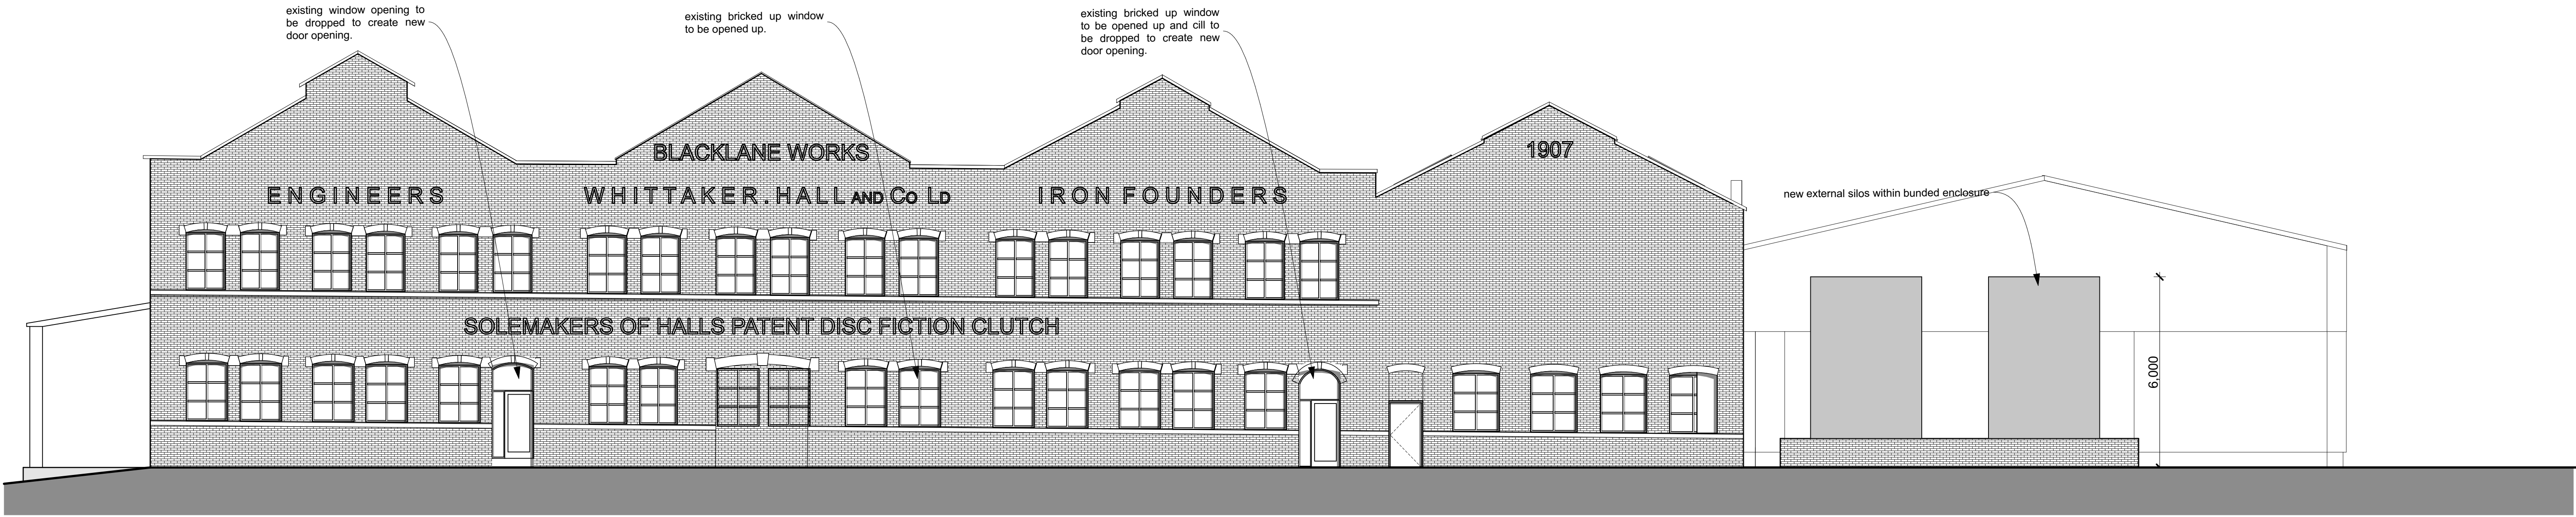


proposed unit 3 south east elevation 1:100

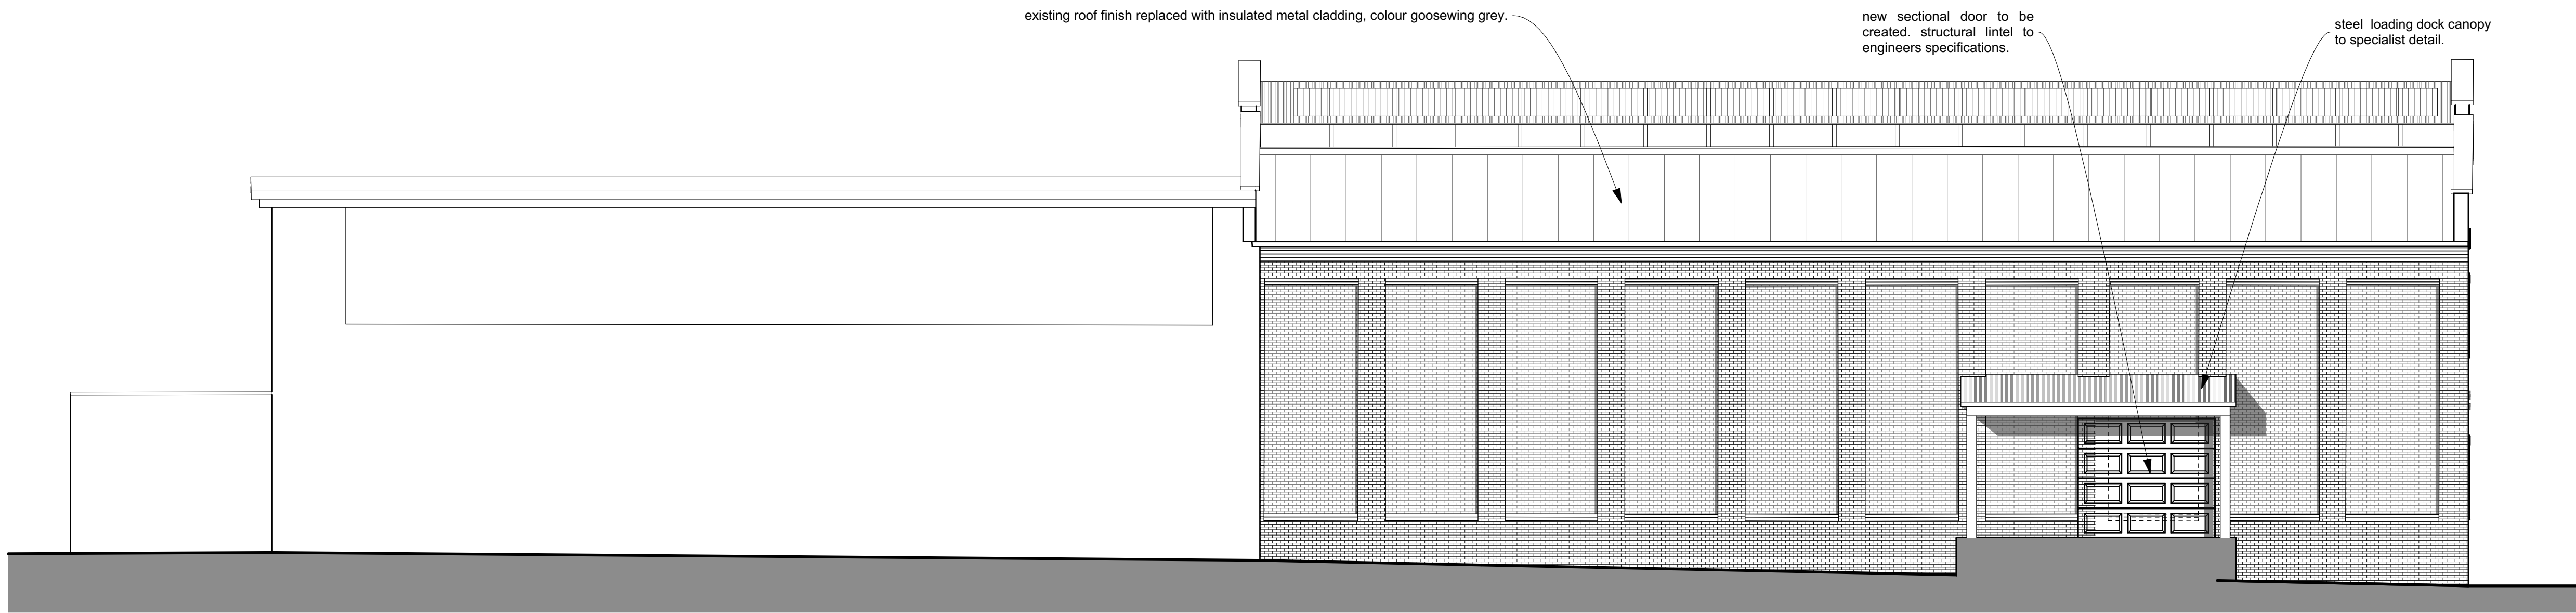

proposed unit 3 south west elevation 1:100

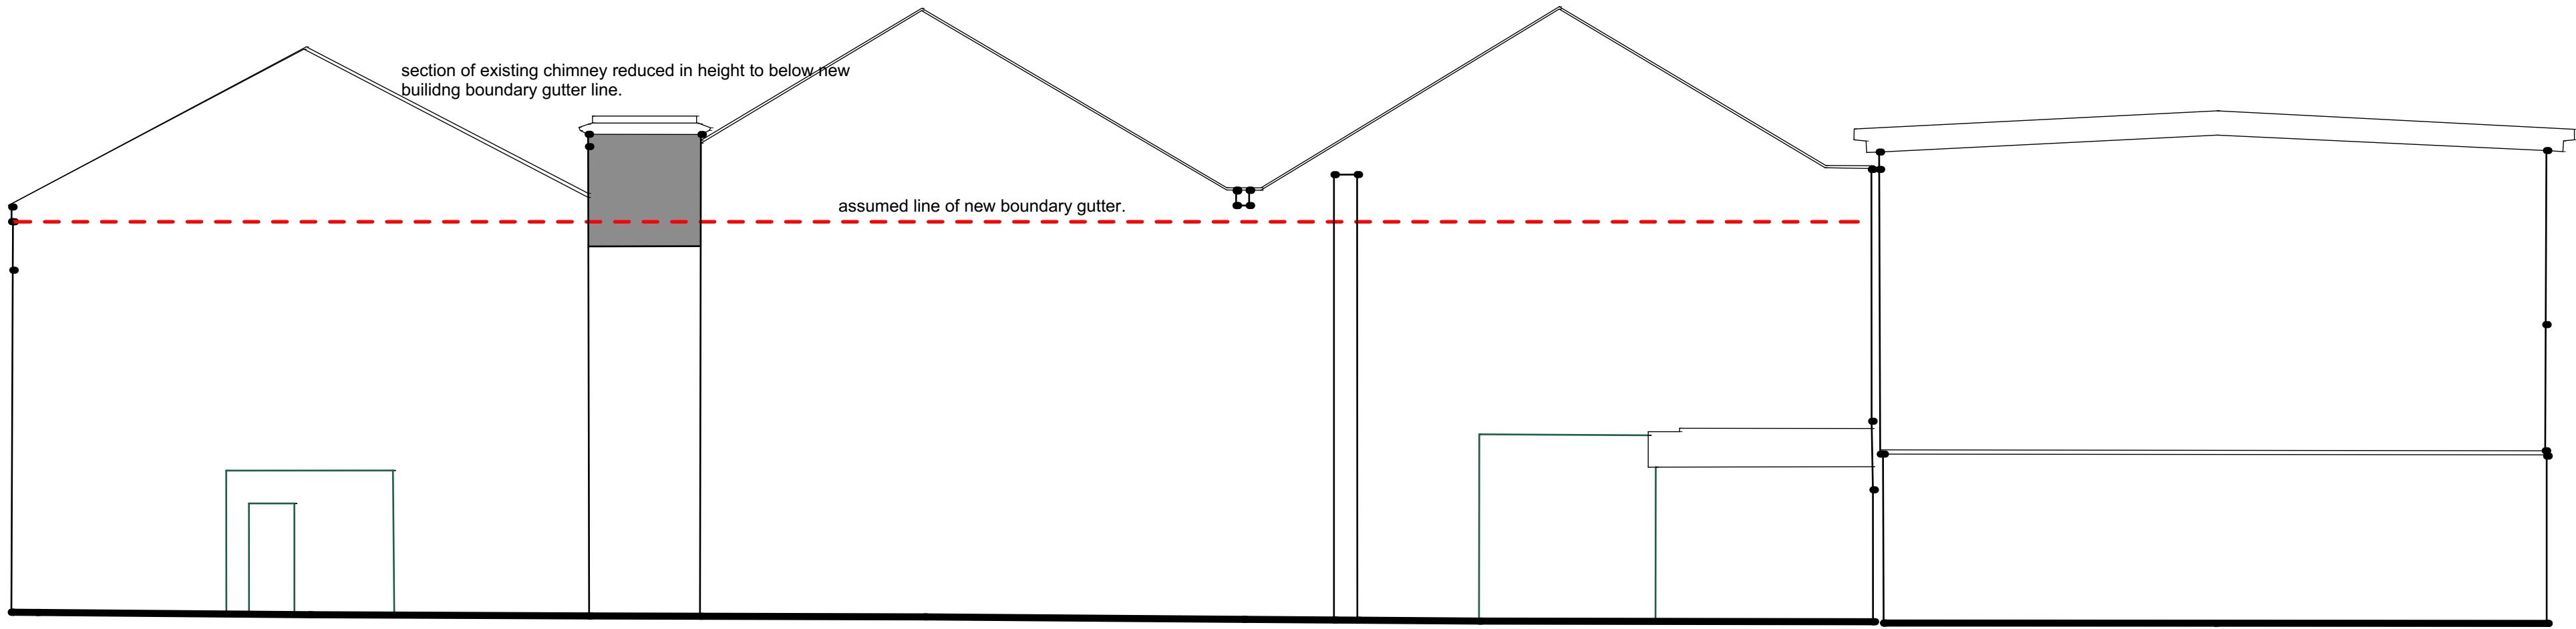

existing unit 3 north east elevation 1:100

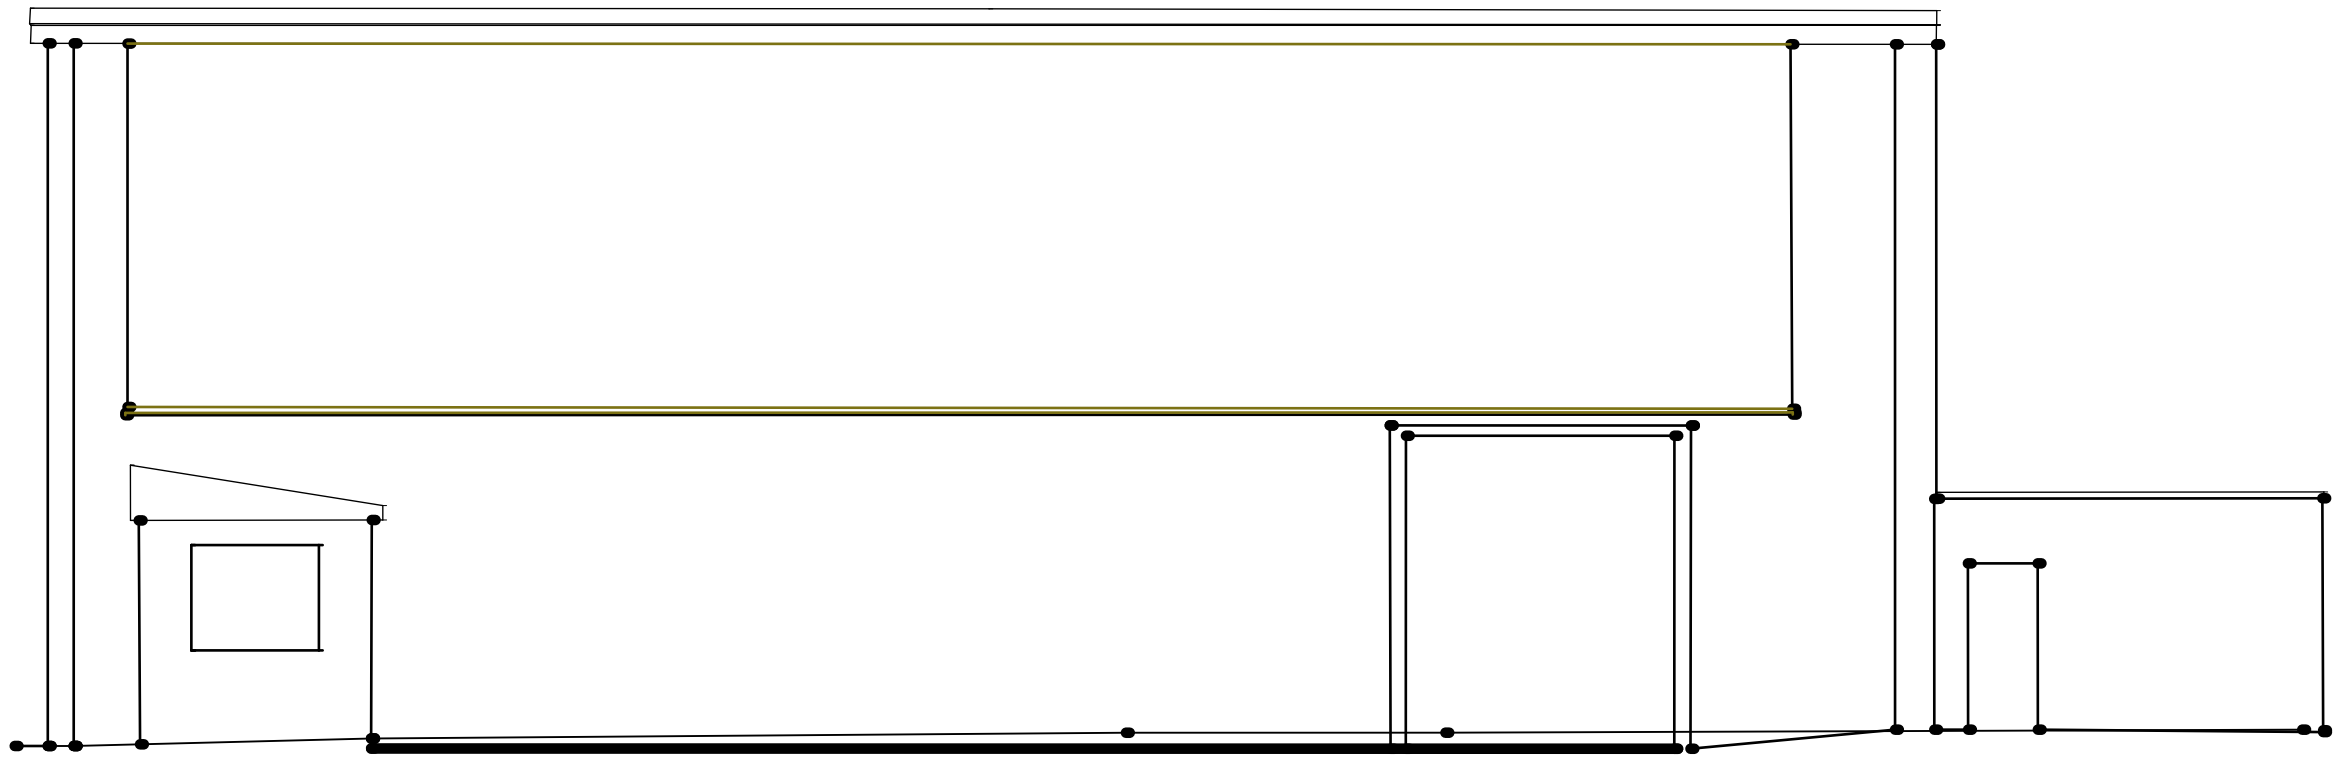

existing unit 3 north west elevation 1:100

