



1 Holbeach Close - Location Plan

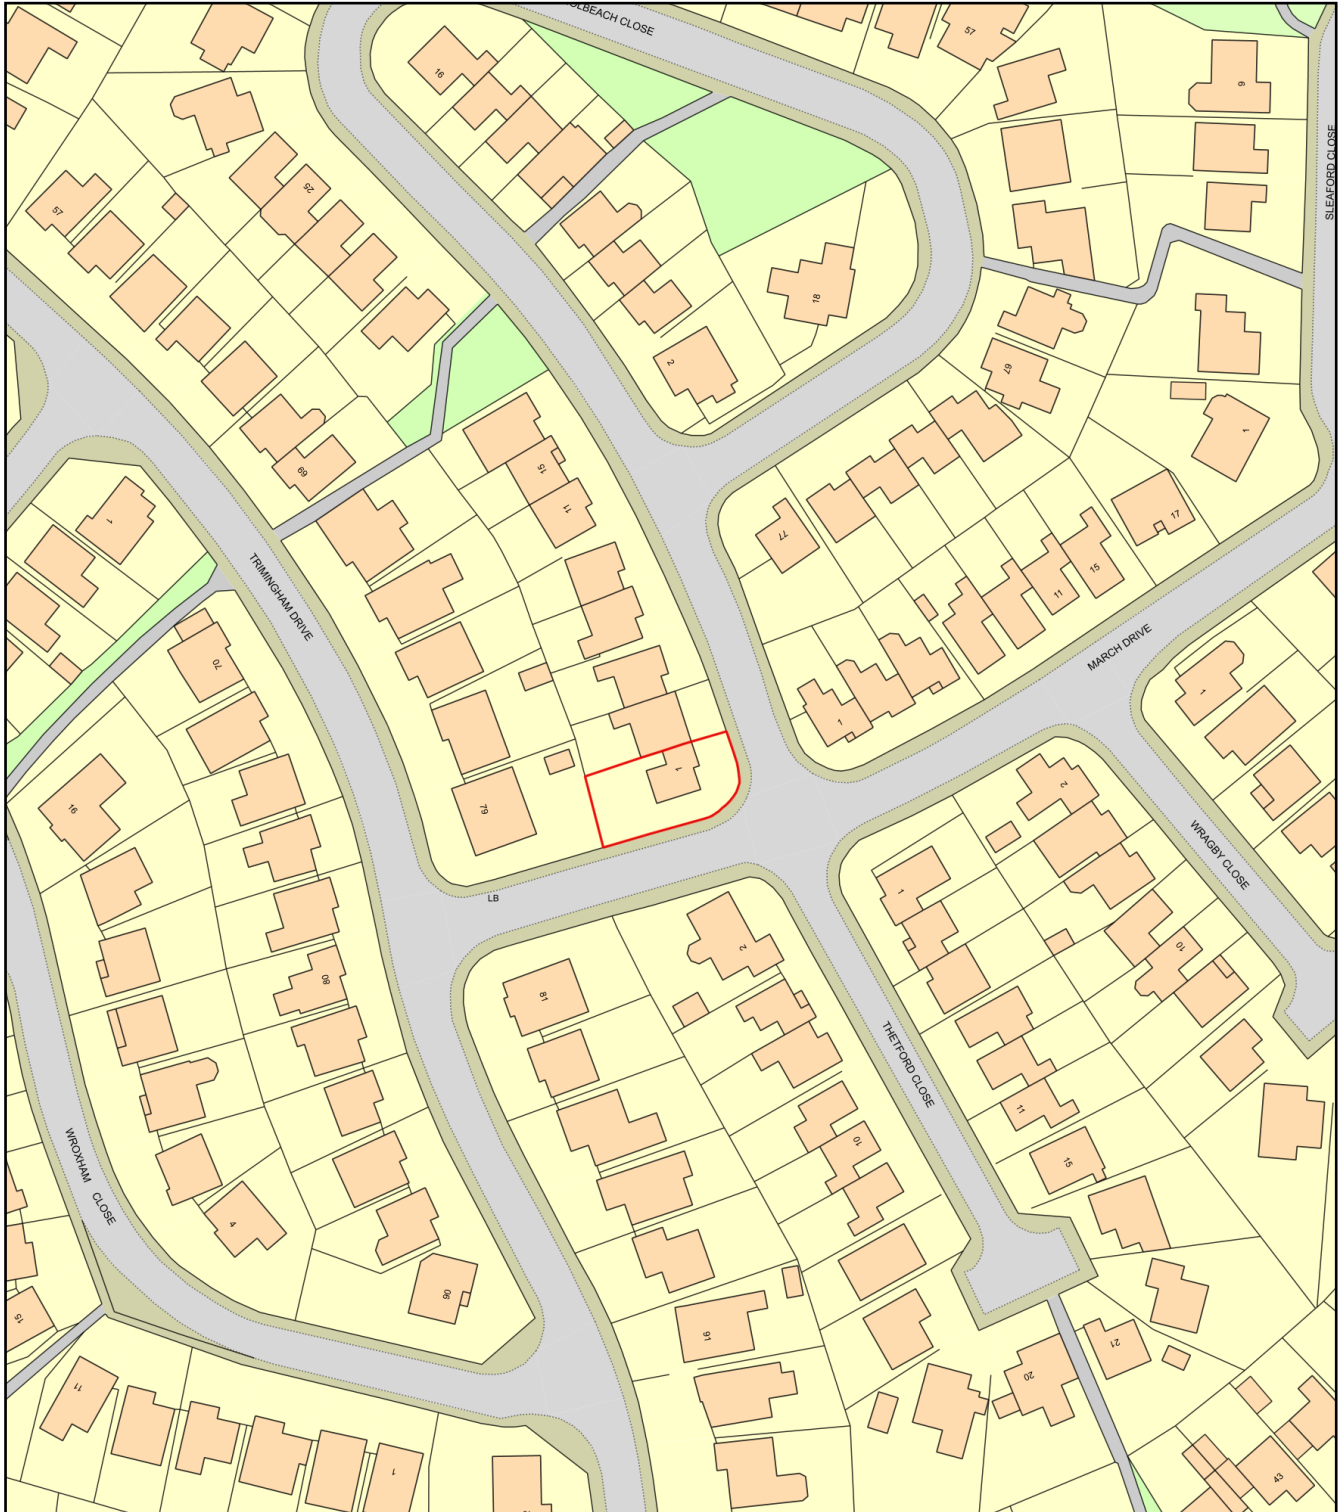

0 50
Metres

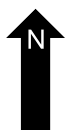

Plan Produced for: Rebecca Beech

Date Produced: 22 Nov 2021

Plan Reference Number: TQRQM21326085408562

Scale: 1:1250 @ A4