


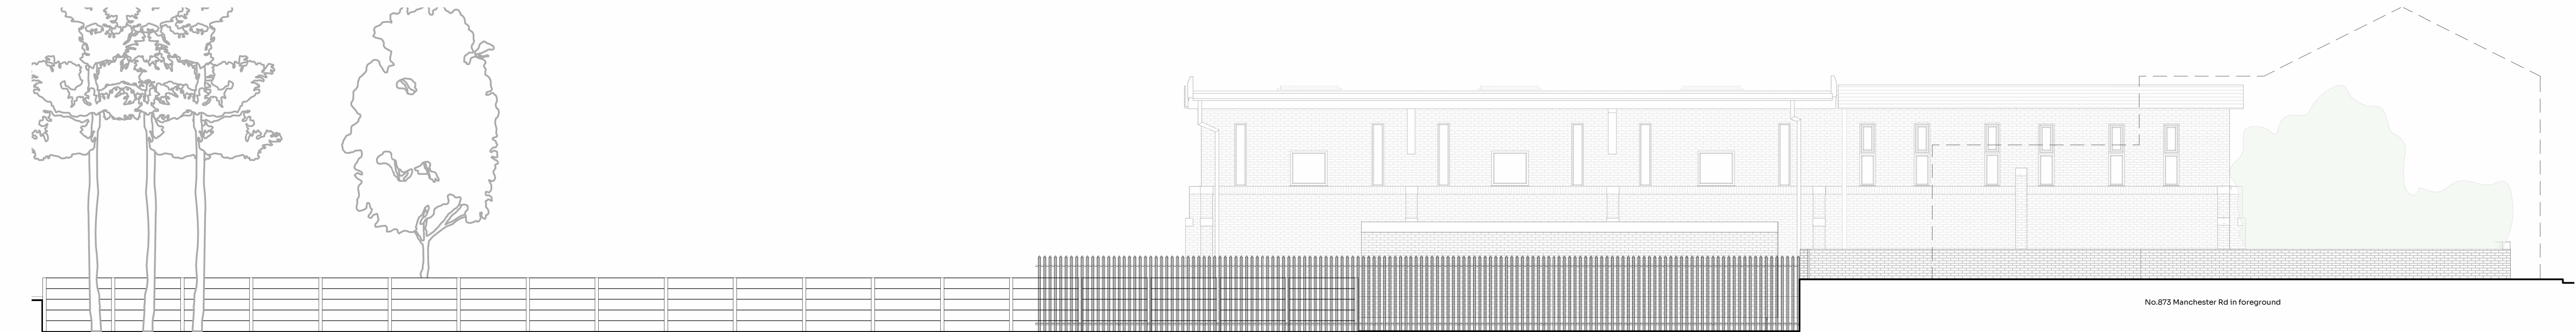


1 West (Manchester Rd) Site Elevation - Existing
1:100



2 West (Manchester Rd) Site Elevation - Proposed
1:100



3 North Site Elevation - Existing
1:100

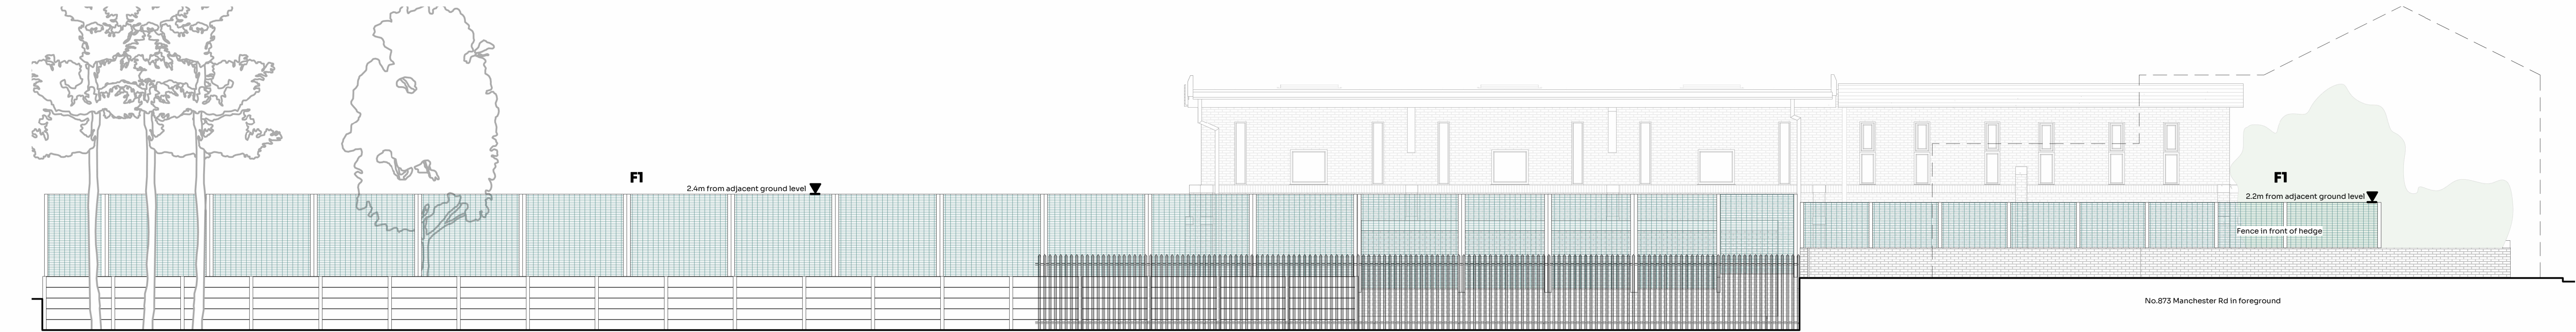

4 North Site Elevation - Proposed
1:100