




1 East Site Elevation - Existing

1:100

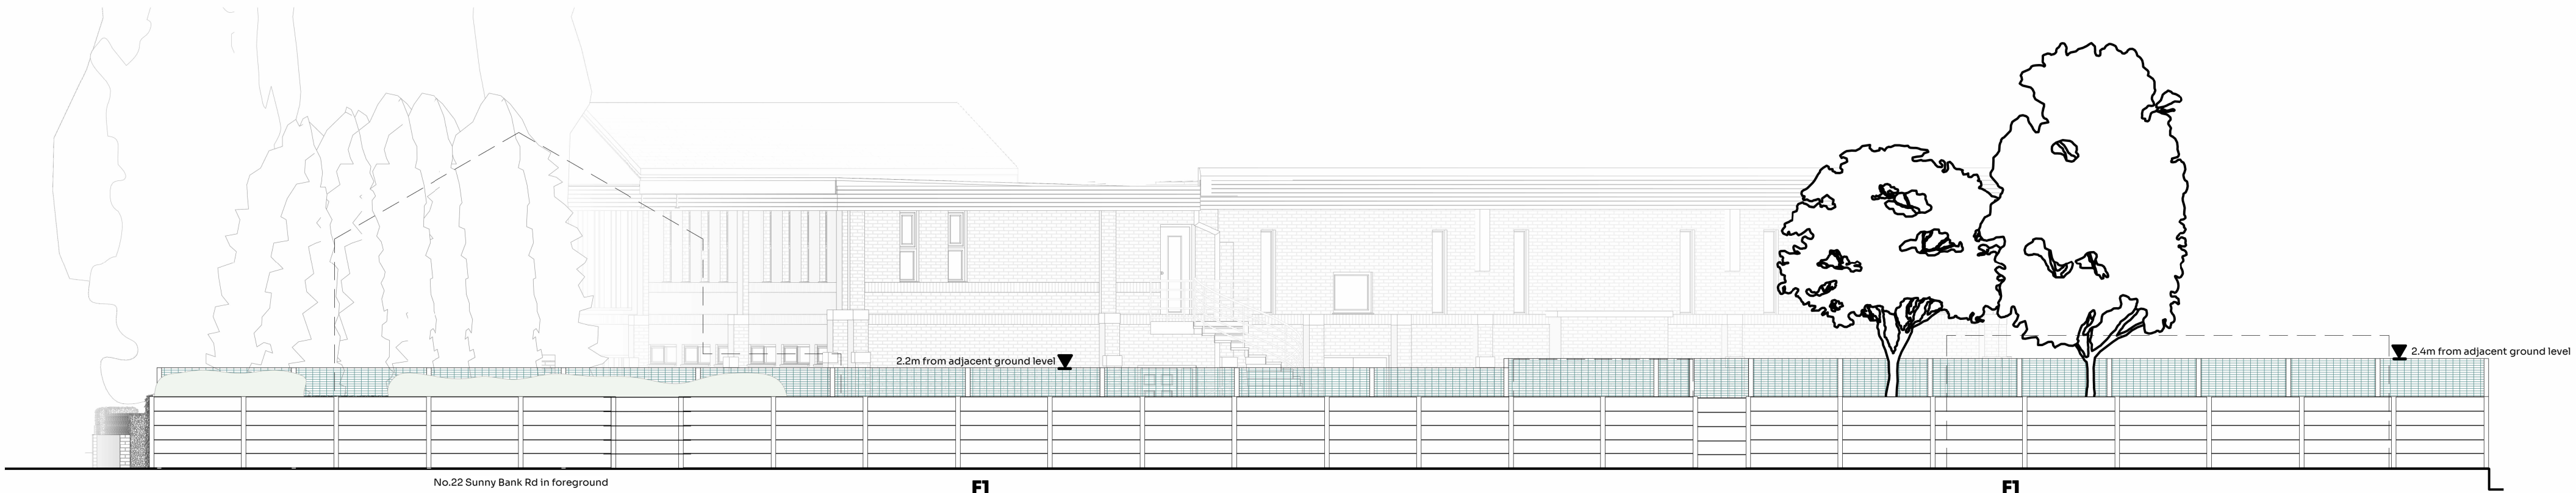


2 East Site Elevation - Proposed

1:100



3 South (Sunny Bank Rd) Site Elevation - Existing

1:100

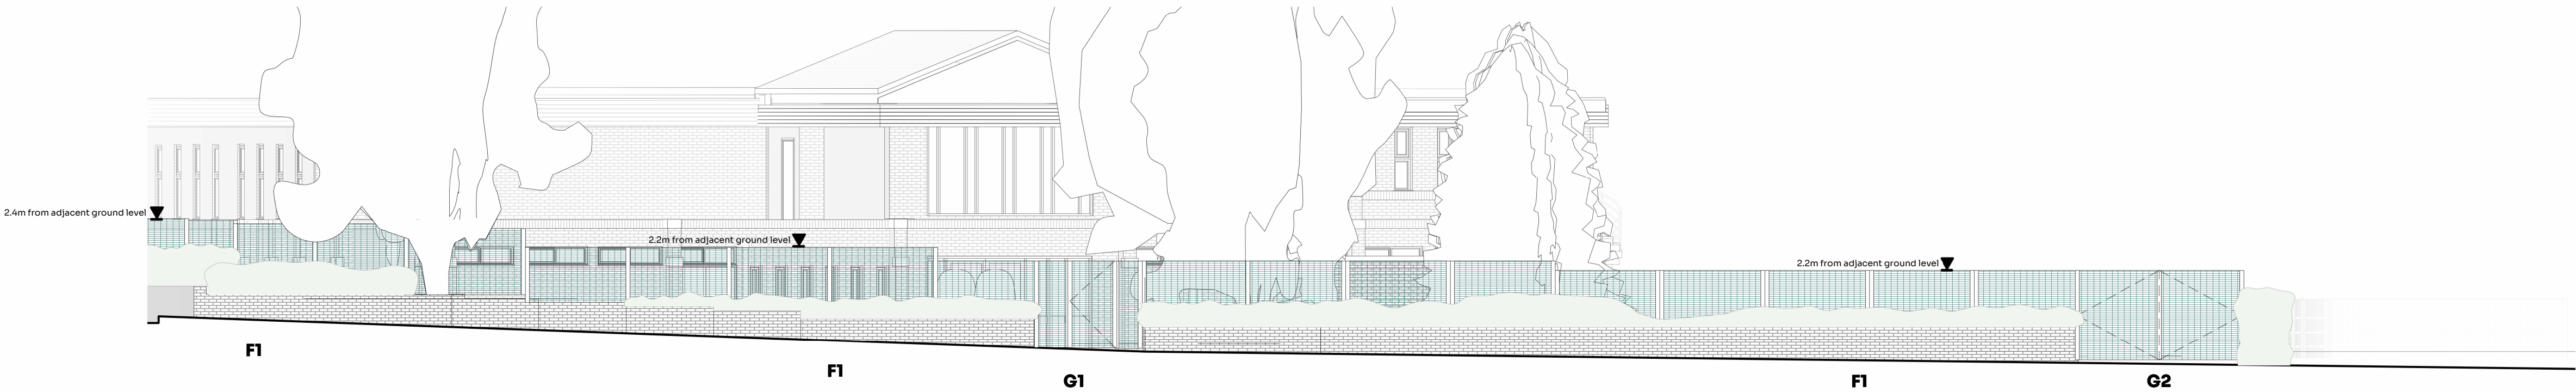

4 South (Sunny Bank Rd) Site Elevation - Proposed

1:100

PL1 Issued for Planning JC 02 09 25
PL2 Issued for Planning 03 10 25

REV	Details	By	Date
-----	---------	----	------

Stamp:
ISSUED FOR PLANNING

Project No:
JC183

Project:
**SUNNYBANK
SYNAGOGUE**

Drawing No: A21.04	Revision: PL2
------------------------------	-------------------------

Title:
**SITE ELEVATIONS,
SHEET 2**

Project Address:
Sunny Bank Rd, Unsworth, Bury B19 8ET

Scale on A1: 1:100	Drawn by: JC	Checked by: JC
-----------------------	-----------------	-------------------

Architecture Planning	CIAT CHARTERED PRACTICE
----------------------------------	-----------------------------------

To be read with JCD specification and all relevant documents. Check all dimensions on site, report discrepancies before starting work. No liability accepted for unauthorised changes or works. This drawing is confidential, do not copy or share without written permission. Property of JCD Design Group Ltd, return on request. © JCD Design Group Ltd

2 0 2 4 6 8 10
SCALE 1: 200 m