



Property Services
This drawing is the copyright and property of
NatWest Group plc.
It must not be copied or published without written
consent.

Do not scale from this drawing.

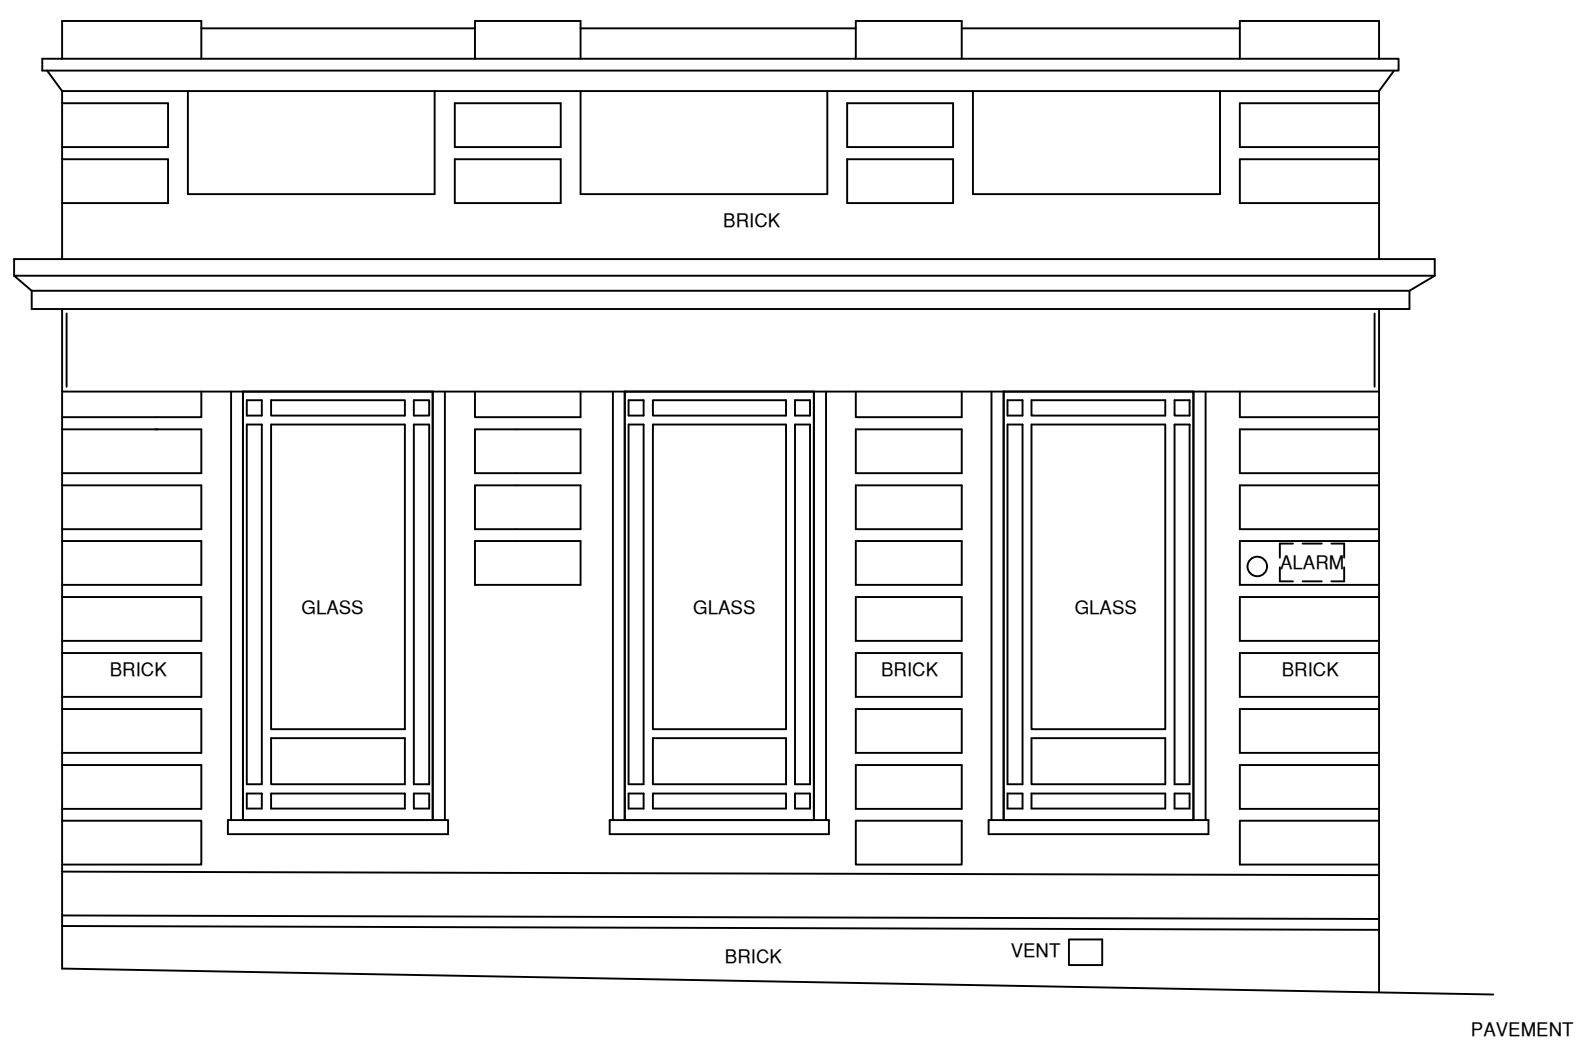

ELEVATION 2
BURY NEW ROAD

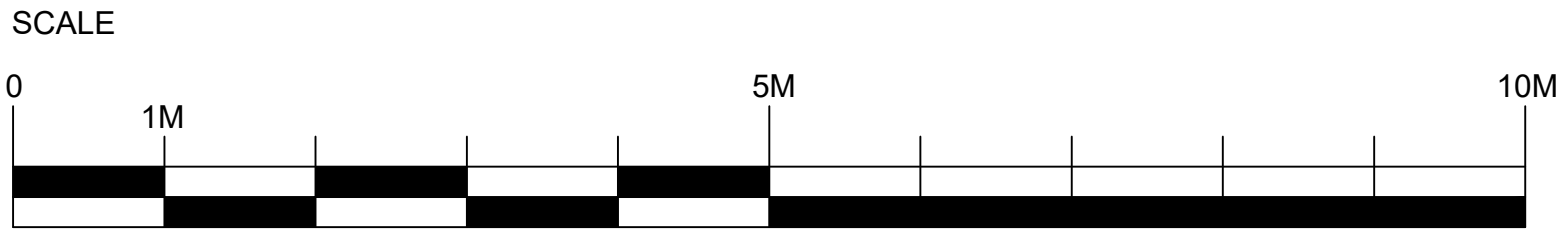

rev & description	A - occupancy	B - desking / numbering	C - ancillary furniture	D - structural	E - elect/mech services	F - cad admin	date



address
PRESTWICH
463 BURY NEW ROAD
PRESTWICH, MANCHESTER,
M25 1AB

ref no. sortcode

description
ELEVATION 2
BURY NEW ROAD
AS PROPOSED

status

GENERAL ARRANGEMENT

IPMS1		sqm	
IPMS2		sqm	
IPMS3		sqm	
scale	1:50		brand 
dwn	IL	date	26/06/23
rbs drawing number			rev.
3452/G2P/E2			