



key:

-  porous homogenous driveway
-  flag paving
-  landscaping

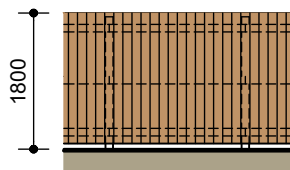

1800mm high close boarded timber fence

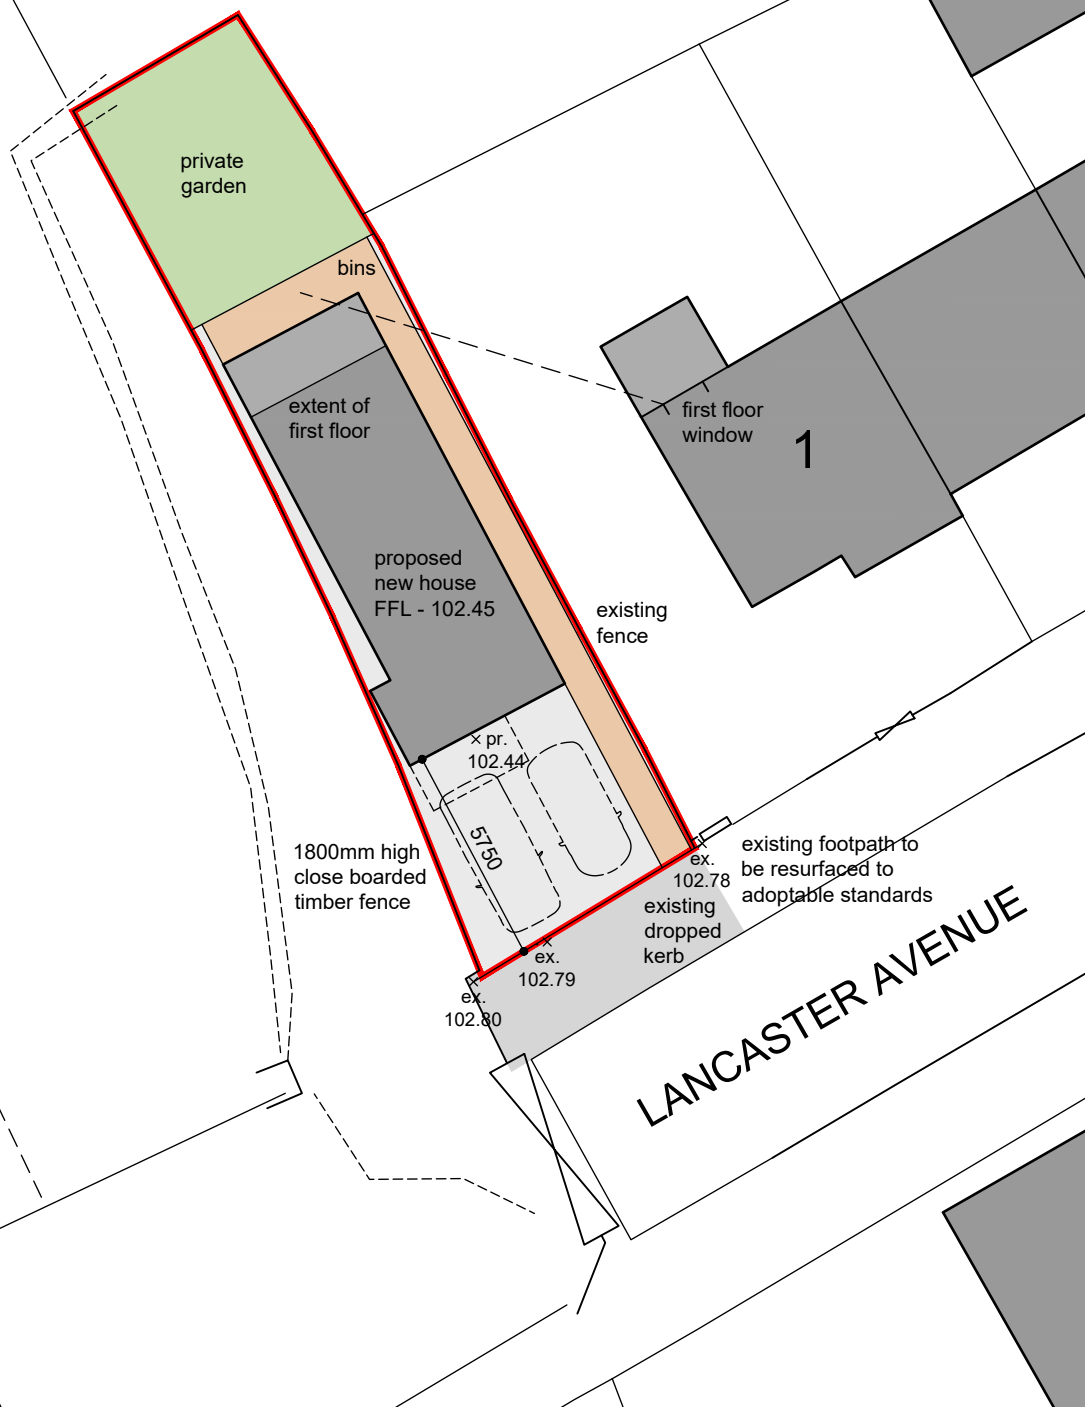

Lancaster Avenue, Whitefield Proposed Site Layout

0 4m 8m 12m

1:200@A4

1392-PRE03A



31 Chapel Brow Leyland Preston PR25 3NH
Tel 01772 467404 E Mail info@pwlarchitecture.com