


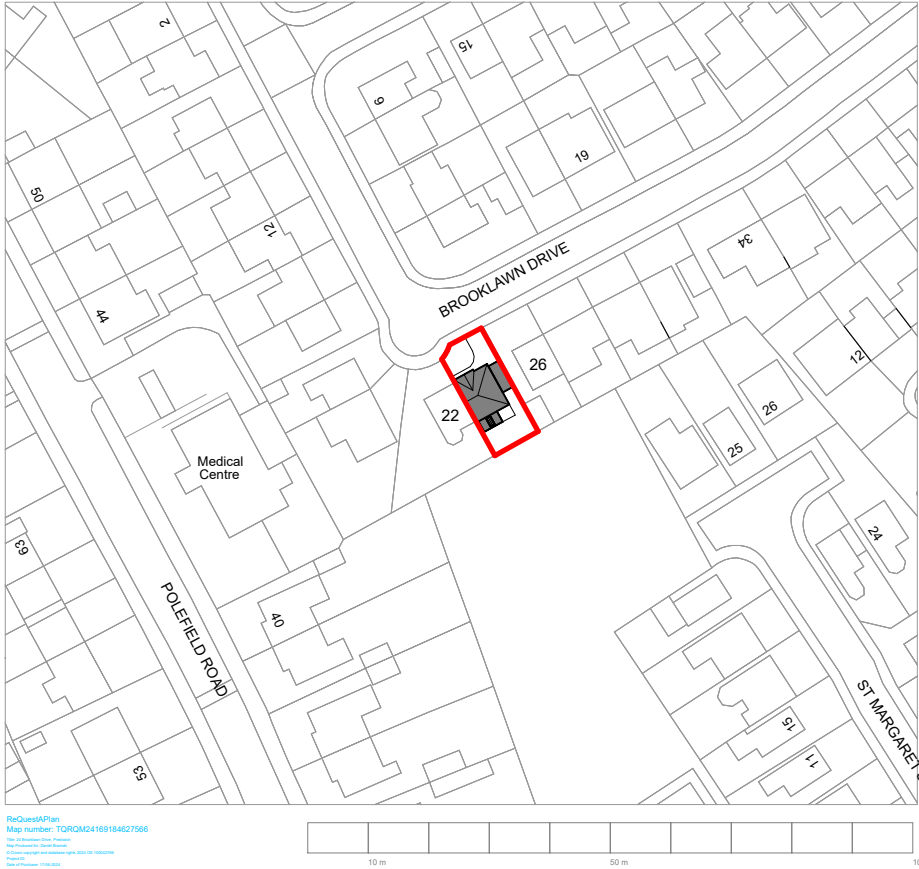

Site Ownership Boundary

PROJECT: 24 Brooklawn Drive, Garage Extension

TITLE: LOCATION PLAN

DRAWING STATUS: **FOR INFORMATION** SUITABILITY: **S2**

DATE: 06/21/24 DRAWN: DB SIZE: A3 SCALE: 1:1250

DRAWING NUMBER: **BRK-DBA-ZZ-YY-DR-A-0001** REVISION: **P01**

