


SITE LOCATION PLAN for the new Security Fence
fronting the R+D / Herbals buildings
Eton Way South, Radcliffe, Bury M26 2FR

LOCATION PLAN 1:1250

ETON HILL INDUSTRIAL ESTATE

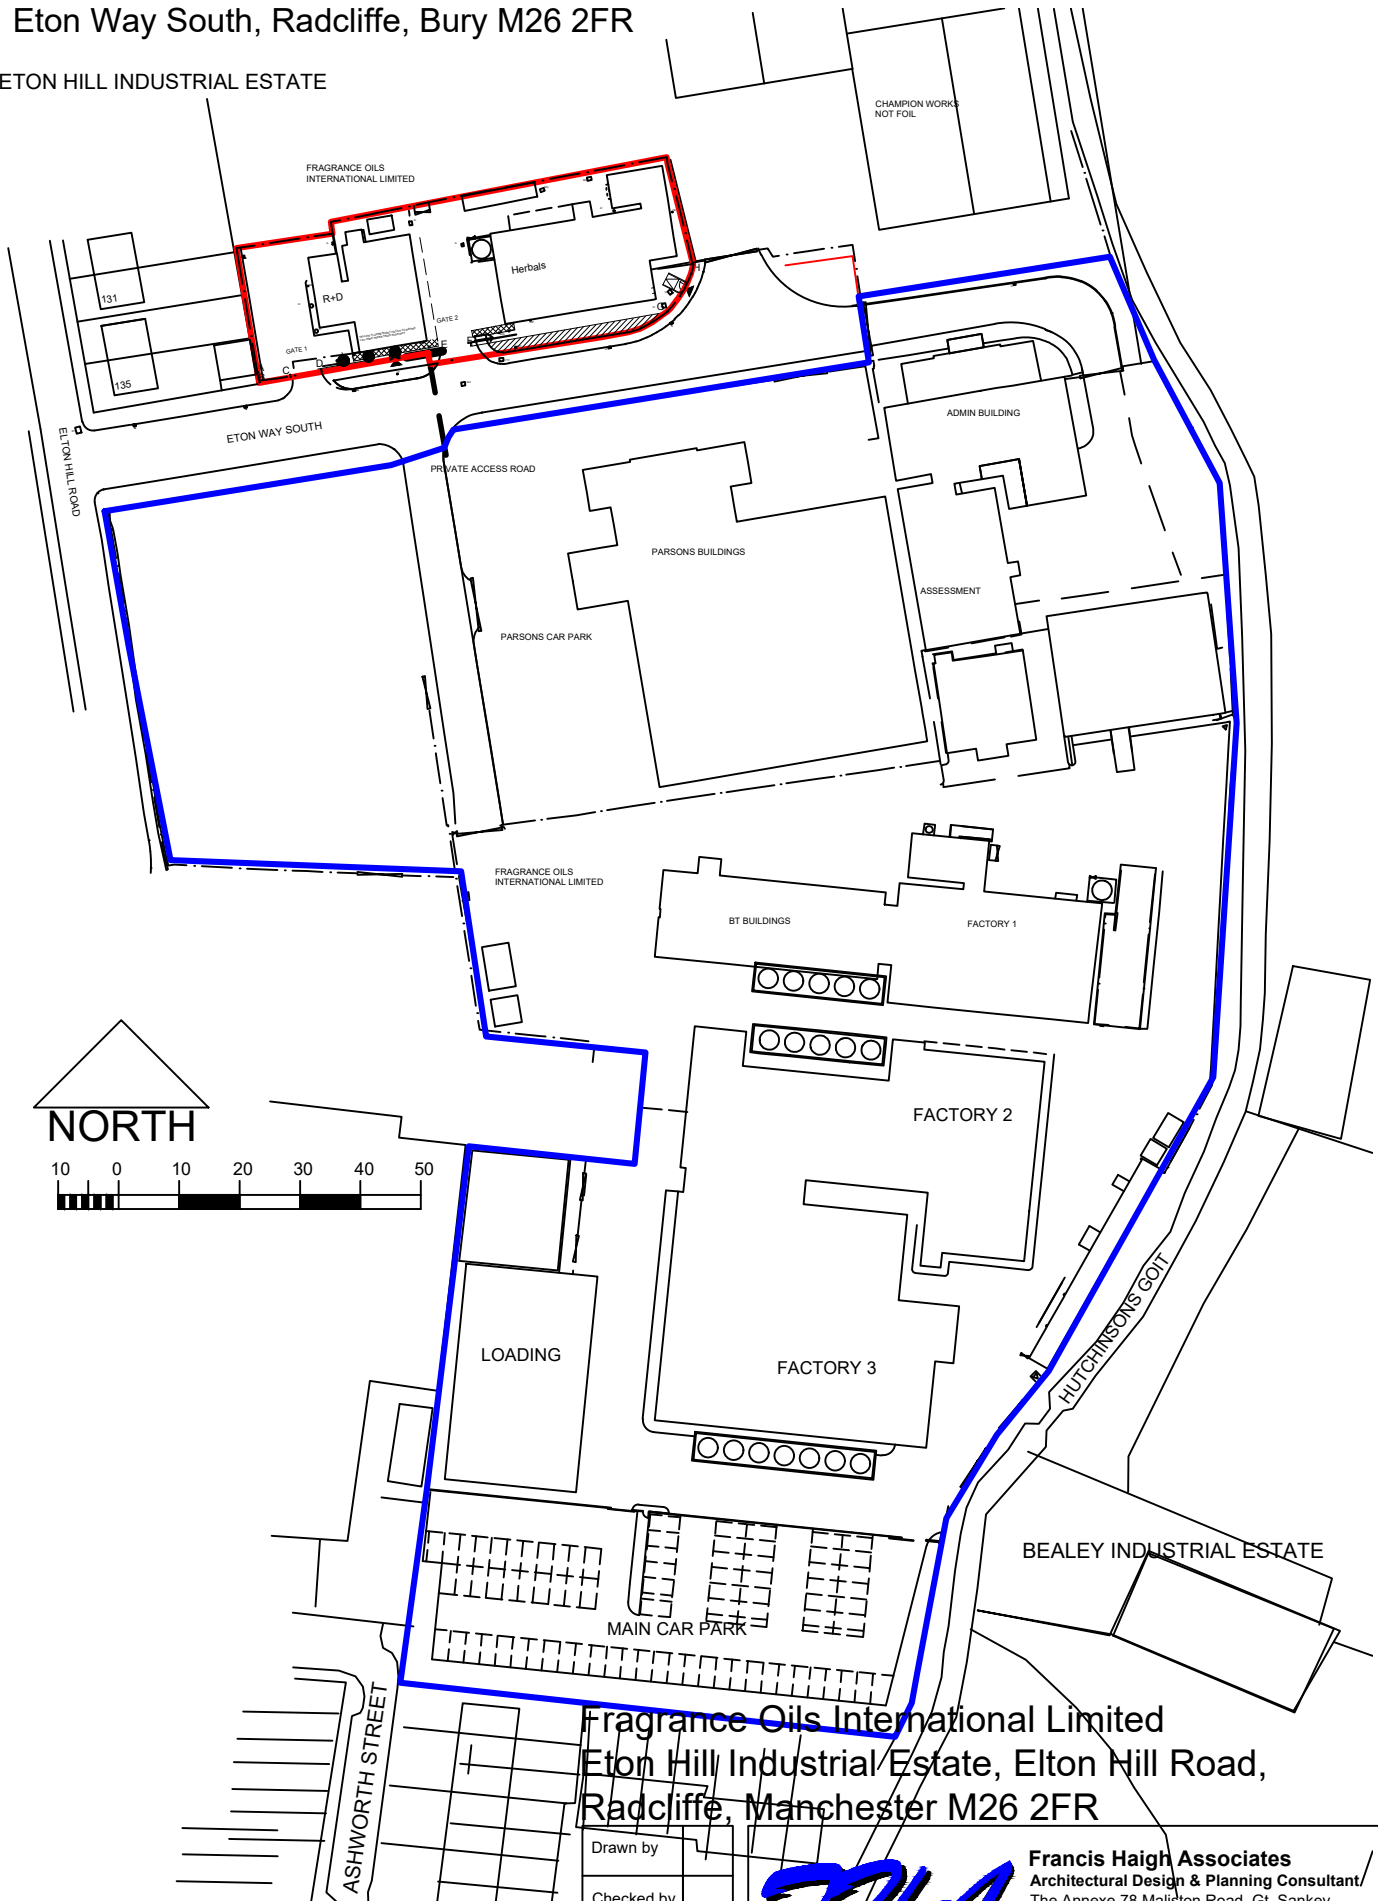

Fragrance Oils International Limited
Eton Hill Industrial Estate, Elton Hill Road,
Radcliffe, Manchester M26 2FR

Drawn by	
Checked by	
Issued to:	



Francis Haigh Associates
Architectural Design & Planning Consultant
 The Annexe 78 Maliston Road, Gt. Sankey,
 Warrington, Cheshire WA5 1JS

Tel: / Fax 01925 493210 Email francis.haigh@ntlworld.com

fha 24.118.02P