


Bershire Ct Flats
eaves line beyond


Powder coated 2m high anti-climb mesh fence, to match existing type used by adjacent Football Stadium perimeter fencing.

Bury Football Club 2.4m high perimeter fencing and mesh gates

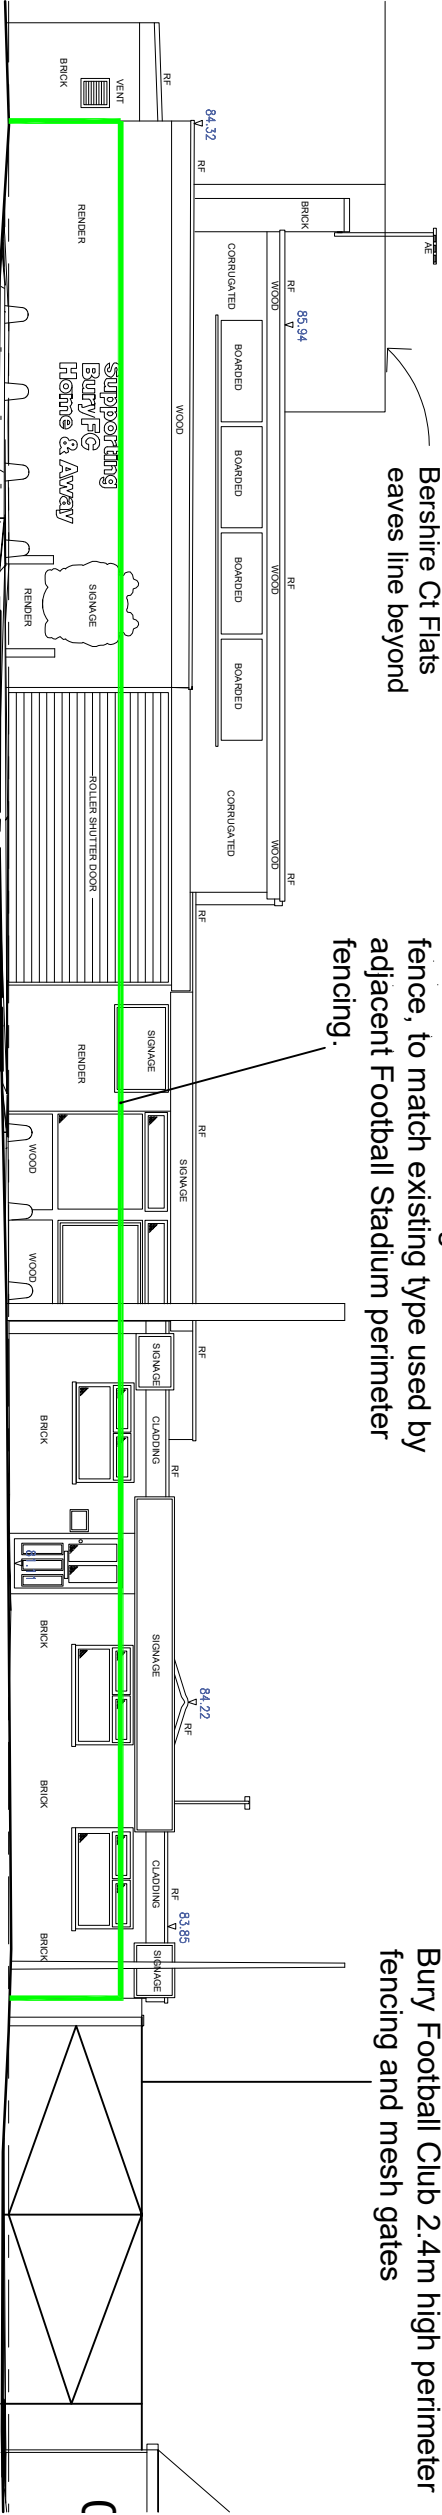


Proposed Elevation 2 - Gigg Lane South

1 : 100

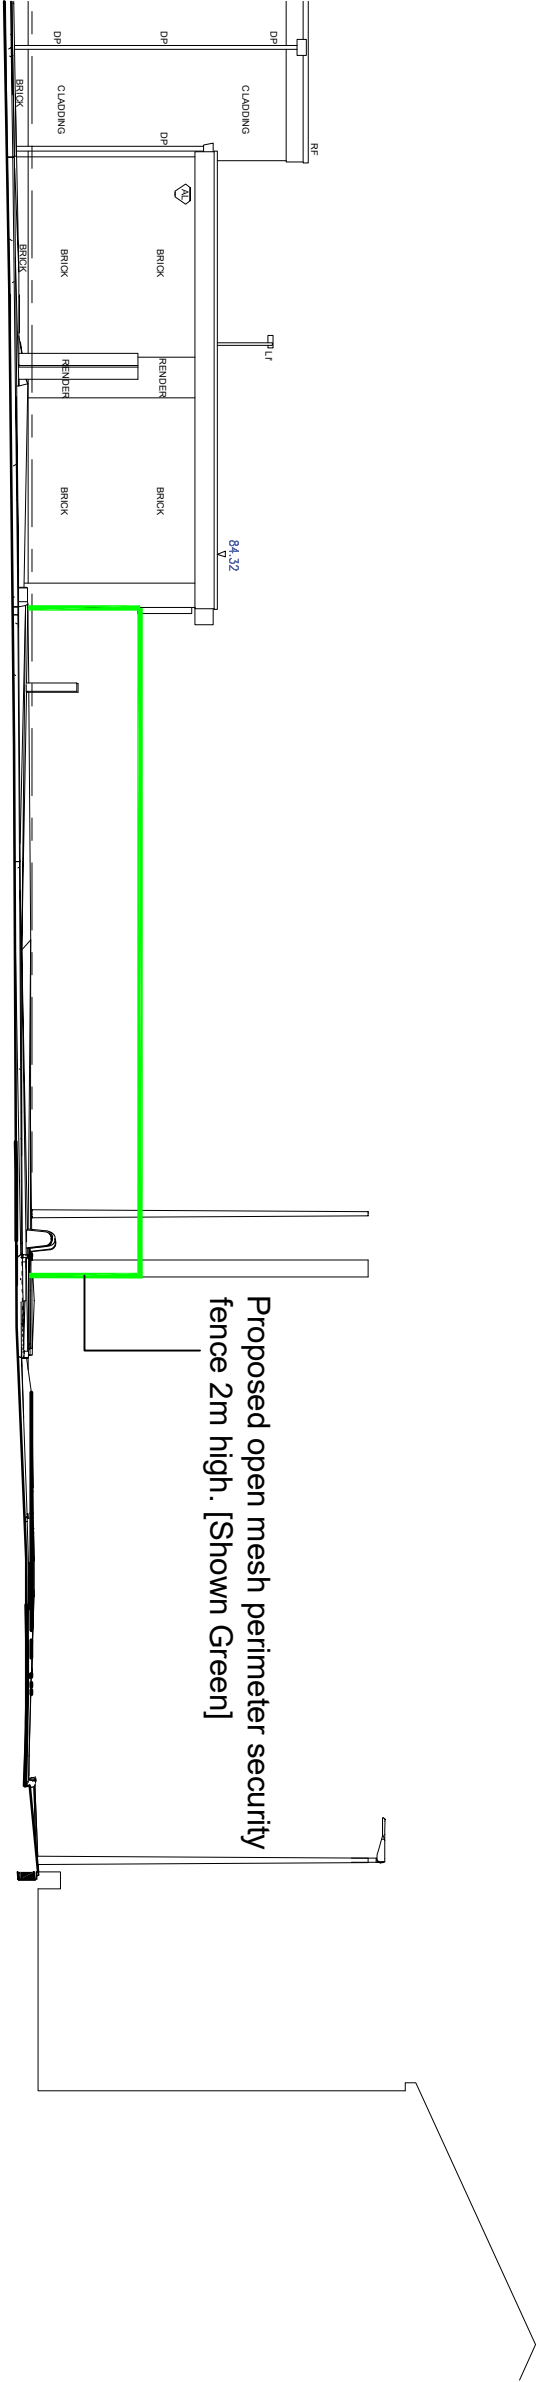

Proposed Elevation 3 - Club Building East

1 : 100

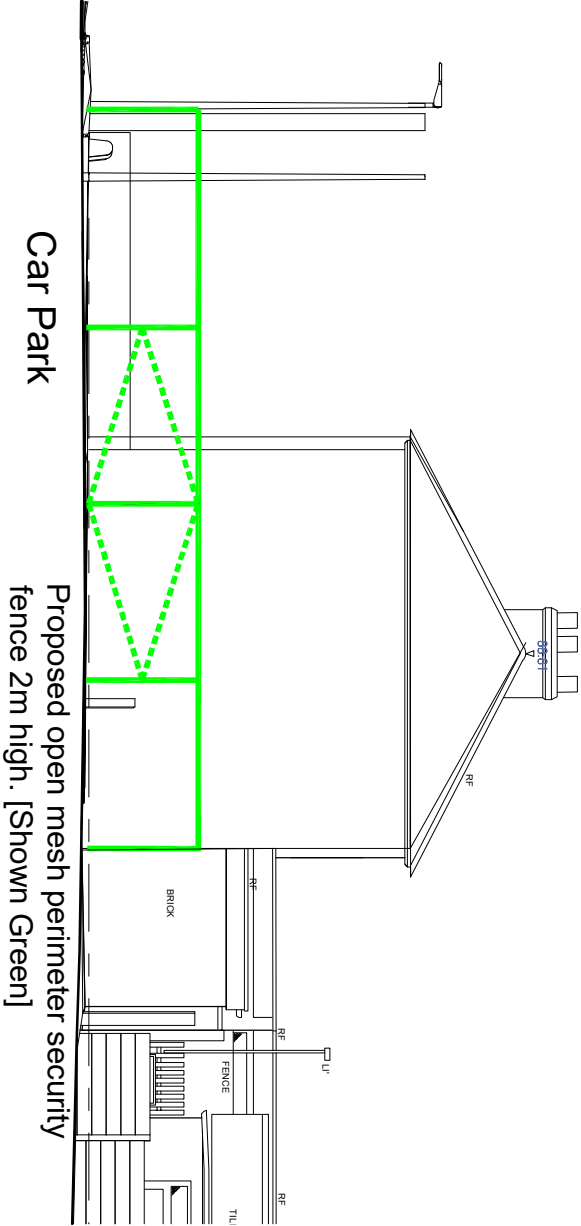

Proposed Elevation 5 - Club Building West

1 : 100



Scale Bar 1:100 @ A2

Contractors are to check all levels & dimensions on site prior to site works commencing & report discrepancies to the Designers.
DO NOT SCALE FROM THIS DRAWING

PLANNING

Rev	Description	By	Chk	Date
Project:	Change of Use to Web Based Car Sales			
Title:	Gigg Lane, Bury, BL9 9HU			
	Elevations as Proposed			
Client:	Car Sales Club Ltd			
Drawn By:	Checked By:			on 28.02.24
Original Size:	A2	Project Number:	22138	
Drawing Number:	S1-XX-DR-A-0813			REV