


Bershire Ct Flats
eaves line beyond


Bury Football Club 2.4m high perimeter
fencing and mesh gates

Contractors are to check all levels & dimensions on site prior to site works commencing & report discrepancies to the Designers.
DO NOT SCALE FROM THIS DRAWING


PLANNING

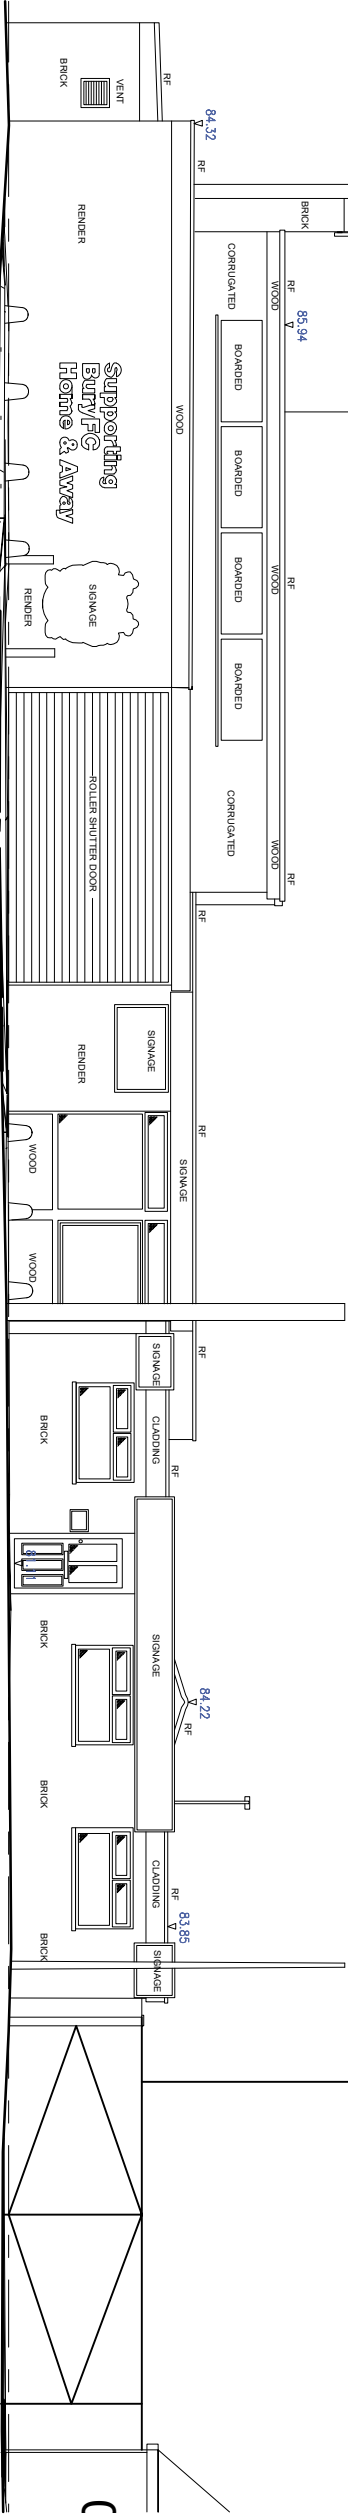

Existing Elevation 2 - Gigg Lane South
1 : 100

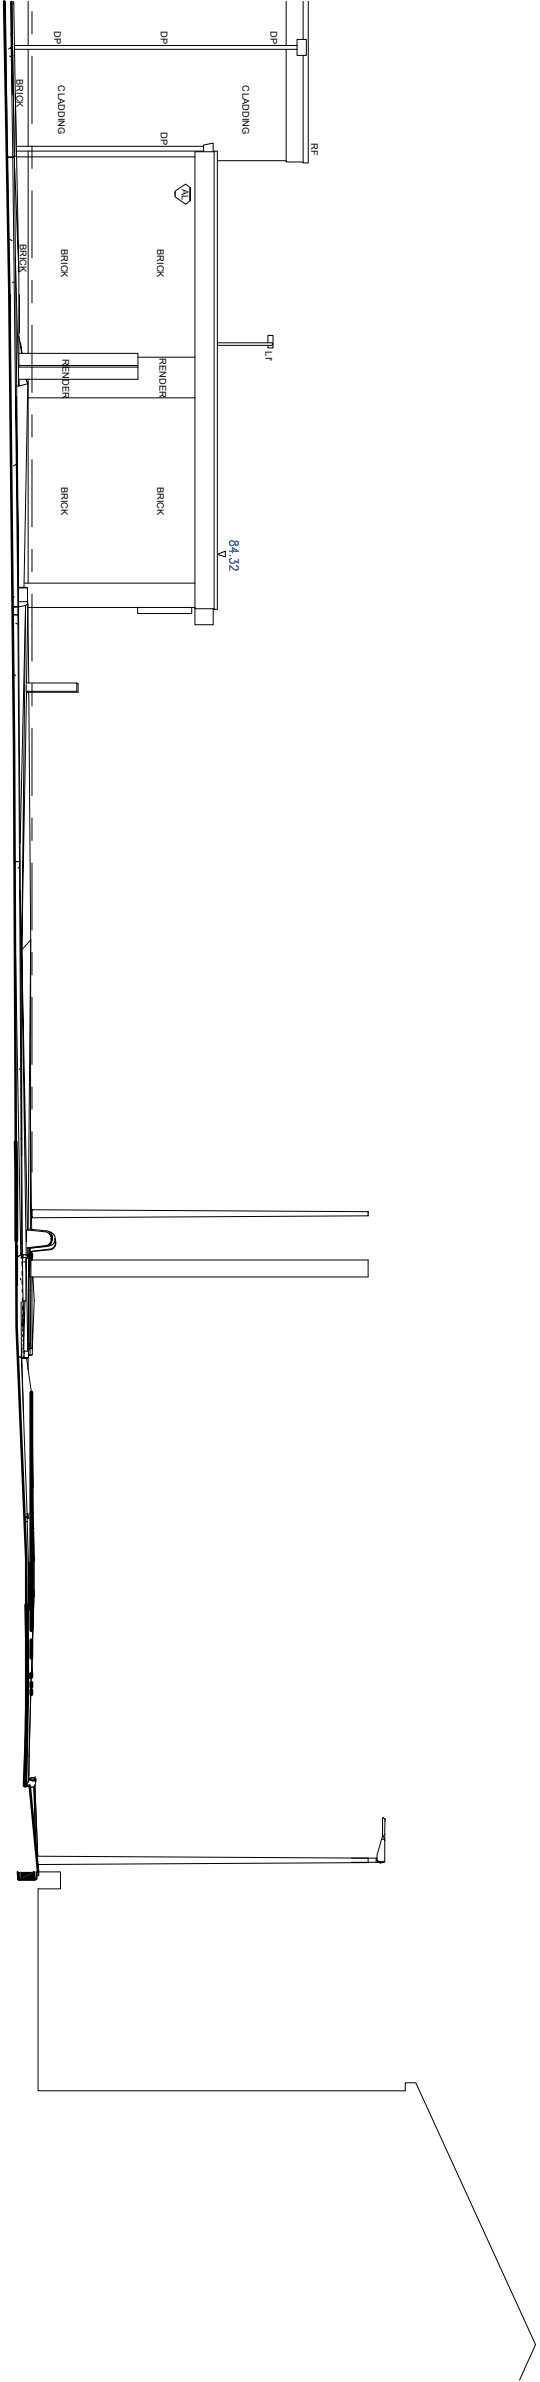

Existing Elevation 3 - Club Building East
1 : 100

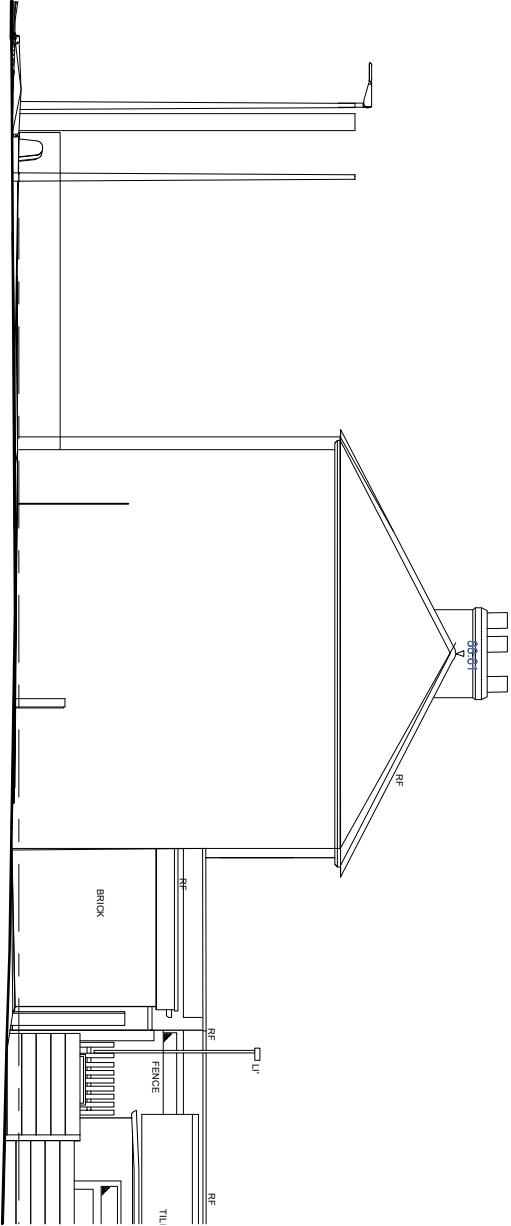

Existing Elevation 5 - Club Building West
1 : 100



Scale Bar 1:100 @ A2

Rev		Description	By	Chk	Date
Project:		Change of Use to Web Based Car Sales			
Title:		Gigg Lane, Bury, BL9 9HU			
Client:		Elevations as Existing			
Client:		Car Sales Club Ltd			
Drawn By:		Checked By:		on	28.02.24
Original Size:		A2	Project Number:	22138	
Drawing Number:		S1-XX-DR-A-0805			REV