


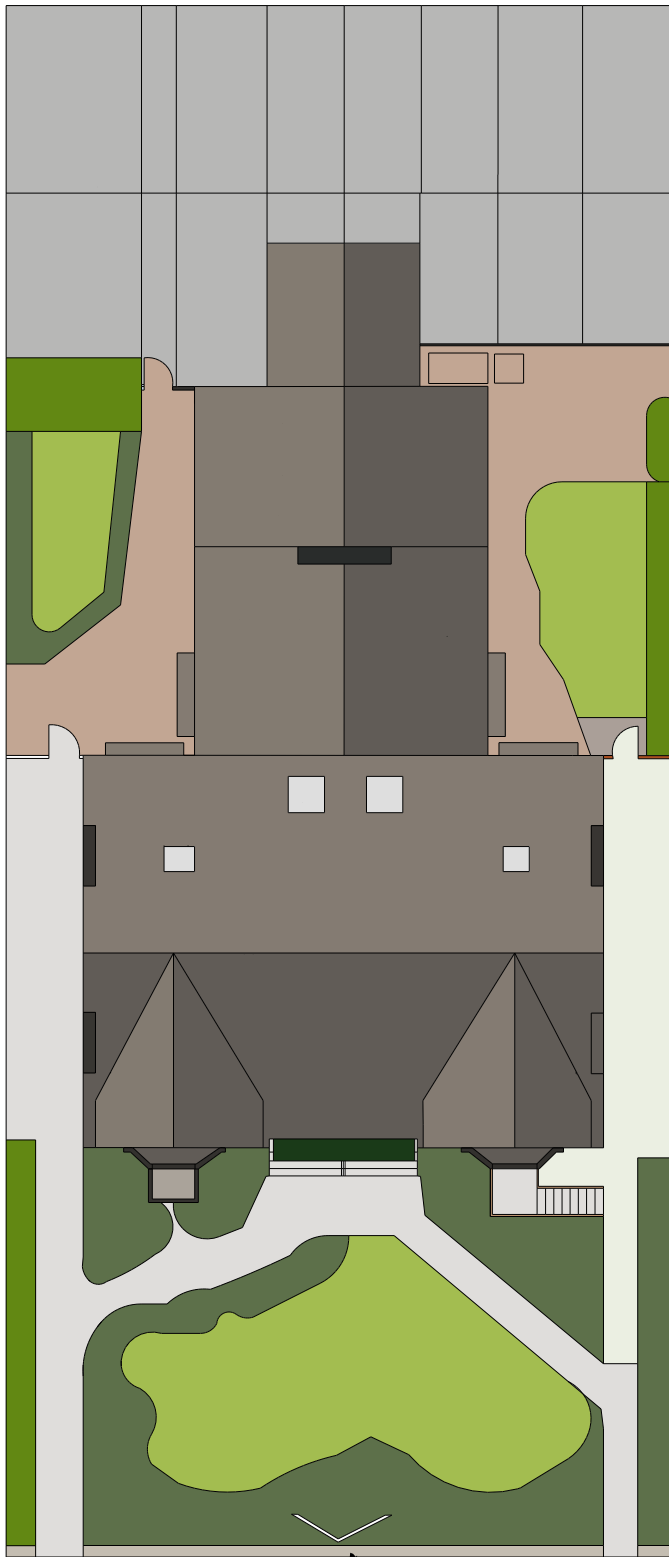

↑
V STACK HOTEL SIGNAGE

1 EXISTING


1:200

7 × CAR PARKING SPACES (2.4m × 4.8m)

8 × SECURE BIKE STORAGE WITH COVERED CANOPY
(2.2m × 1.9m)

2 × MOTORBIKE SPACES (1.6m × 1.9m)

12 × 770 LITRE WHEELIE BINS (79cm × 137cm)

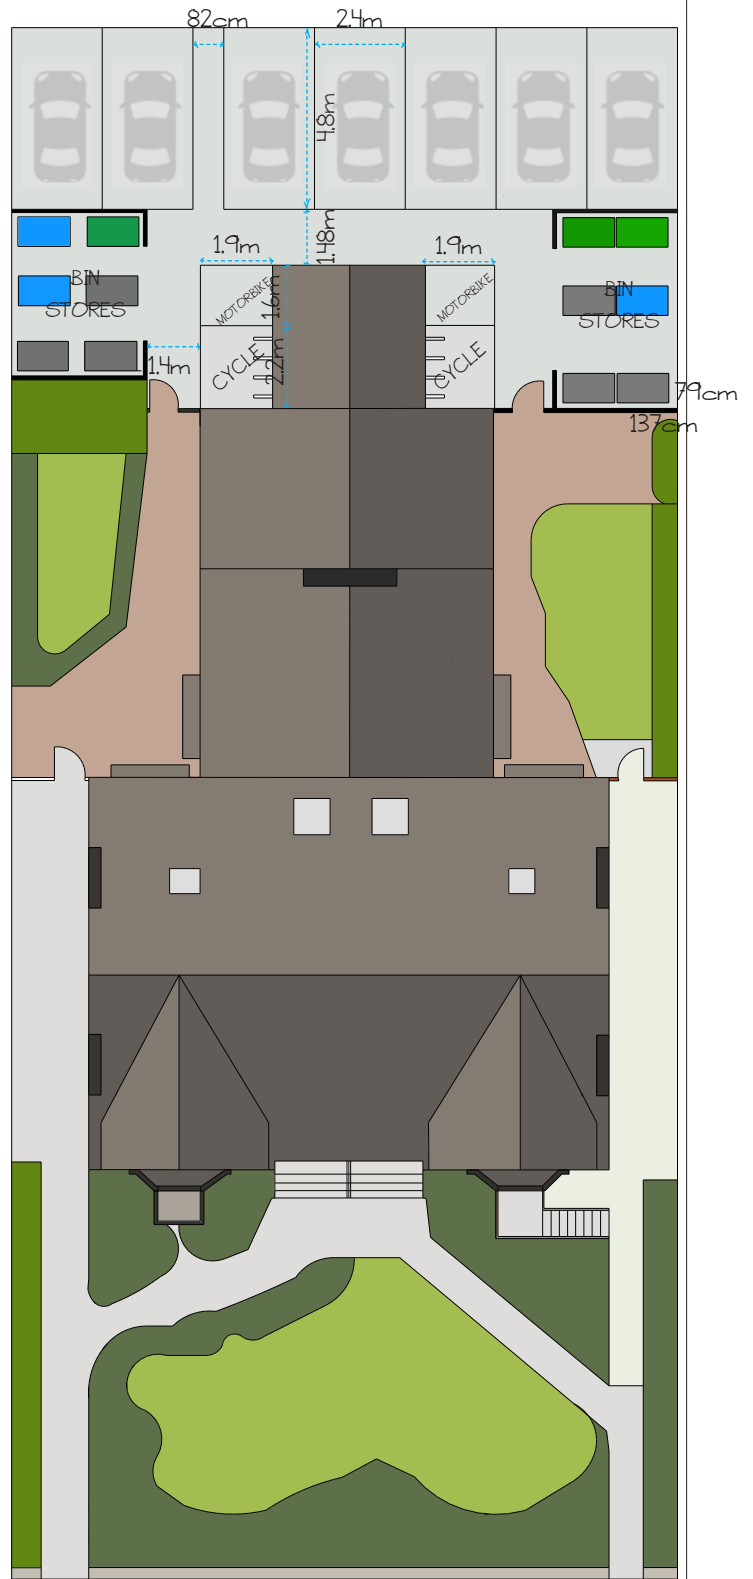

2 PROPOSED

1:200

GRASS

HEDGES

PAVING

BUSHES / BORDER PLANTS

TARMAC

PROJECT ADDRESS		
146 & 148 MANCHESTER ROAD, BURY, BL9 0TL (CURRENTLY ROSTREVOR HOTEL)		
TITLE		
LANDSCAPING PLAN		
PROJECT NO.	DRAWING NO.	REV
LAP-01	01	03
SCALE	DATE	DRAWN BY
SCALE @ 1/4"	14/07/23	LC
© COPYRIGHT ALL RIGHTS RESERVED. THIS DRAWING MUST NOT BE REPRODUCED WITHOUT PERMISSION. ALL DIMENSIONS RELATIVE TO THIS DRAWING TO BE CHECKED ON SITE. DESIGNER TO BE NOTIFIED OF ANY DISCREPANCIES. THESE INVERT LEVELS MUST BE VERIFIED BEFORE WORK COMMENCES. THIS DRAWING MUST BE CHECKED AGAINST ANY OTHER STRUCTURAL, SPECIALITY OR ENVIRONMENTAL DRAWINGS. THIS DRAWING MUST NOT BE USED FOR CONSTRUCTION UNLESS ISSUED FOR CONSTRUCTION. ALL DIMENSIONS IN THIS DRAWING ARE IN MILLIMETRES (UNLESS OTHERWISE STATED).		