




NOTES

ALL DIMENSIONS AND LEVELS ARE TO BE CHECKED ON SITE

ANY DISCREPANCIES ARE TO BE REPORTED TO THE PROJECT MANAGER BEFORE ANY WORK COMMENCES

THIS DRAWING SHALL NOT BE SCALED TO ASCERTAIN ANY DIMENSIONS WORK TO FIGURED DIMS ONLY

THIS DRAWING SHALL NOT BE REPRODUCED WITHOUT EXPRESS WRITTEN PERMISSION FROM LUXE DESIGN AND BUILD

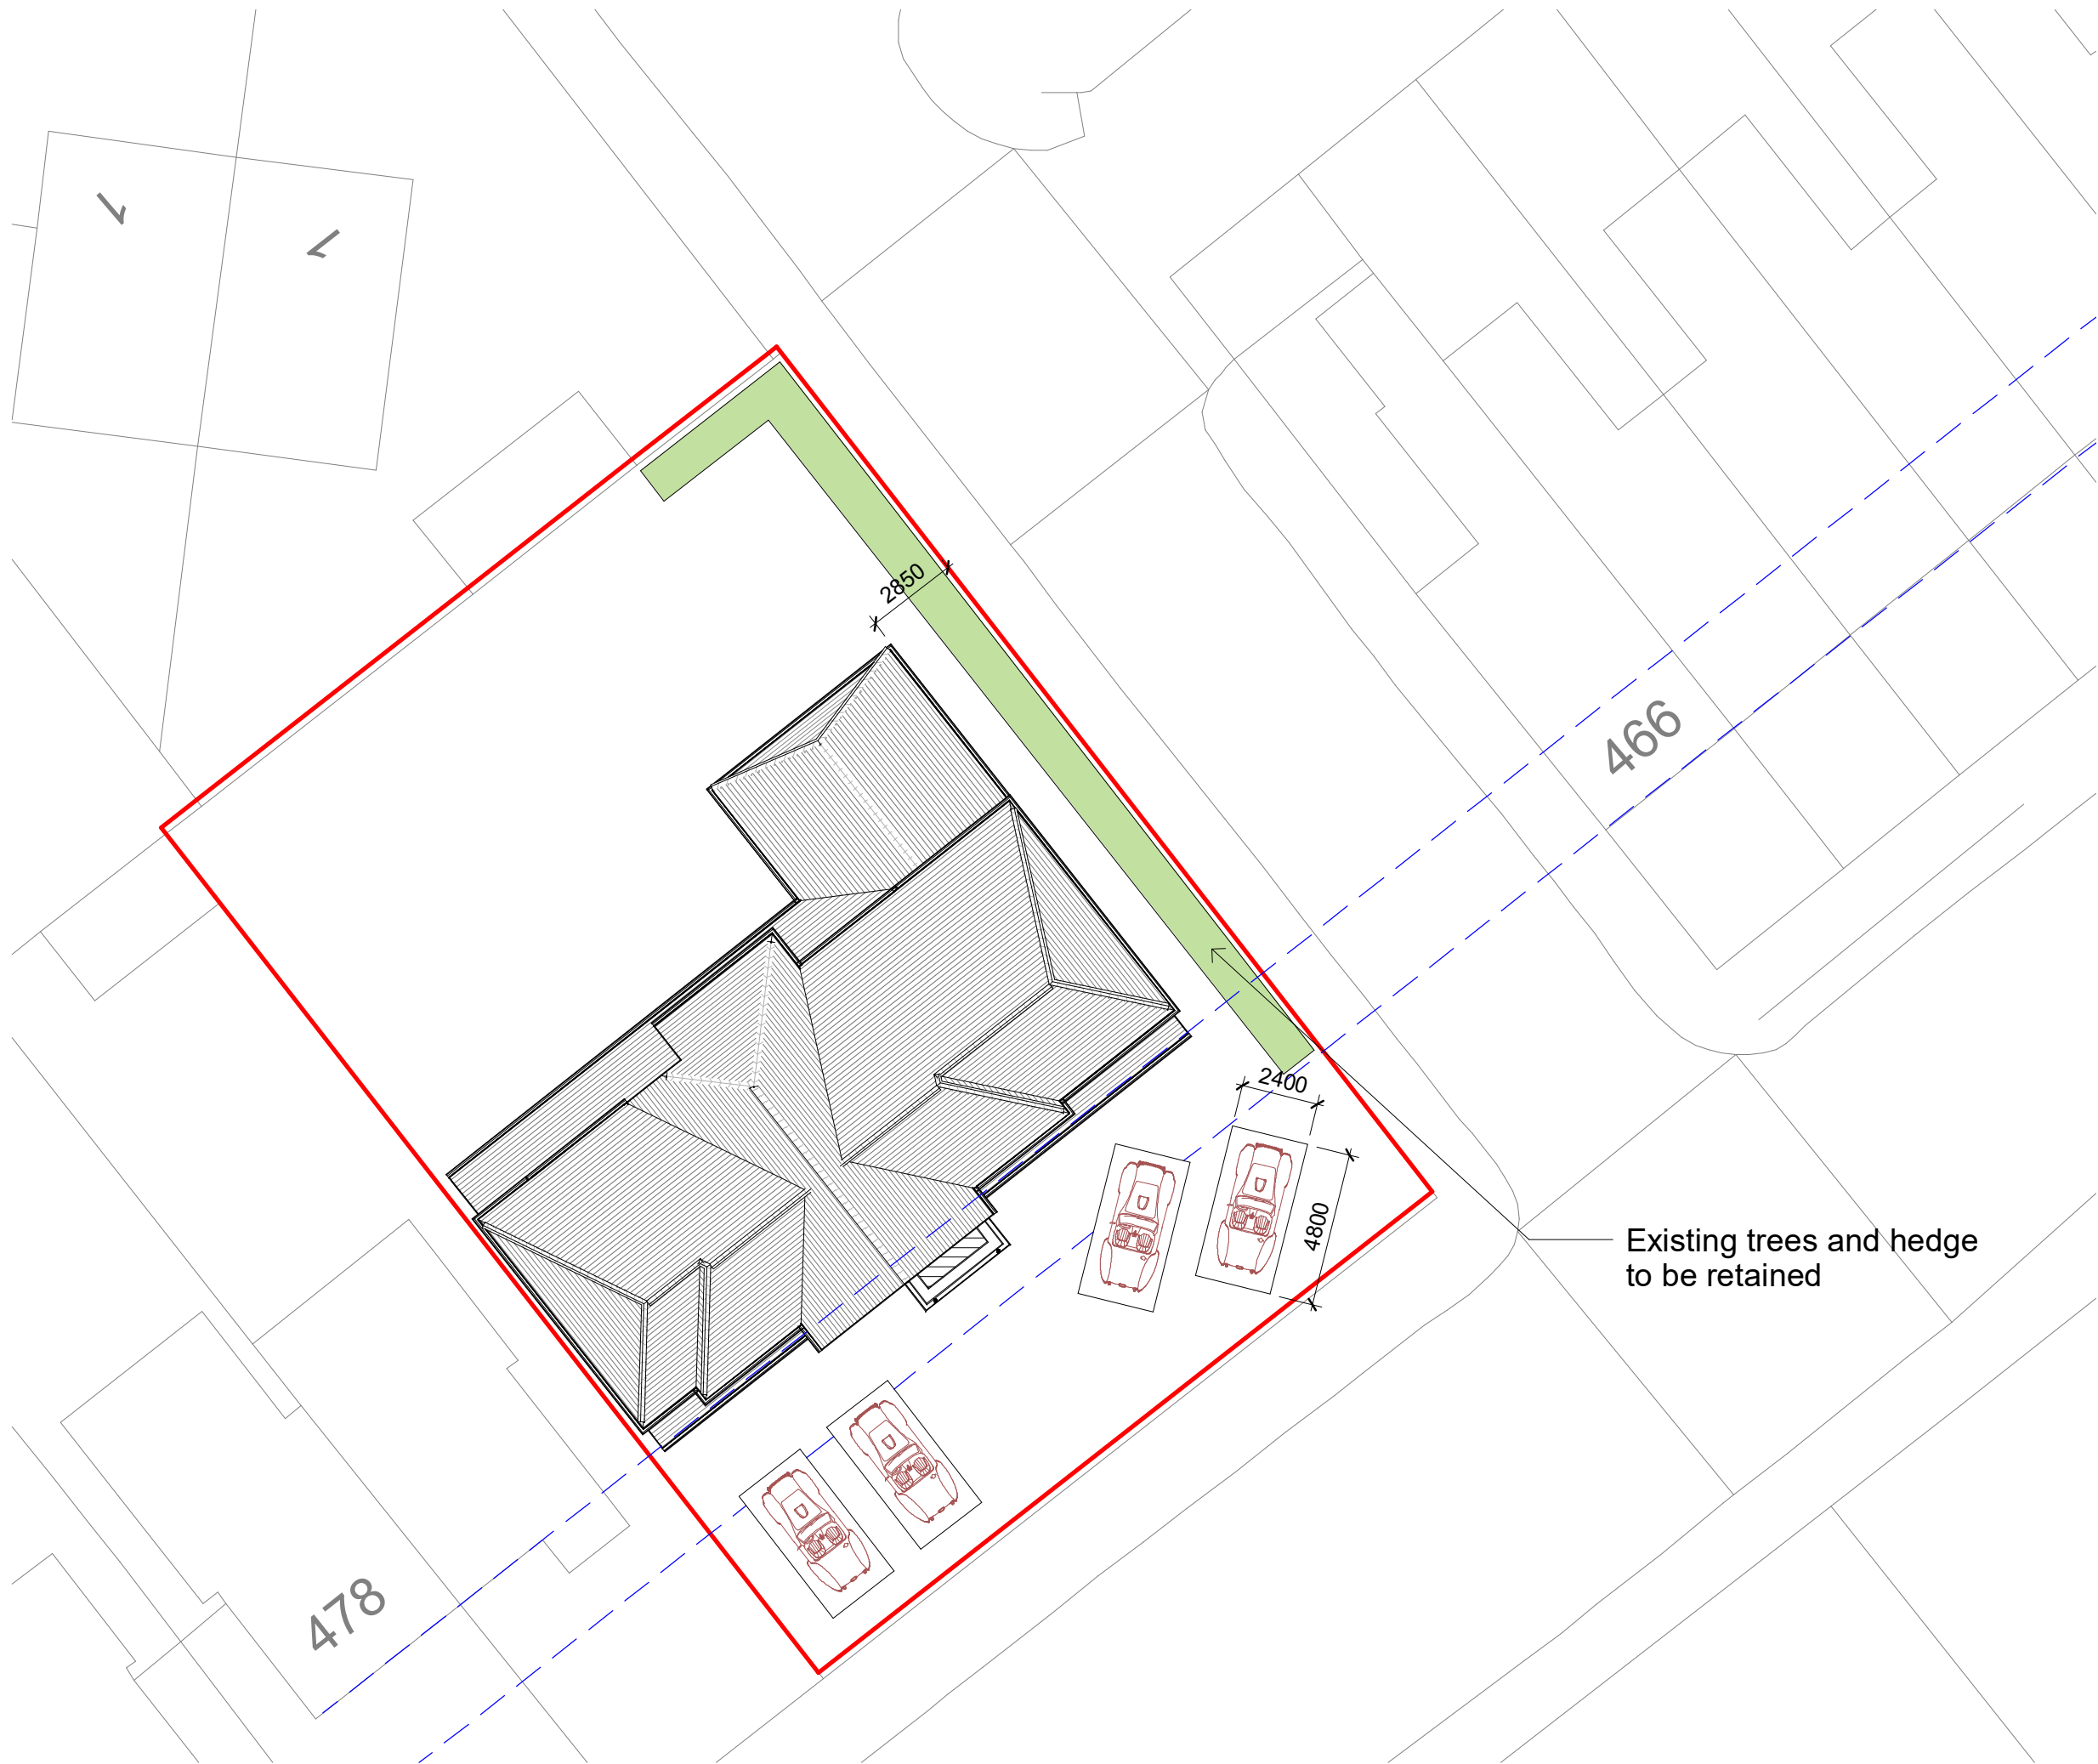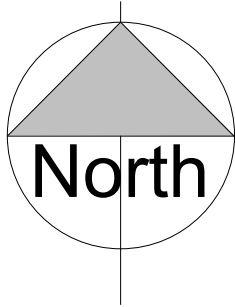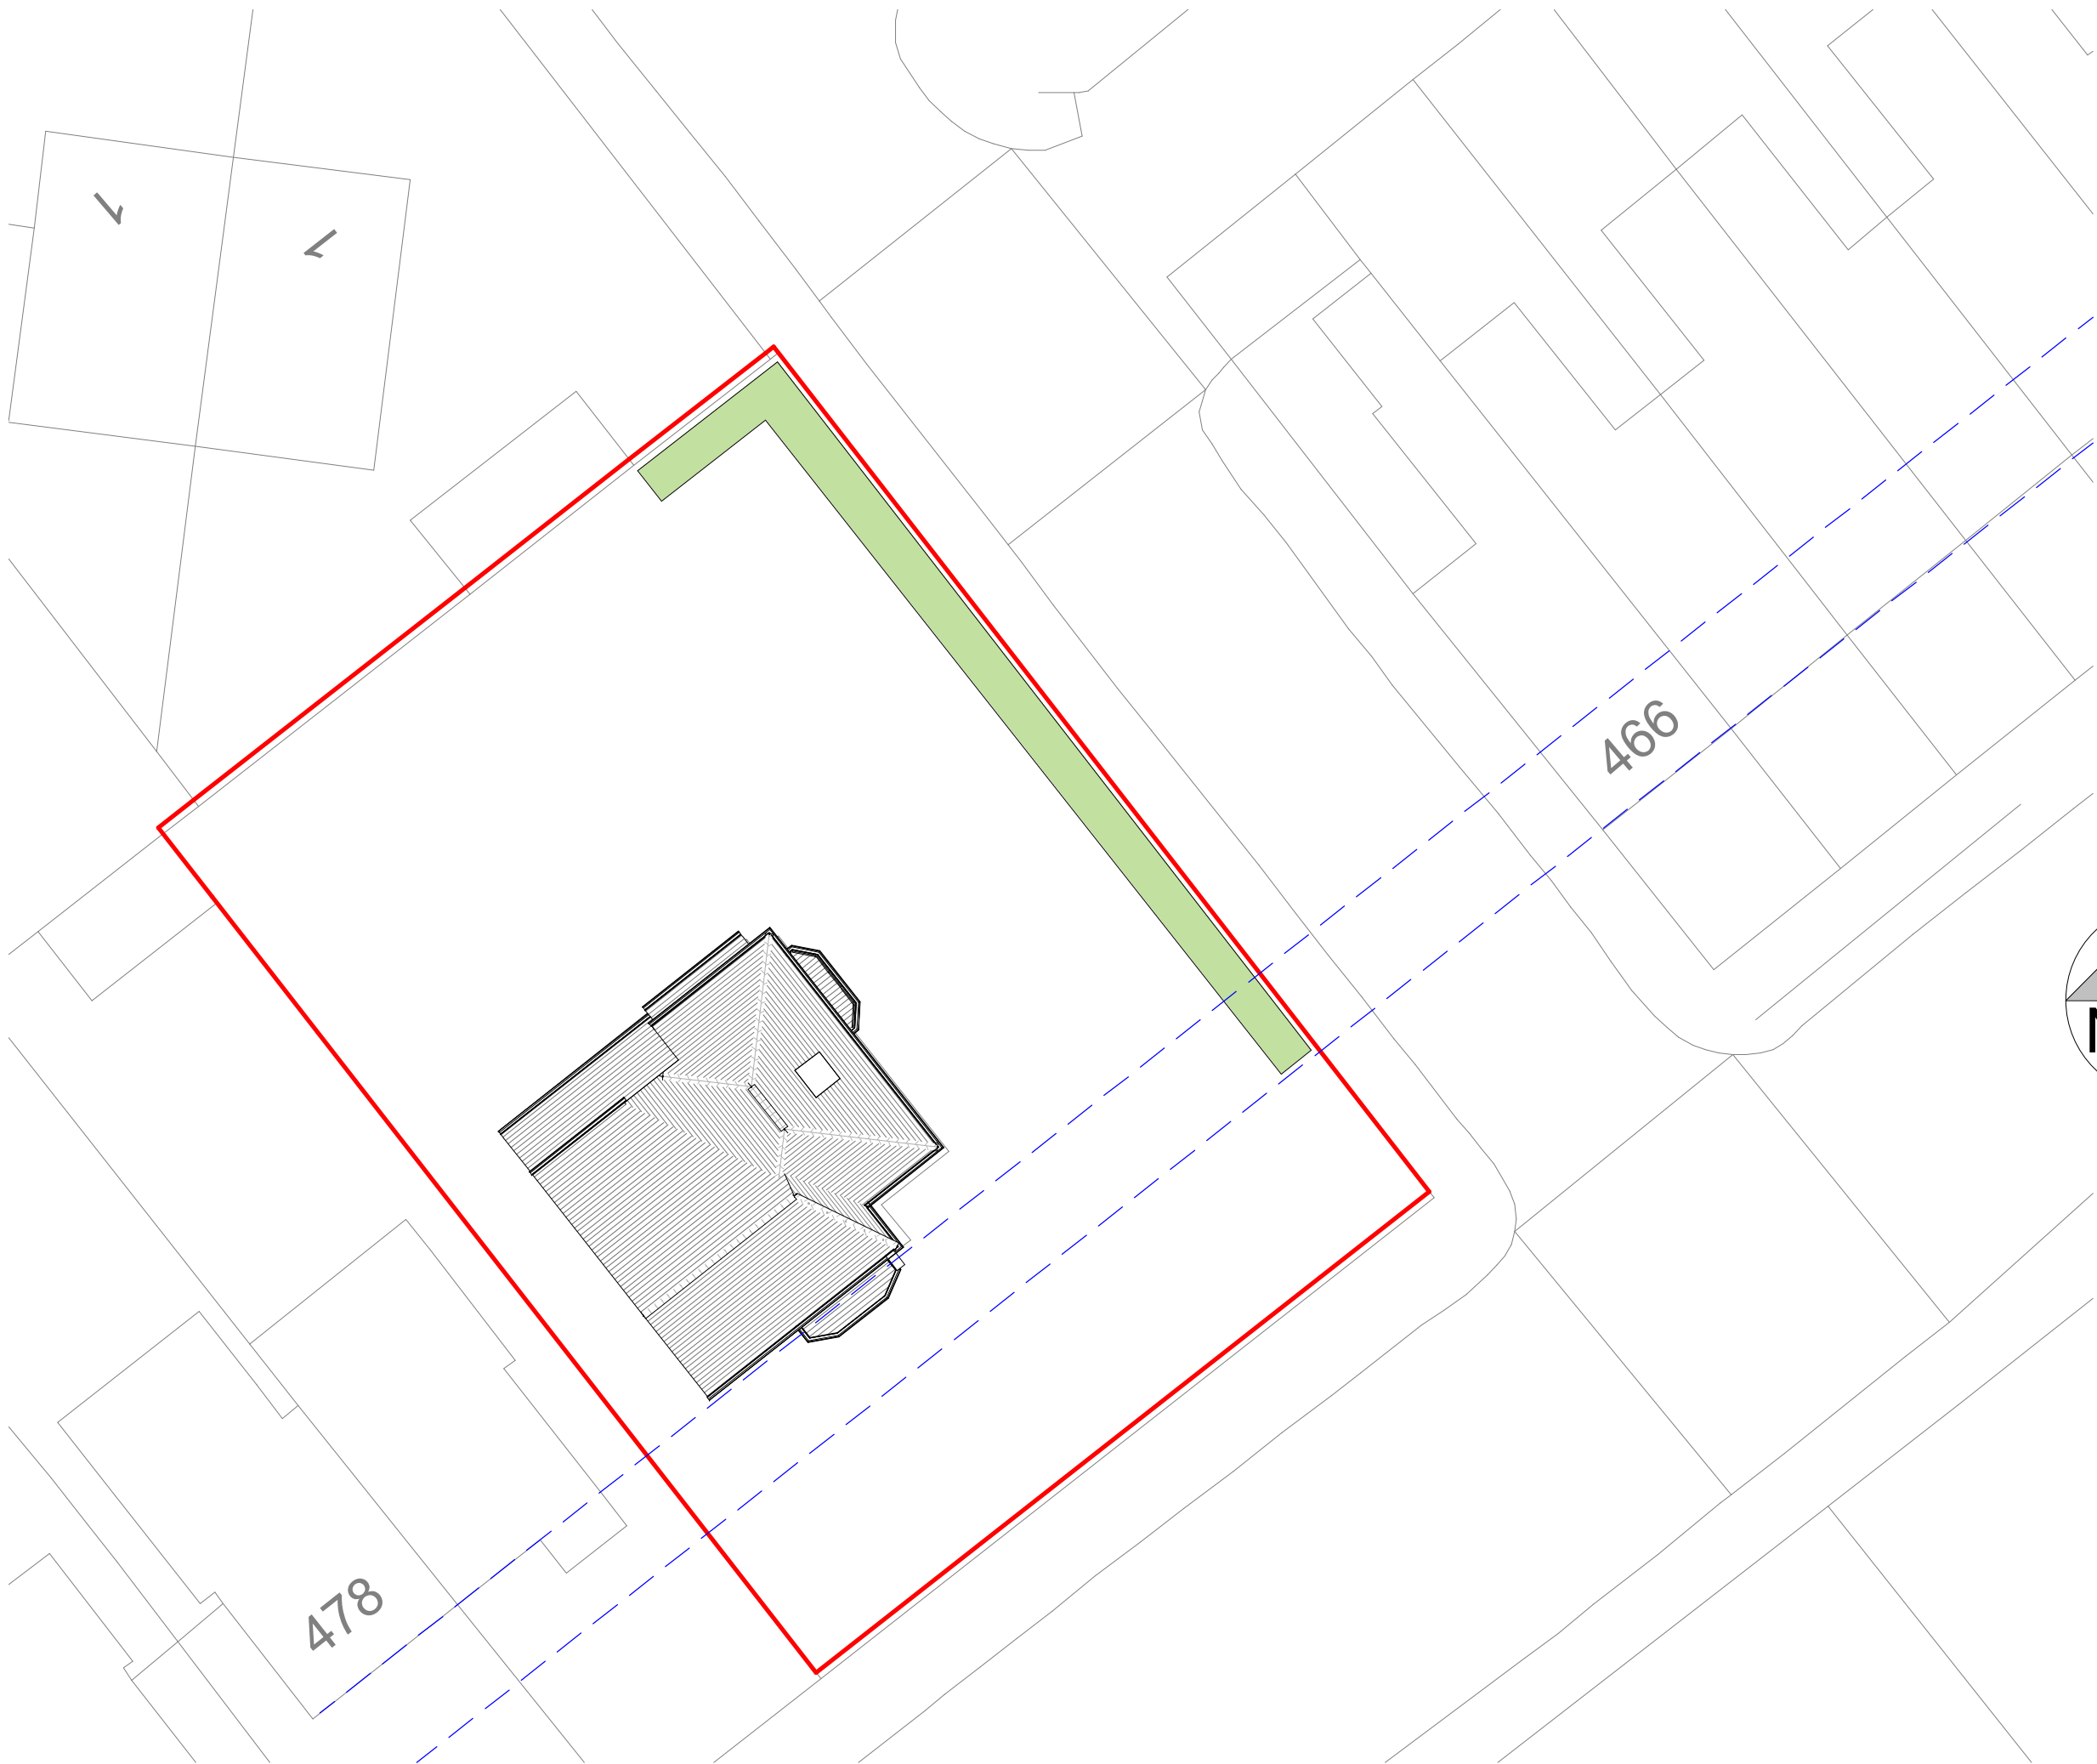

1 Existing Block Plan
1 : 200

2 Proposed Block Plan
1 : 200

P3 25.10.21 BC Planning comments
P1 11.01.21 BC First issue

Rev No.	Rev Date	Rev By	Description
---------	----------	--------	-------------

474 bolton road

474 Bolton Road,
Bury, BL8 2DU

Luxe Design

LUXE
DESIGN BUILD

Existing / Proposed Block Plans

dwg purpose

scale 1 : 200
@ sheet size A1

drawn BC checked BC
rev date 25.10.21

21-008 PL-005
job number drawing number P3 revision