


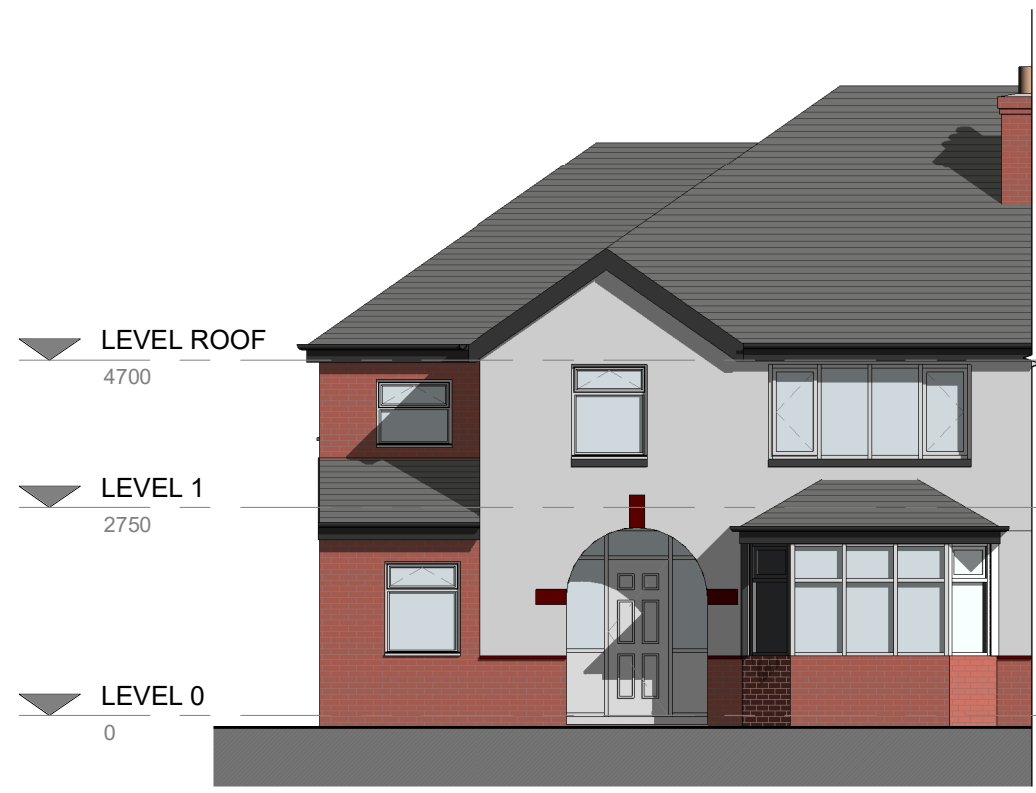


1. Front - Existing
1 : 100




2. Left Side - Existing
1 : 100




3. Rear - Existing
1 : 100

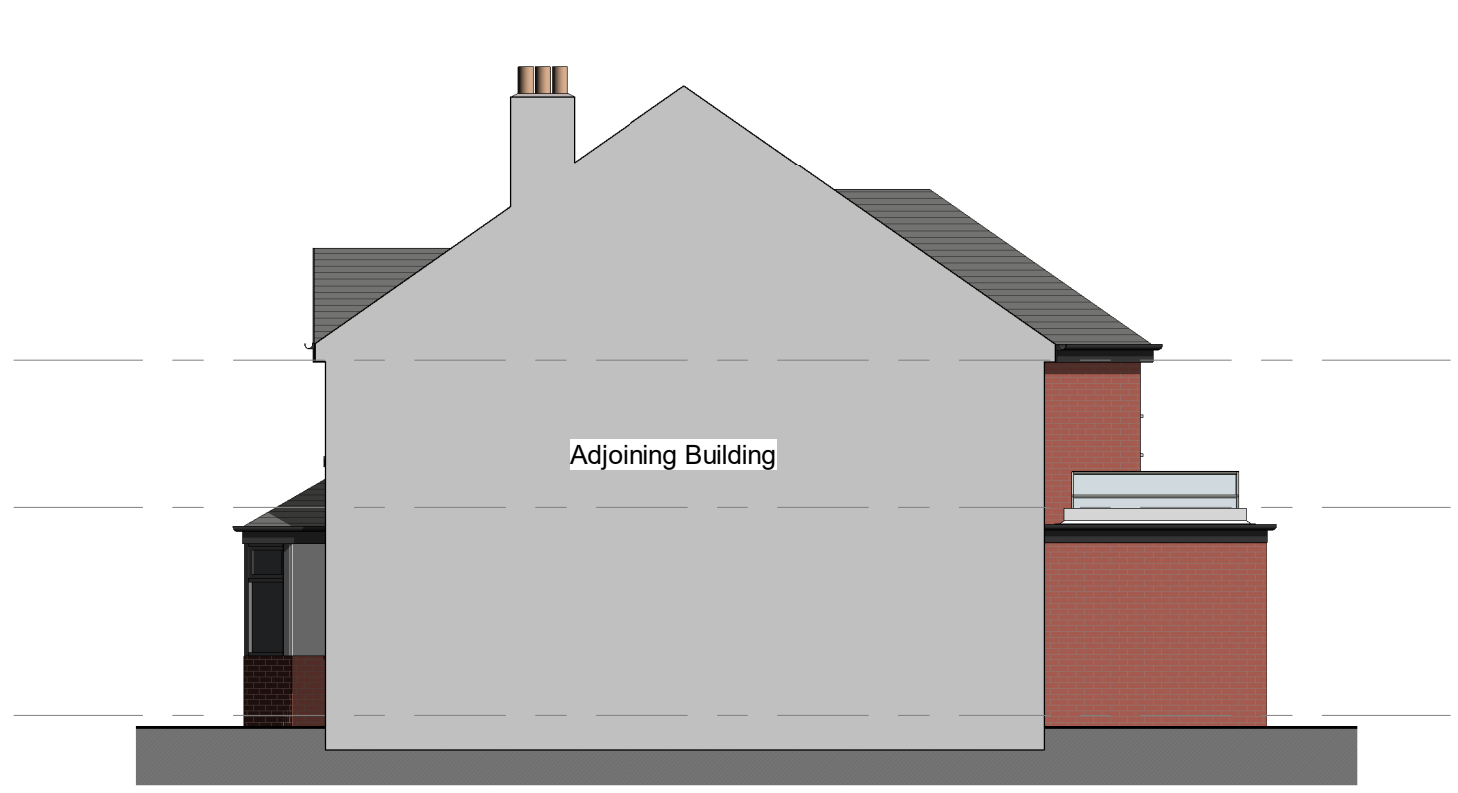

4. Right Side - Existing
1 : 100

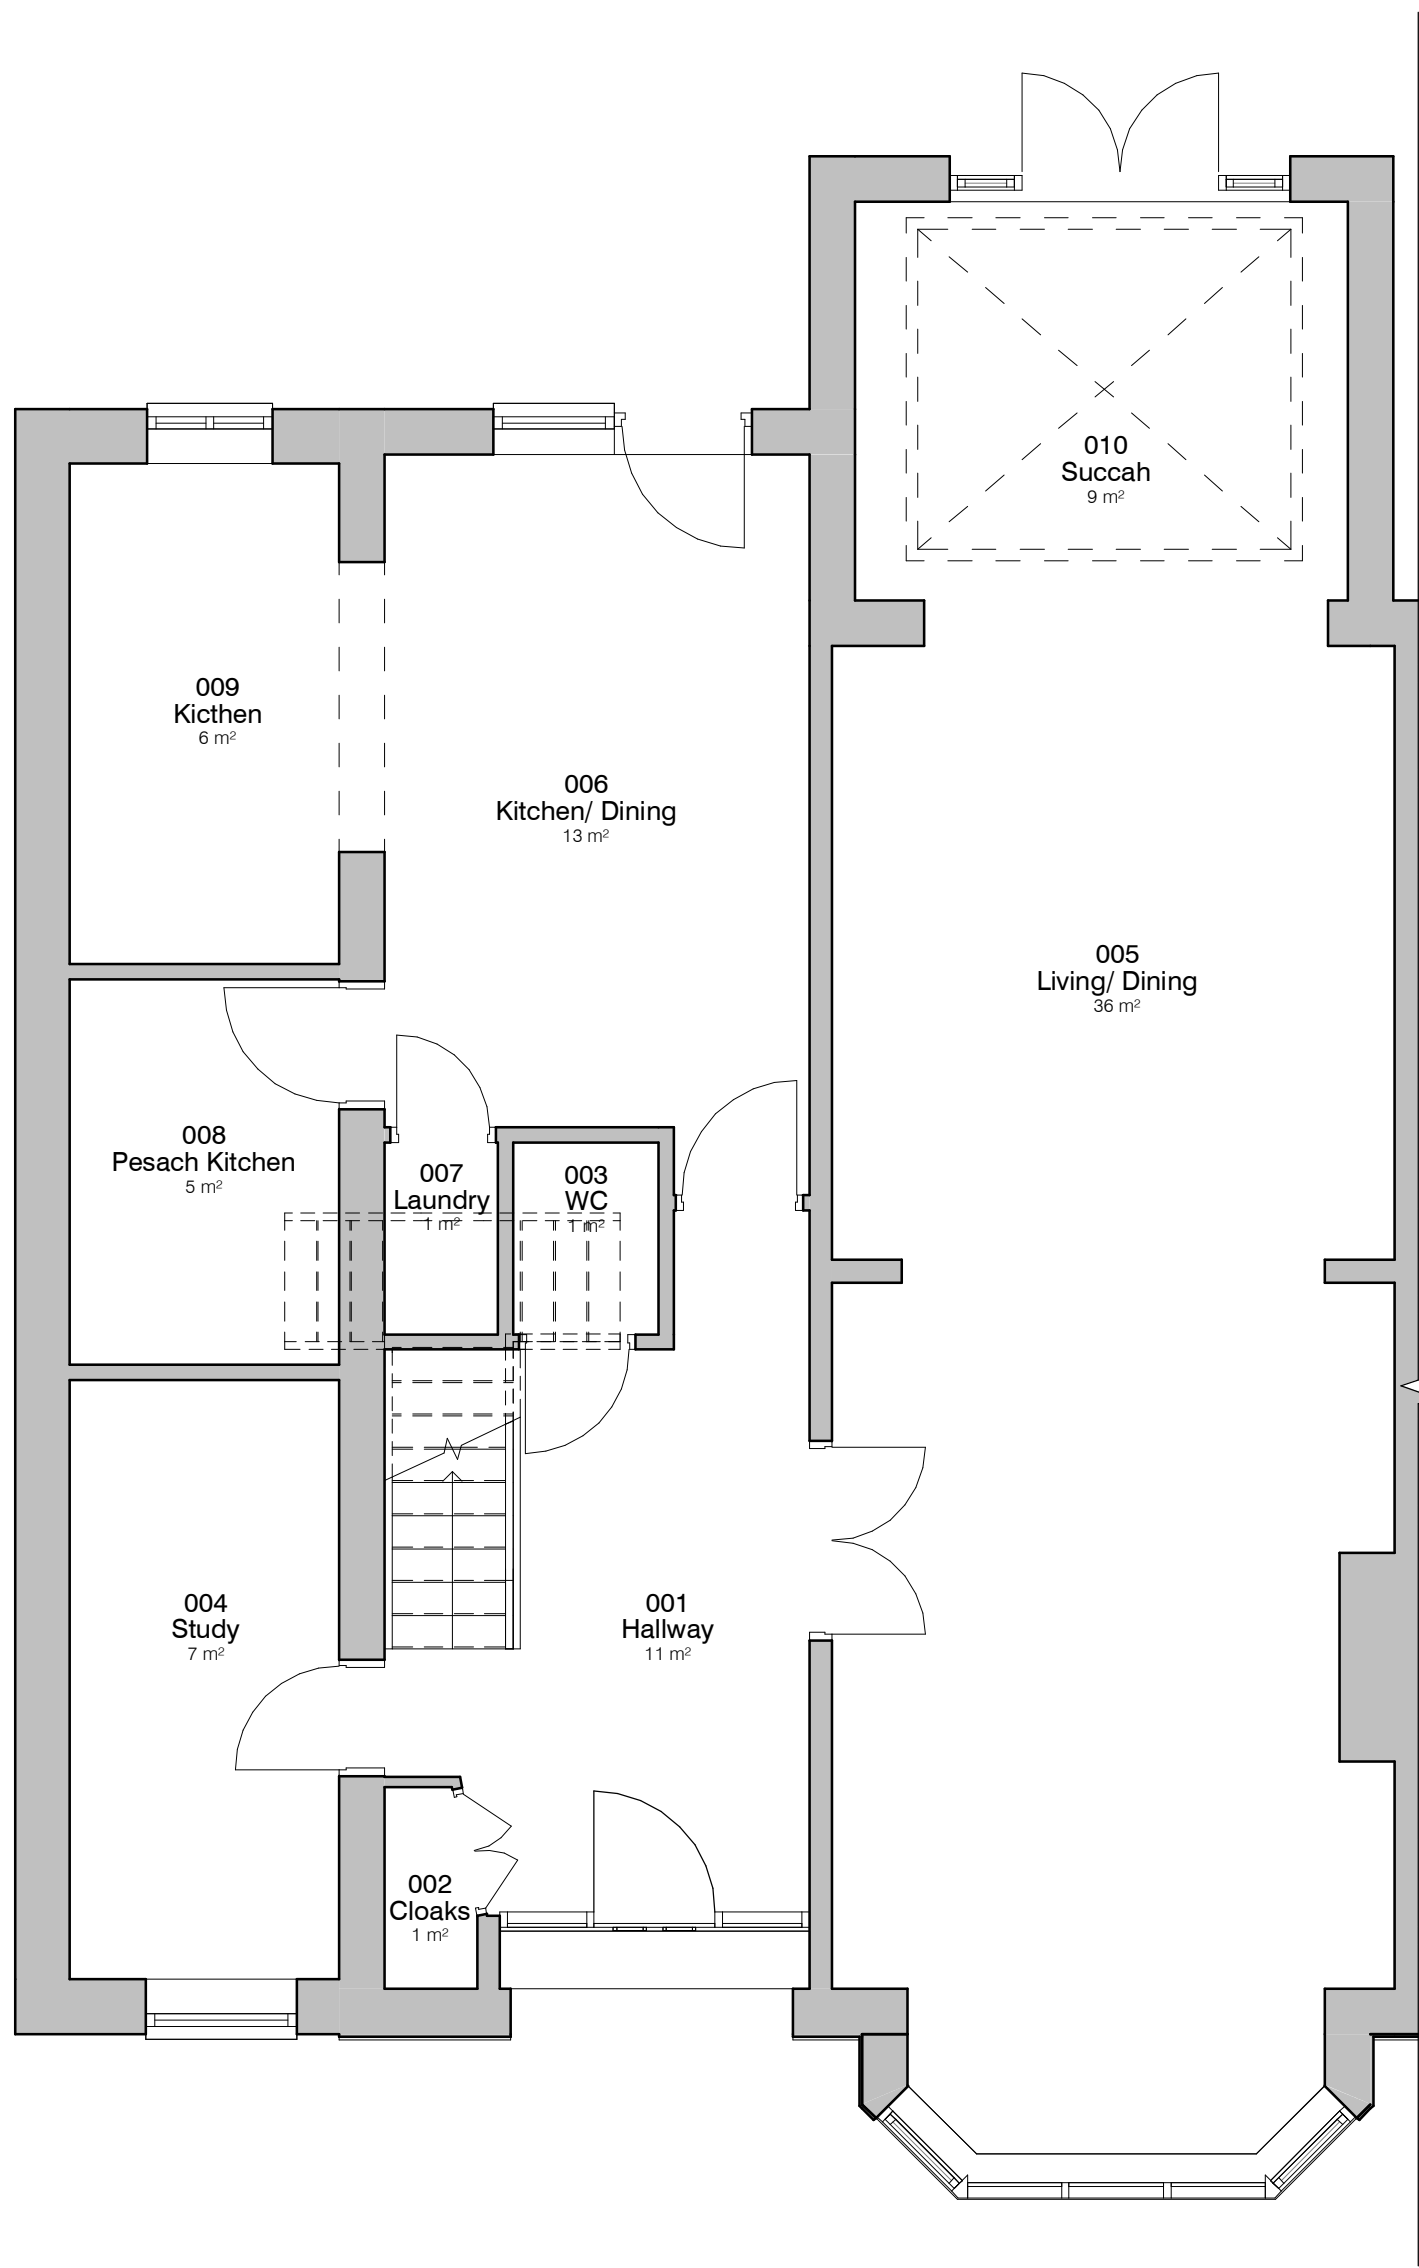


5. Level 0 - GA Existing
1 : 50

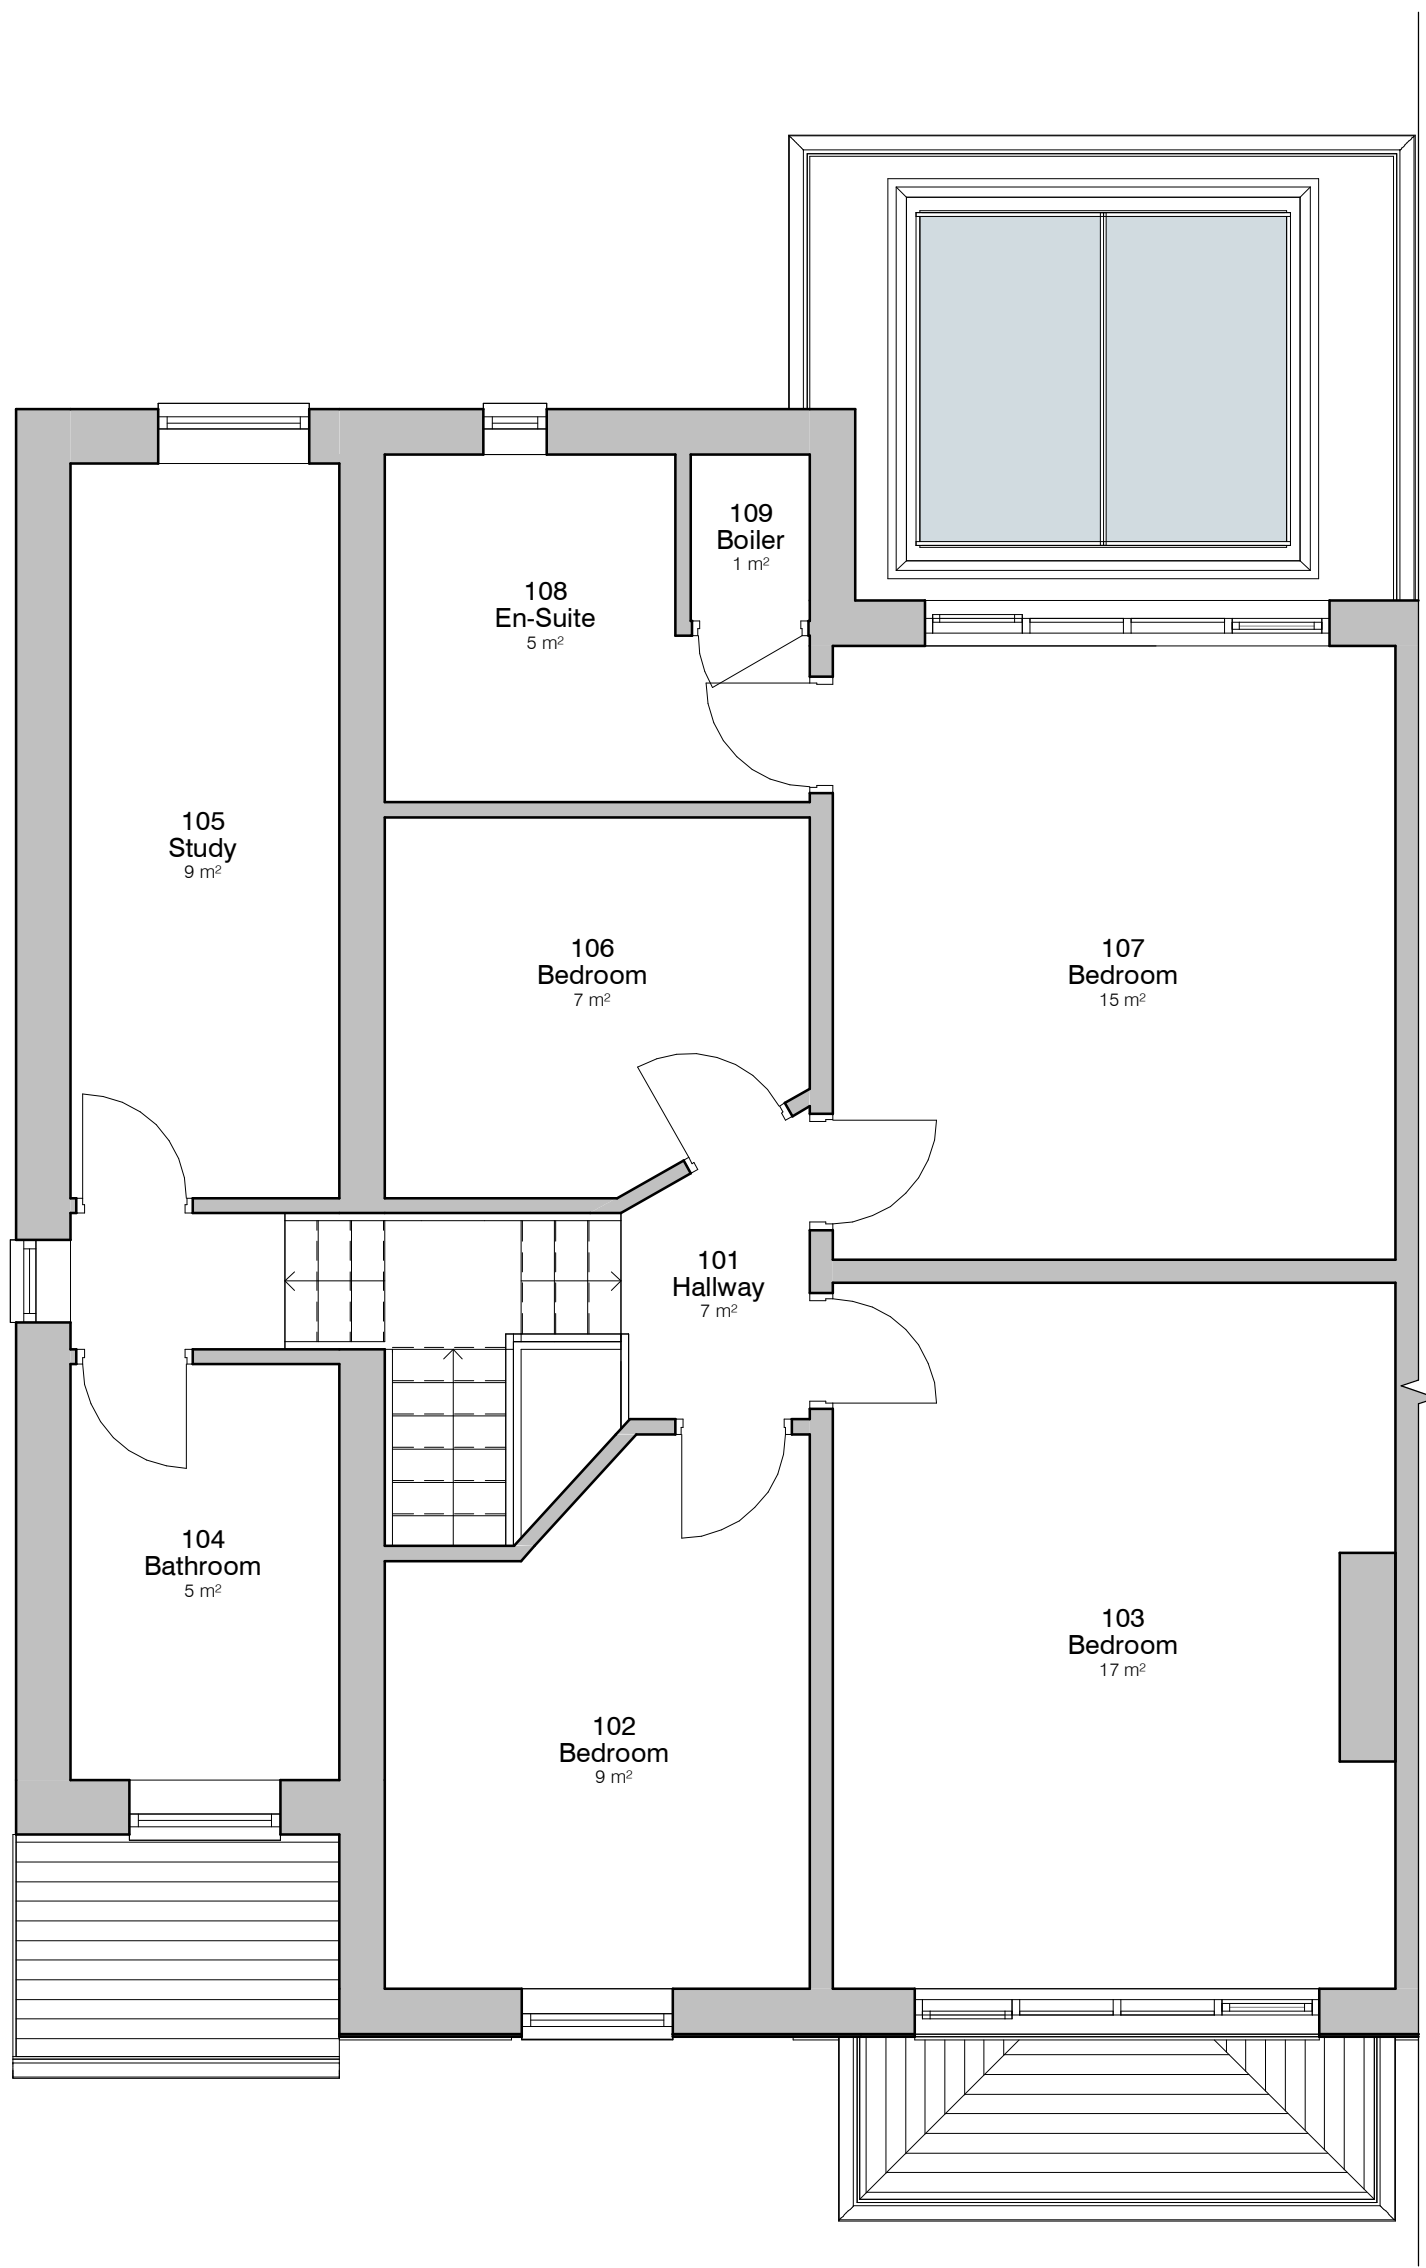

6. Level 1 - GA Existing
1 : 50



7. 3D Axo - Existing

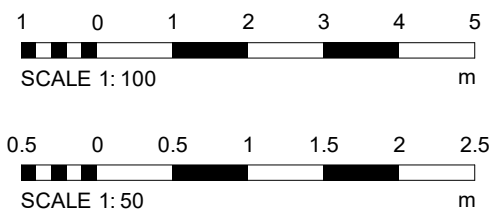

PROJECT		REV	DESCRIPTION	DATE	BY
10 Cranbrook		SCALE B A1	As indicated	21 FEB 25	CW
Tolly Rosenberg		CLIENT	STATUS	DRAWN BY	
Existing GA Plans and Elevations		PROJECT NO.	DA25007.	DRAWING NO.	002.
DEBTAL ARCHITECTURE www.debtal.co.uk		NOTES			
		THIS DRAWING MUST NOT BE REPRODUCED WITHOUT WRITTEN CONSENT. ALL DRAWINGS AND MATERIALS SHALL BE CHECKED AND CORRECTED IN THE ACCORDANCE WITH THE CURRENT STATUTORY LEGISLATION, RELEVANT CODES OF PRACTICE AND PREVIOUS REVISIONS. ALL DIMENSIONS ON THIS DRAWING ARE IN MILLIMETRES UNLESS OTHERWISE STATED.			