



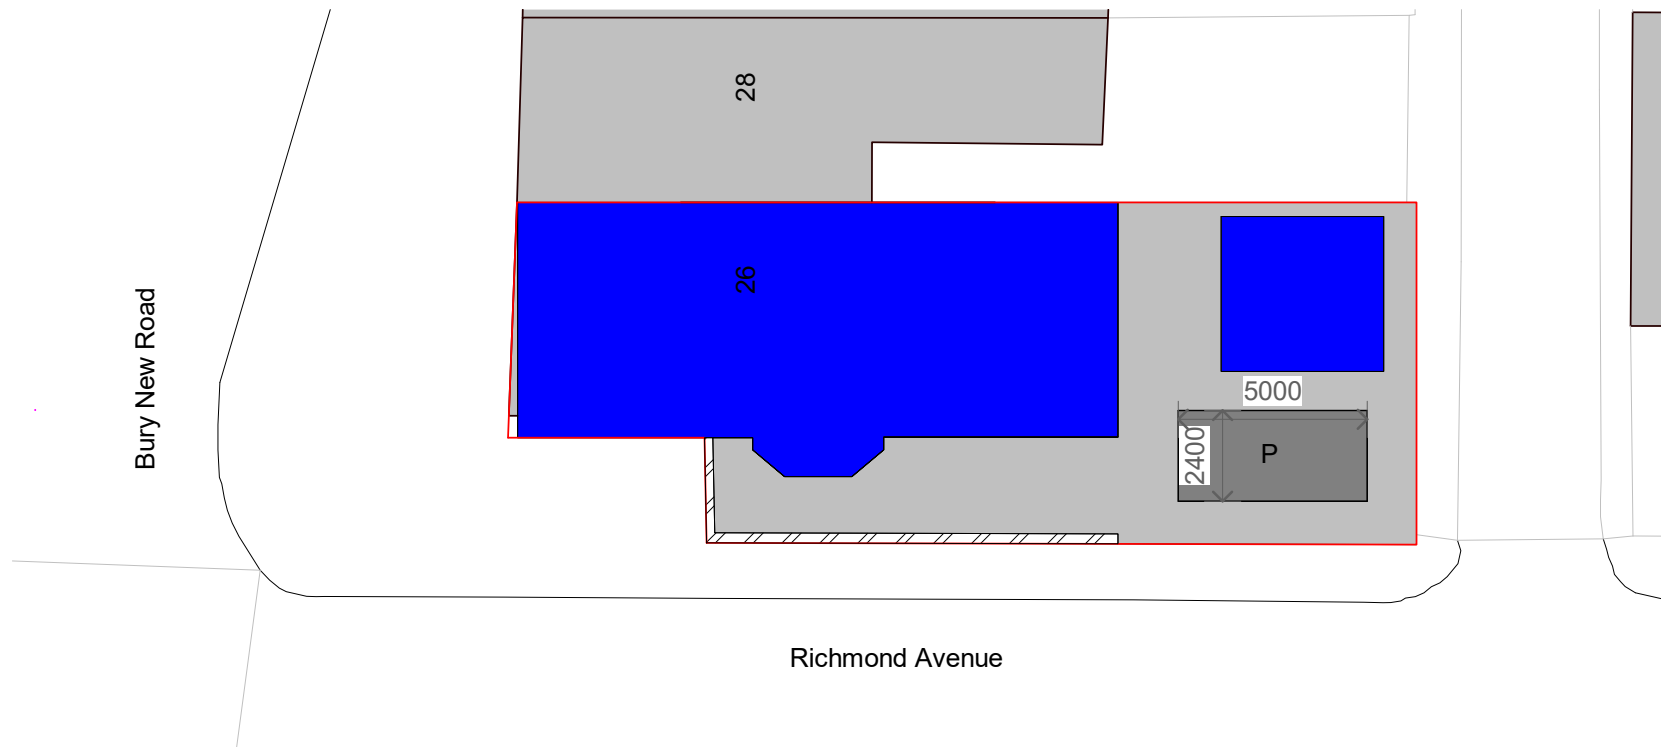

1

Site - Existing

1 : 200

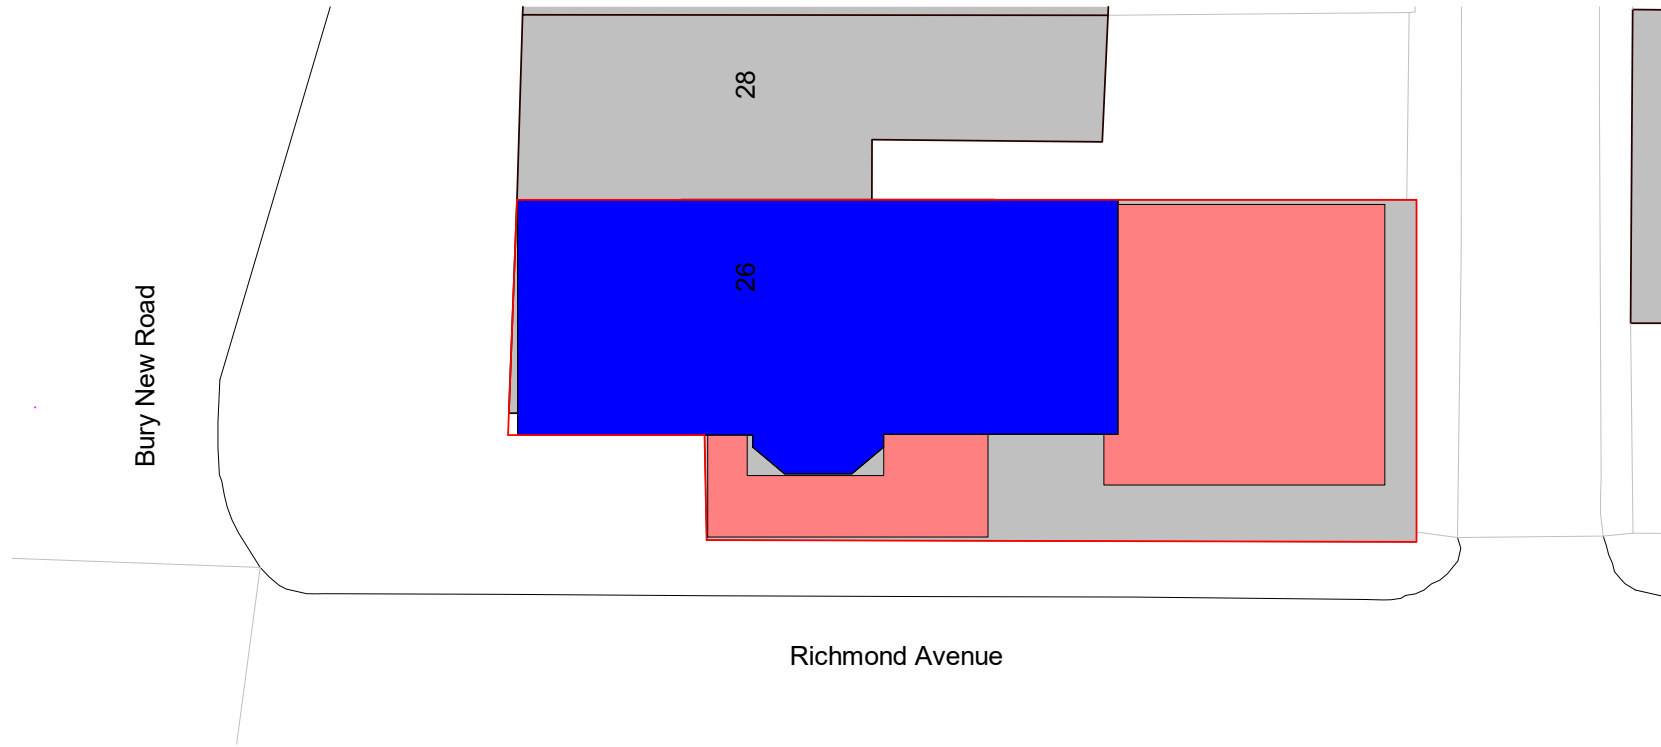

2

Site - Proposed

1 : 200

|         |                              |                |                |              |     |        |             |      |   |
|---------|------------------------------|----------------|----------------|--------------|-----|--------|-------------|------|---|
| PROJECT | 26 Bury New Road, Prestwich  | PROJECT NUMBER | DRAWING NUMBER |              | REV | No.    | Description | Date | <div><div>GOLD SKETCH</div><div>S T U D I O S</div><div>www.goldsketch.co.ukinfo@goldsketch.co.uk0161 792 9595</div></div>   |
| TITLE   | Site - Existing and Proposed | GSS21003       | 005            |              |     |        |             |      |   |
| CLIENT  | Mr Halpern                   | DRAWN BY       | DATE           | SCALE (@ A1) |     |        |             |      |   |
|         |                              | TP             | 18/02/2022     | 1 : 200      |     | STATUS | PLANNING    |      | <div>NOTES</div> <div>© COPYRIGHT : ALL RIGHTS RESERVED.<br/>THIS DRAWING MUST NOT BE REPRODUCED WITHOUT PRIOR WRITTEN CONSENT.<br/>DRAWING TO BE USED FOR THE STATUS INDICATED ONLY.<br/>ALL DIMENSIONS AND SETTING OUT SHALL BE CHECKED AND CONFIRMED ON SITE. ANY DISCREPANCIES TO BE REPORTED TO THE DESIGNER<br/>PRIOR TO THE COMMENCEMENT OF ANY WORK. ALL WORK AND MATERIALS TO BE IN ACCORDANCE WITH CURRENT STATUTORY LEGISLATION.<br/>RELEVANT CODES OF PRACTICE AND BRITISH STANDARDS. ALL DIMENSIONS ON THIS DRAWING ARE IN MILLIMETRES (UNLESS OTHERWISE STATED).</div> |