




Existing Front Elevation
1 : 100



Existing Rear Elevation
1 : 100




Existing Side Elevation
1 : 100

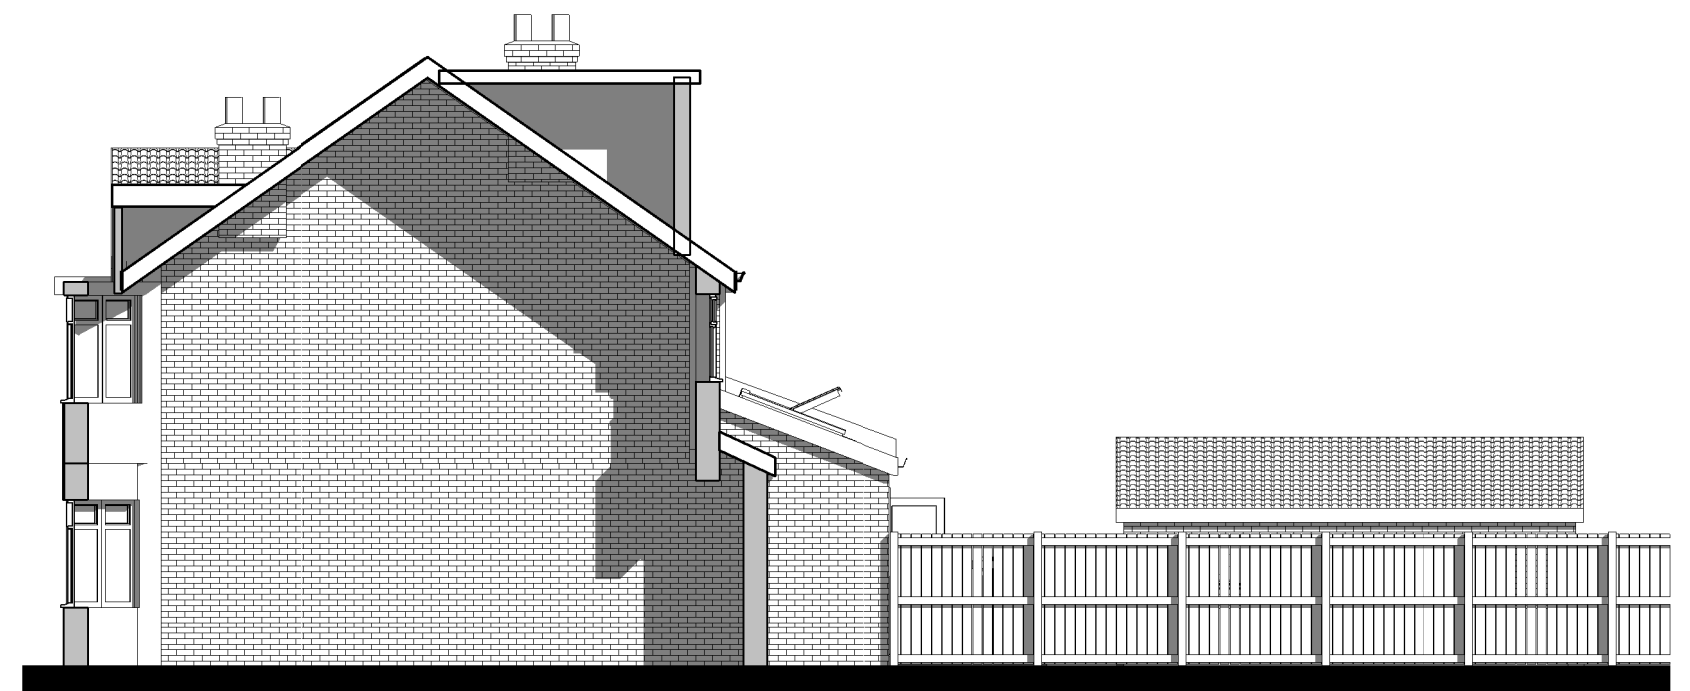

Existing Side Elevation1
1 : 100

Scale Bar 1:100

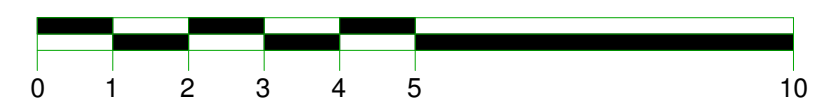

SCALE
A2 DRAWING

Client:

Mr & Mrs Parekh
108 Heywood Road
Prestwich
Manchester
M25 1LE.