




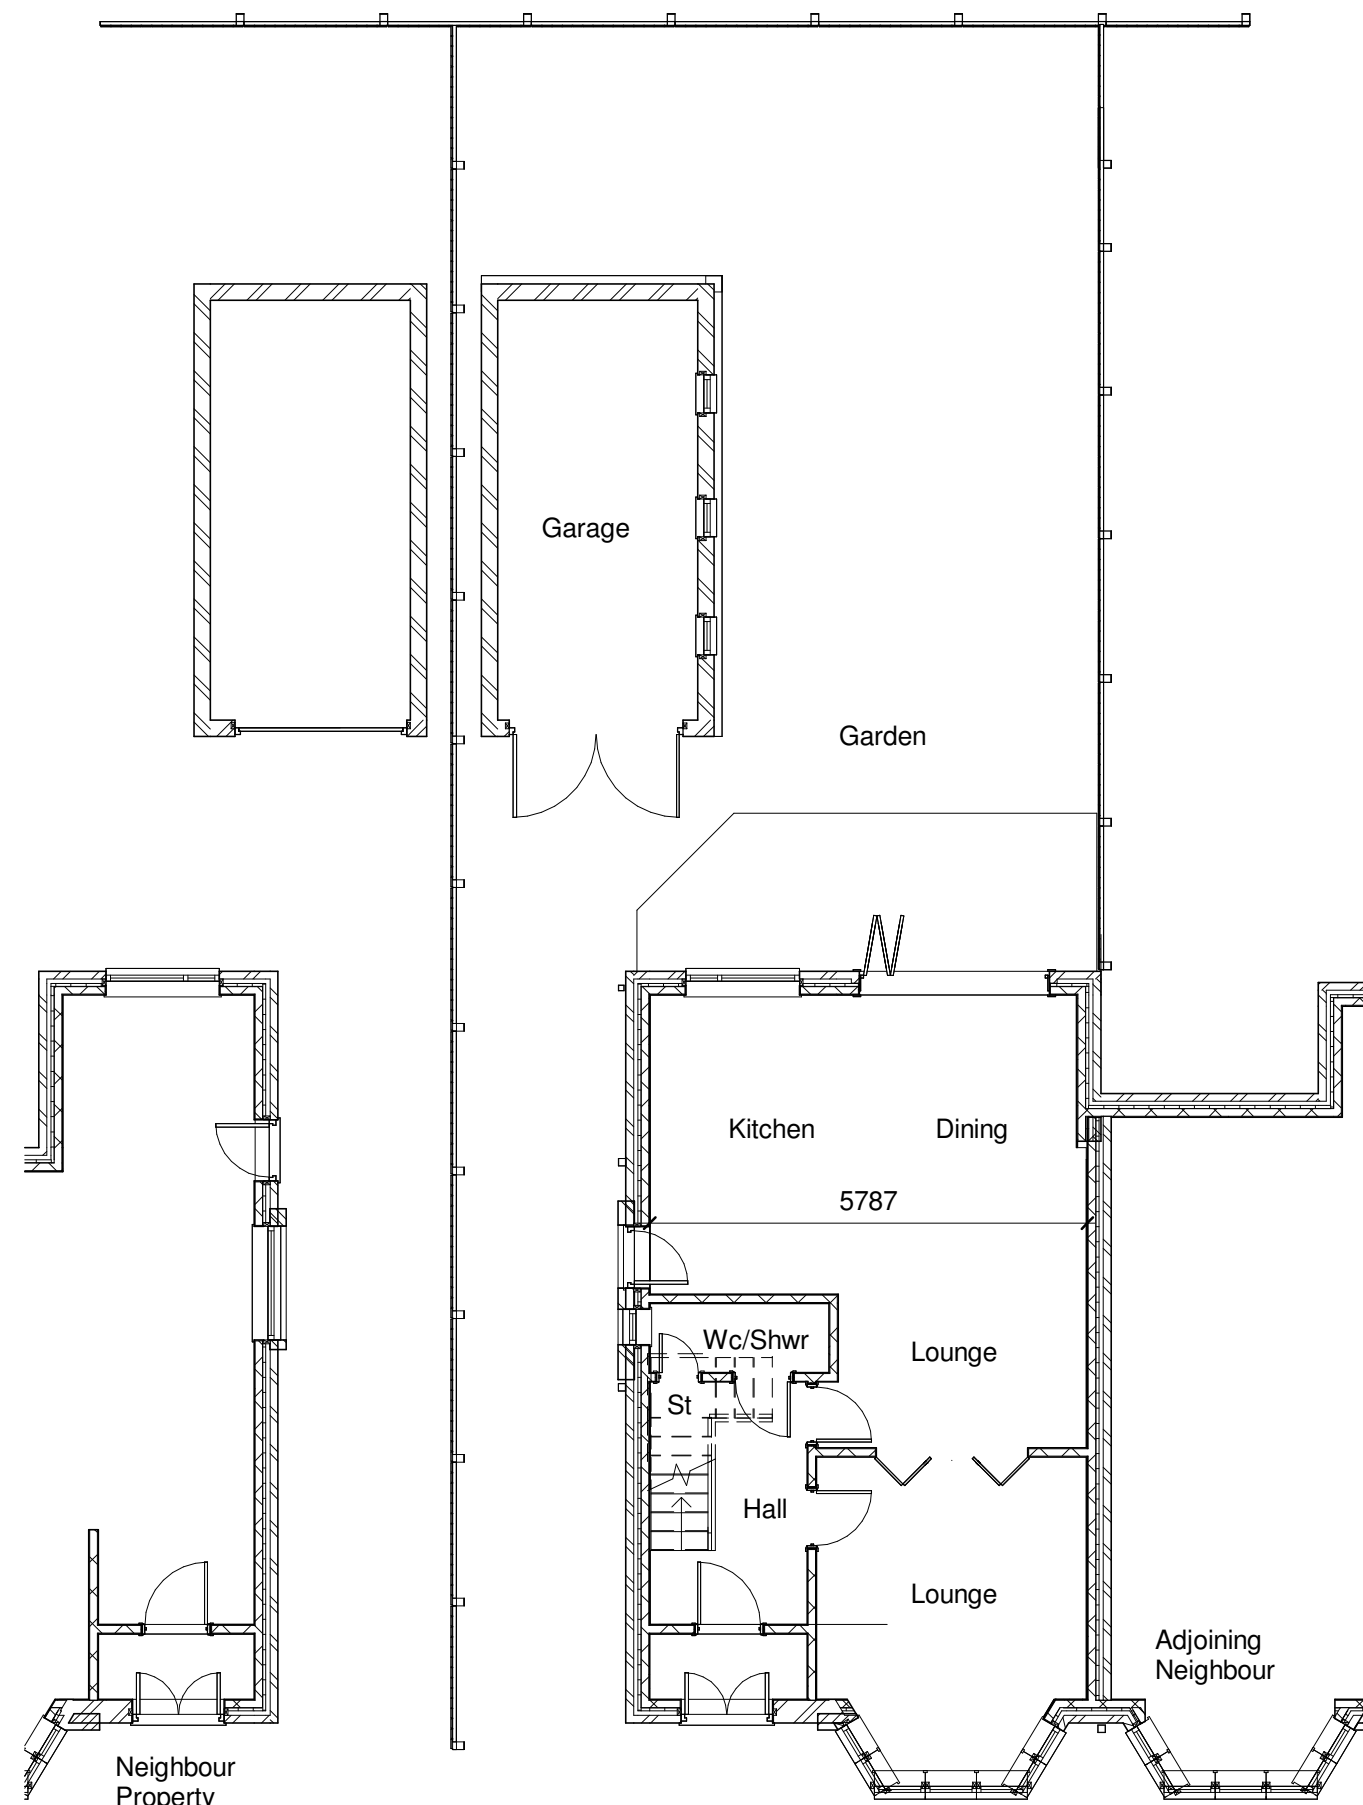

01 Existing Ground Floor Plan
1 : 100


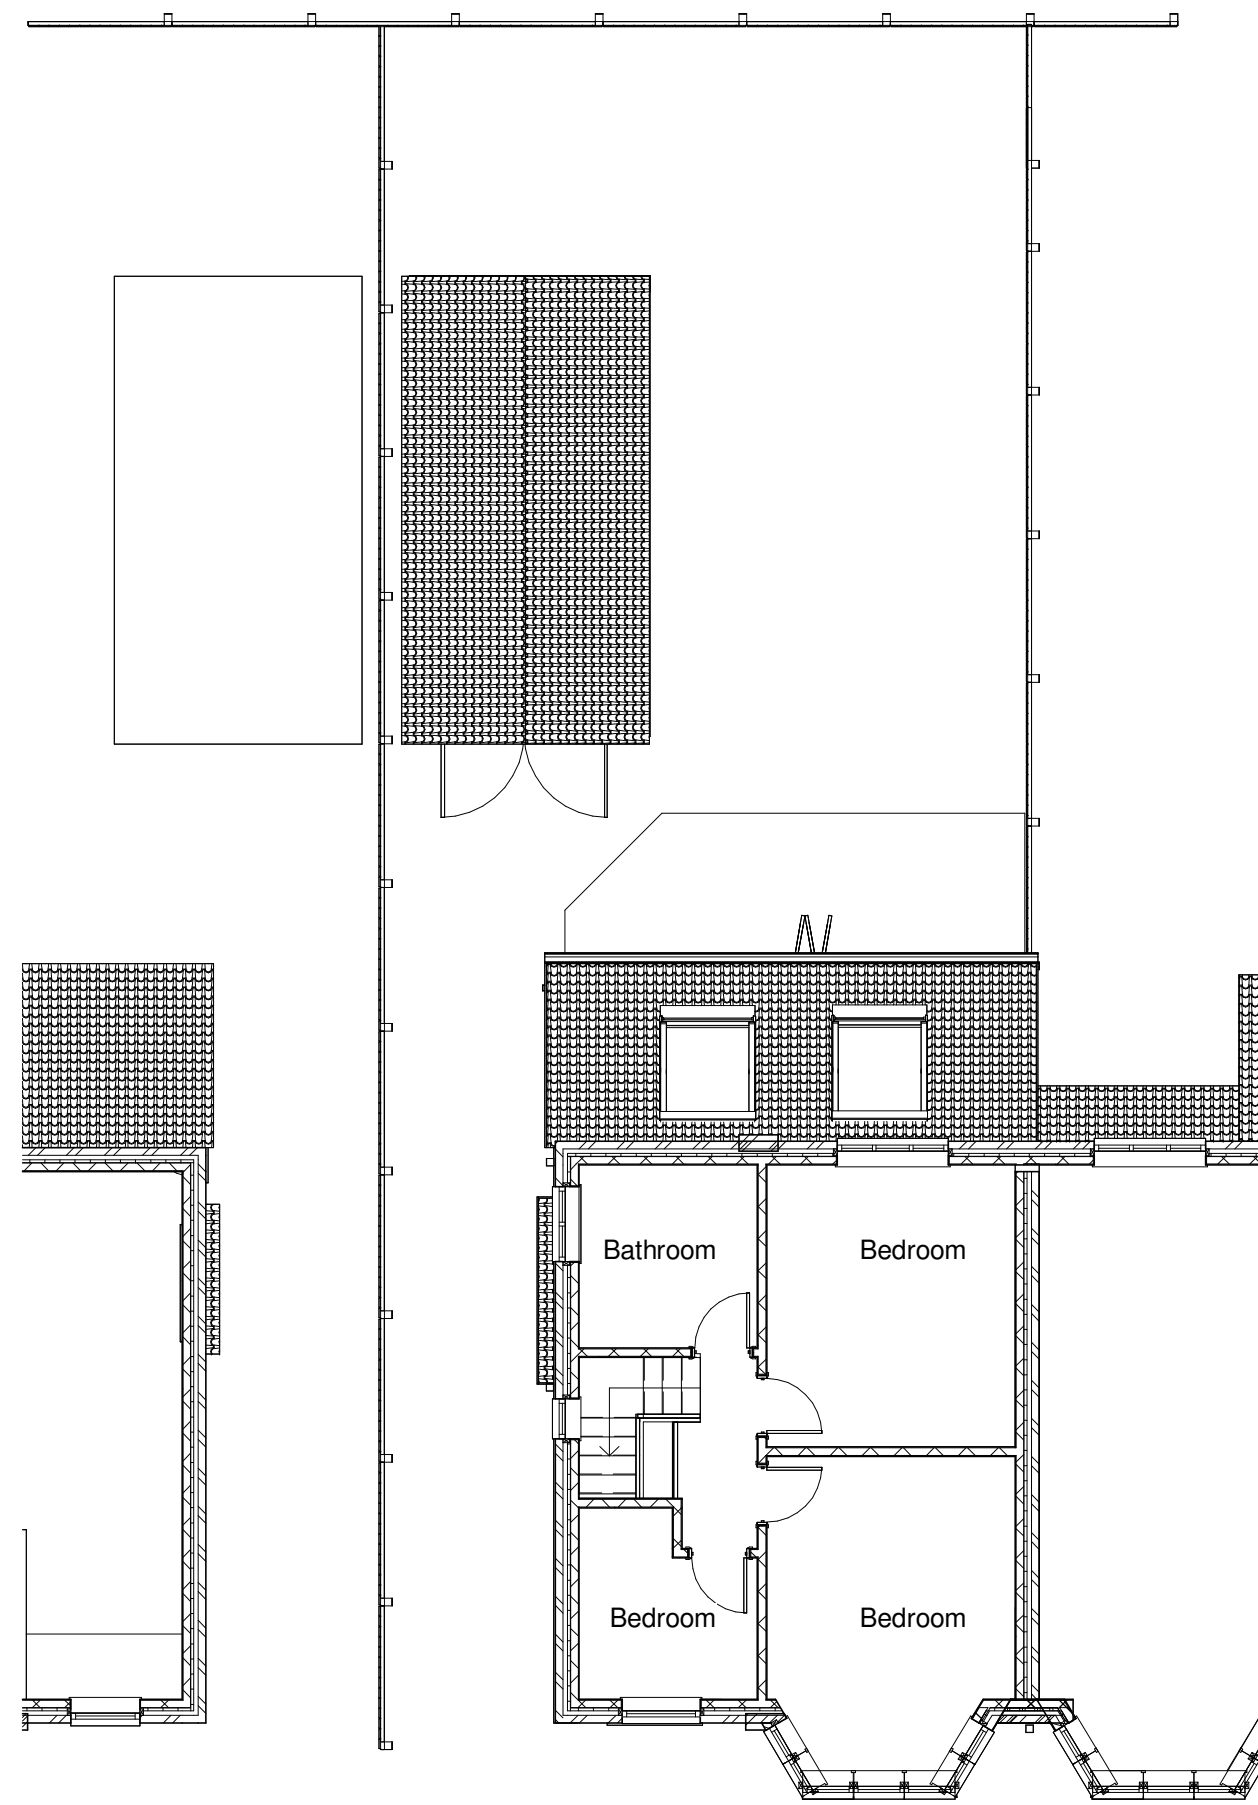


02 Existing First Floor Plan
1 : 100

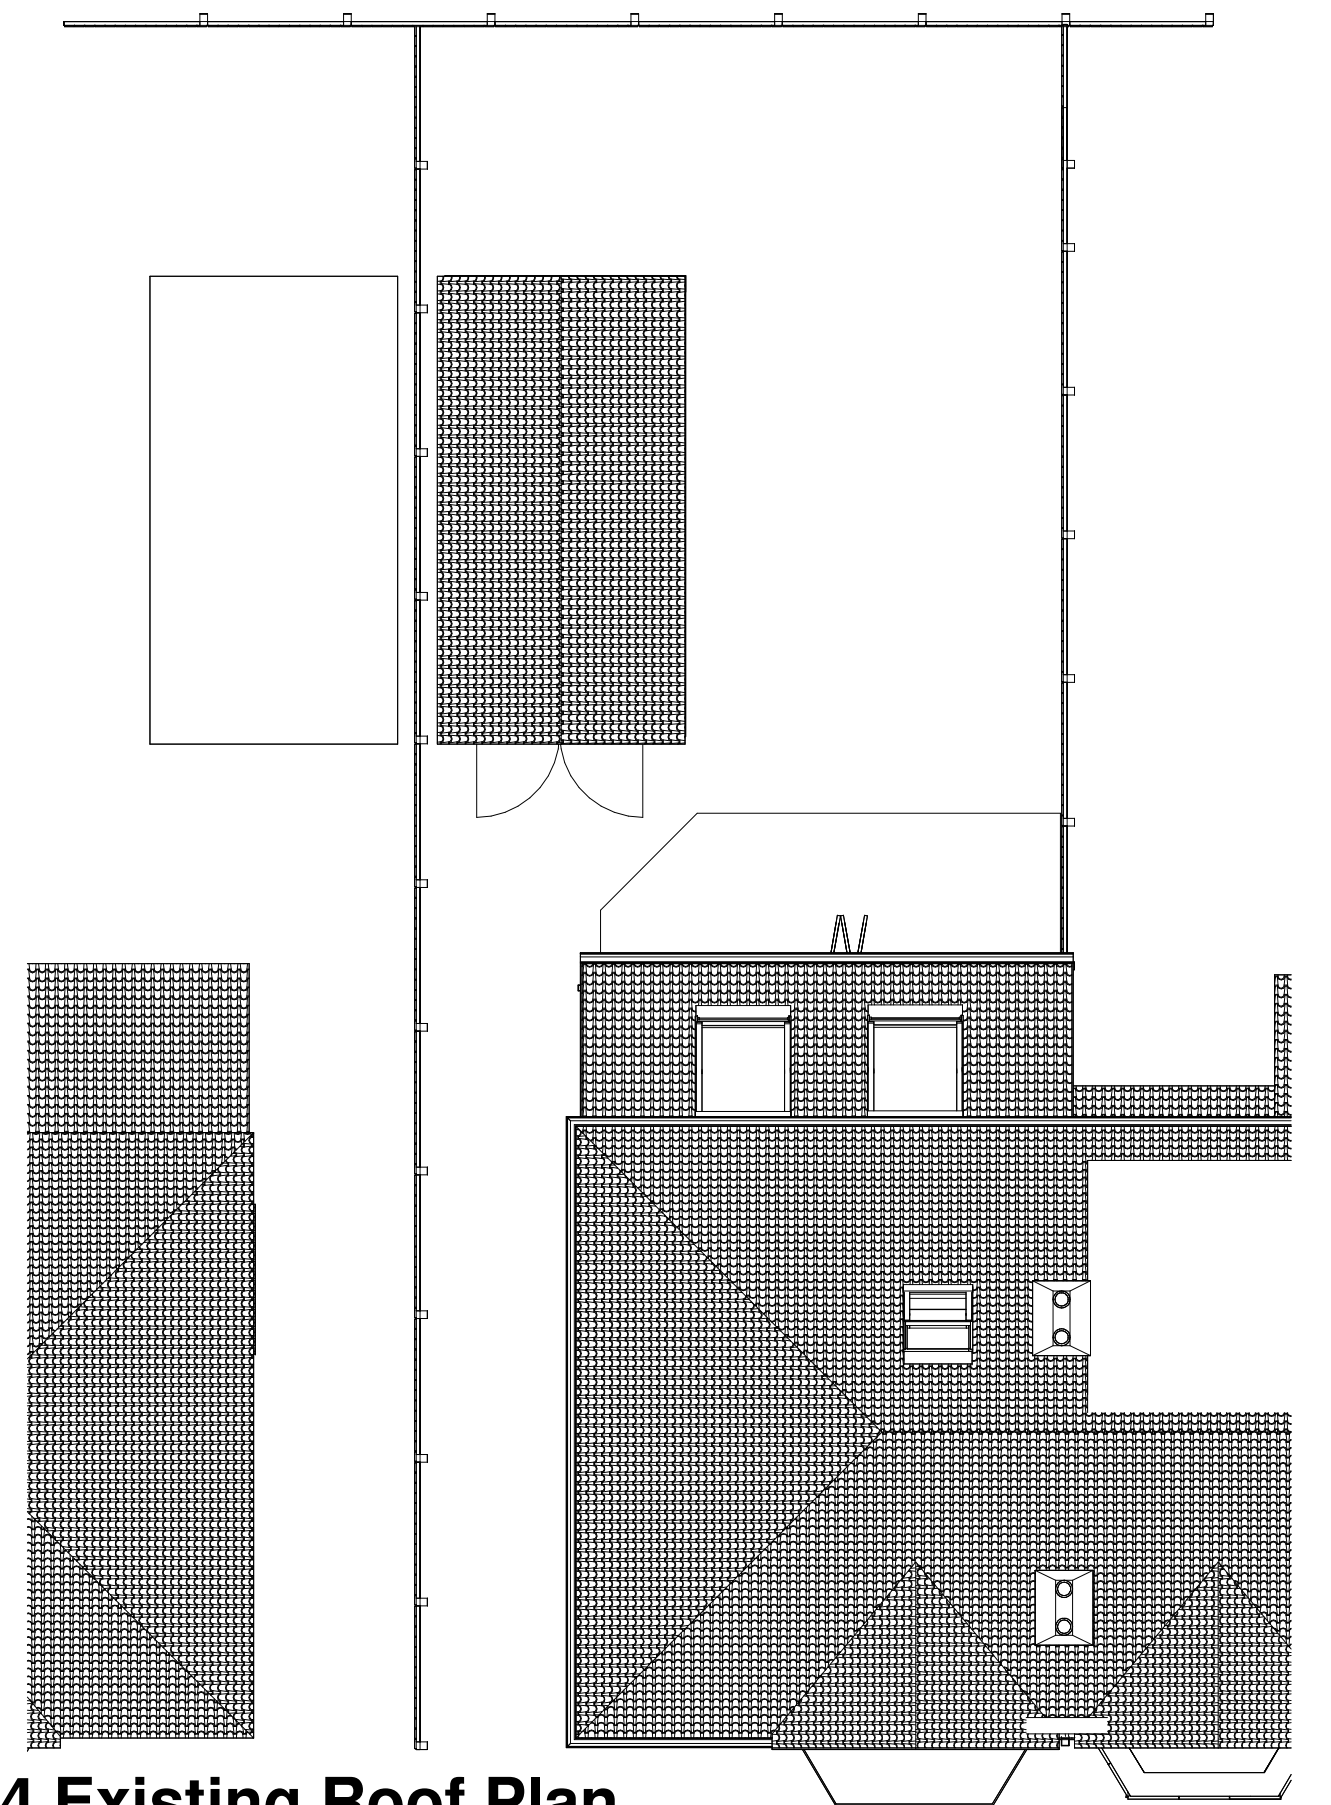

04 Existing Roof Plan
1 : 100


Scale Bar 1:100

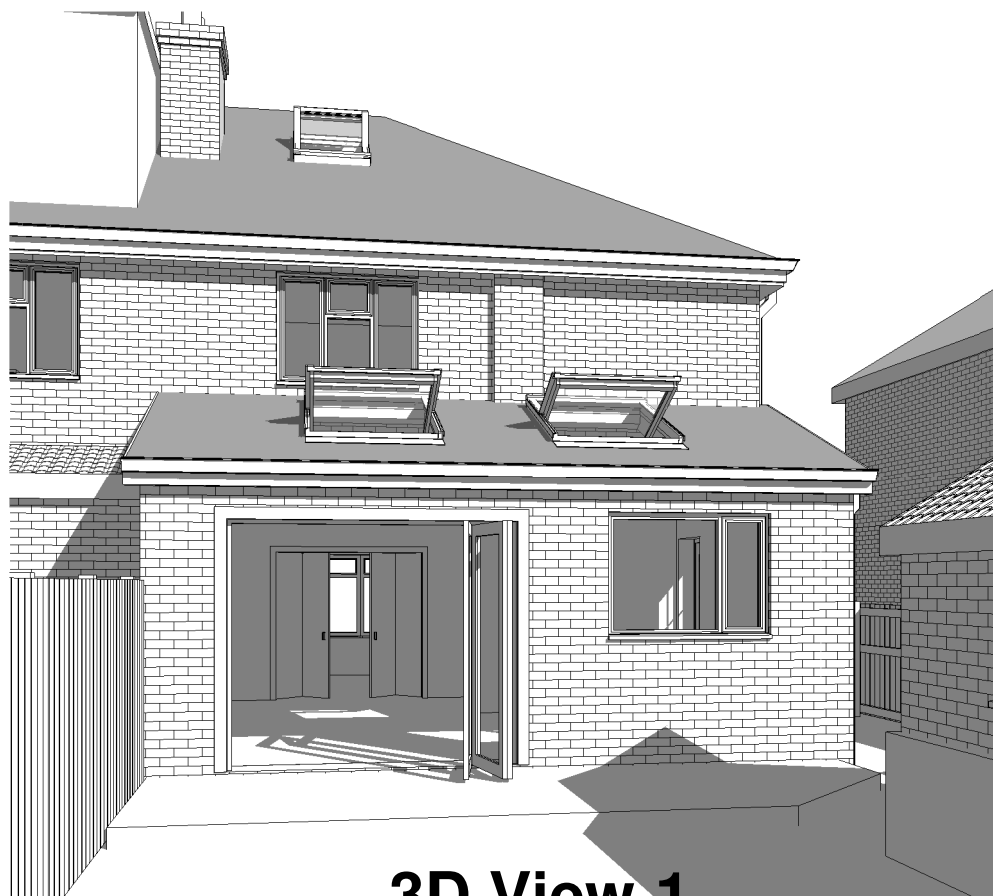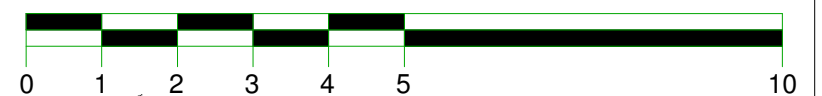

3D View 1



3D View 3

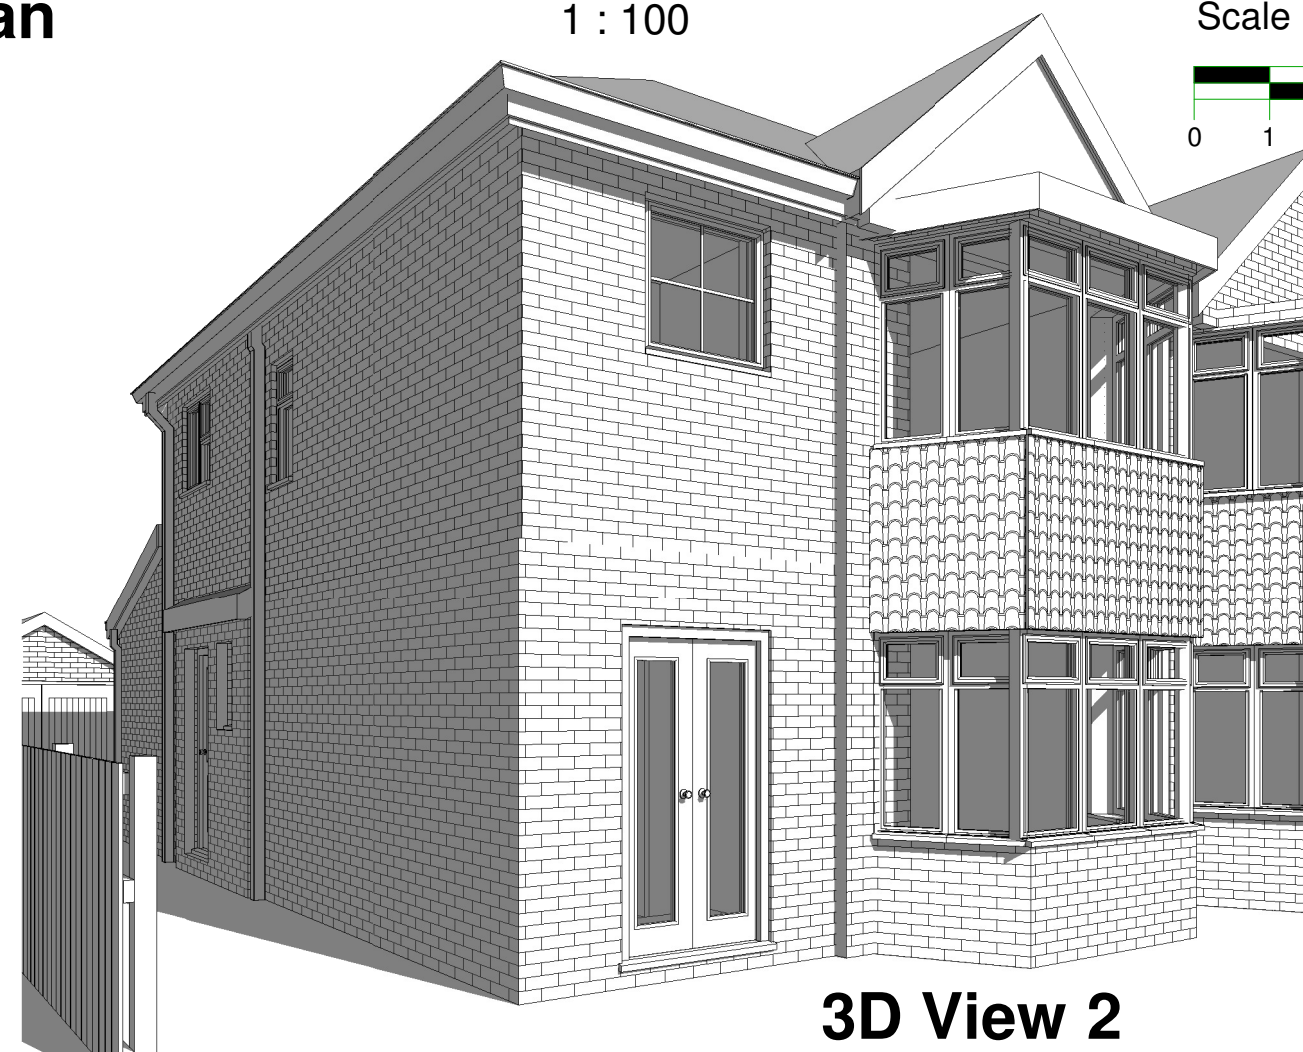

3D View 2