
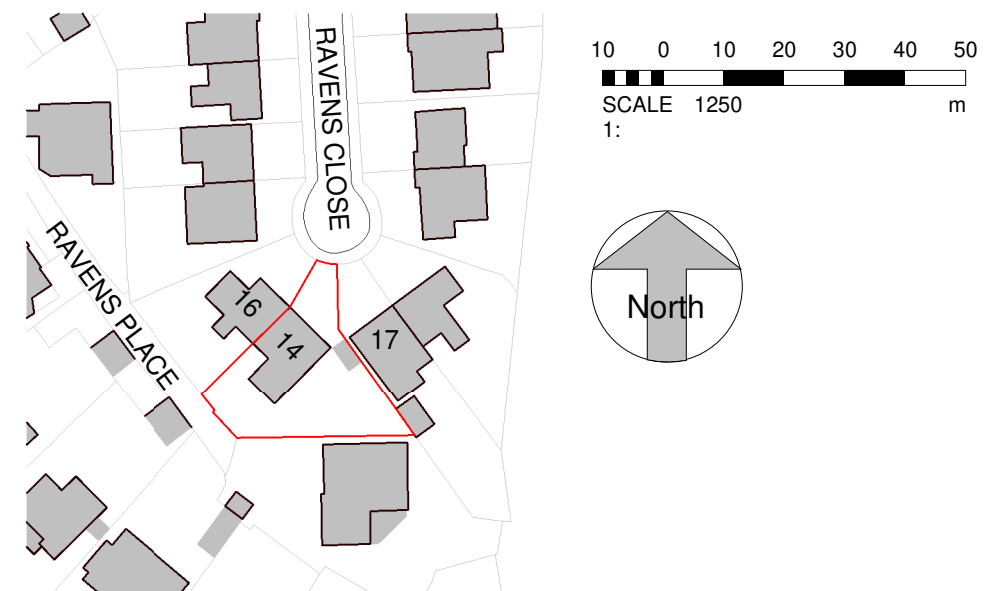


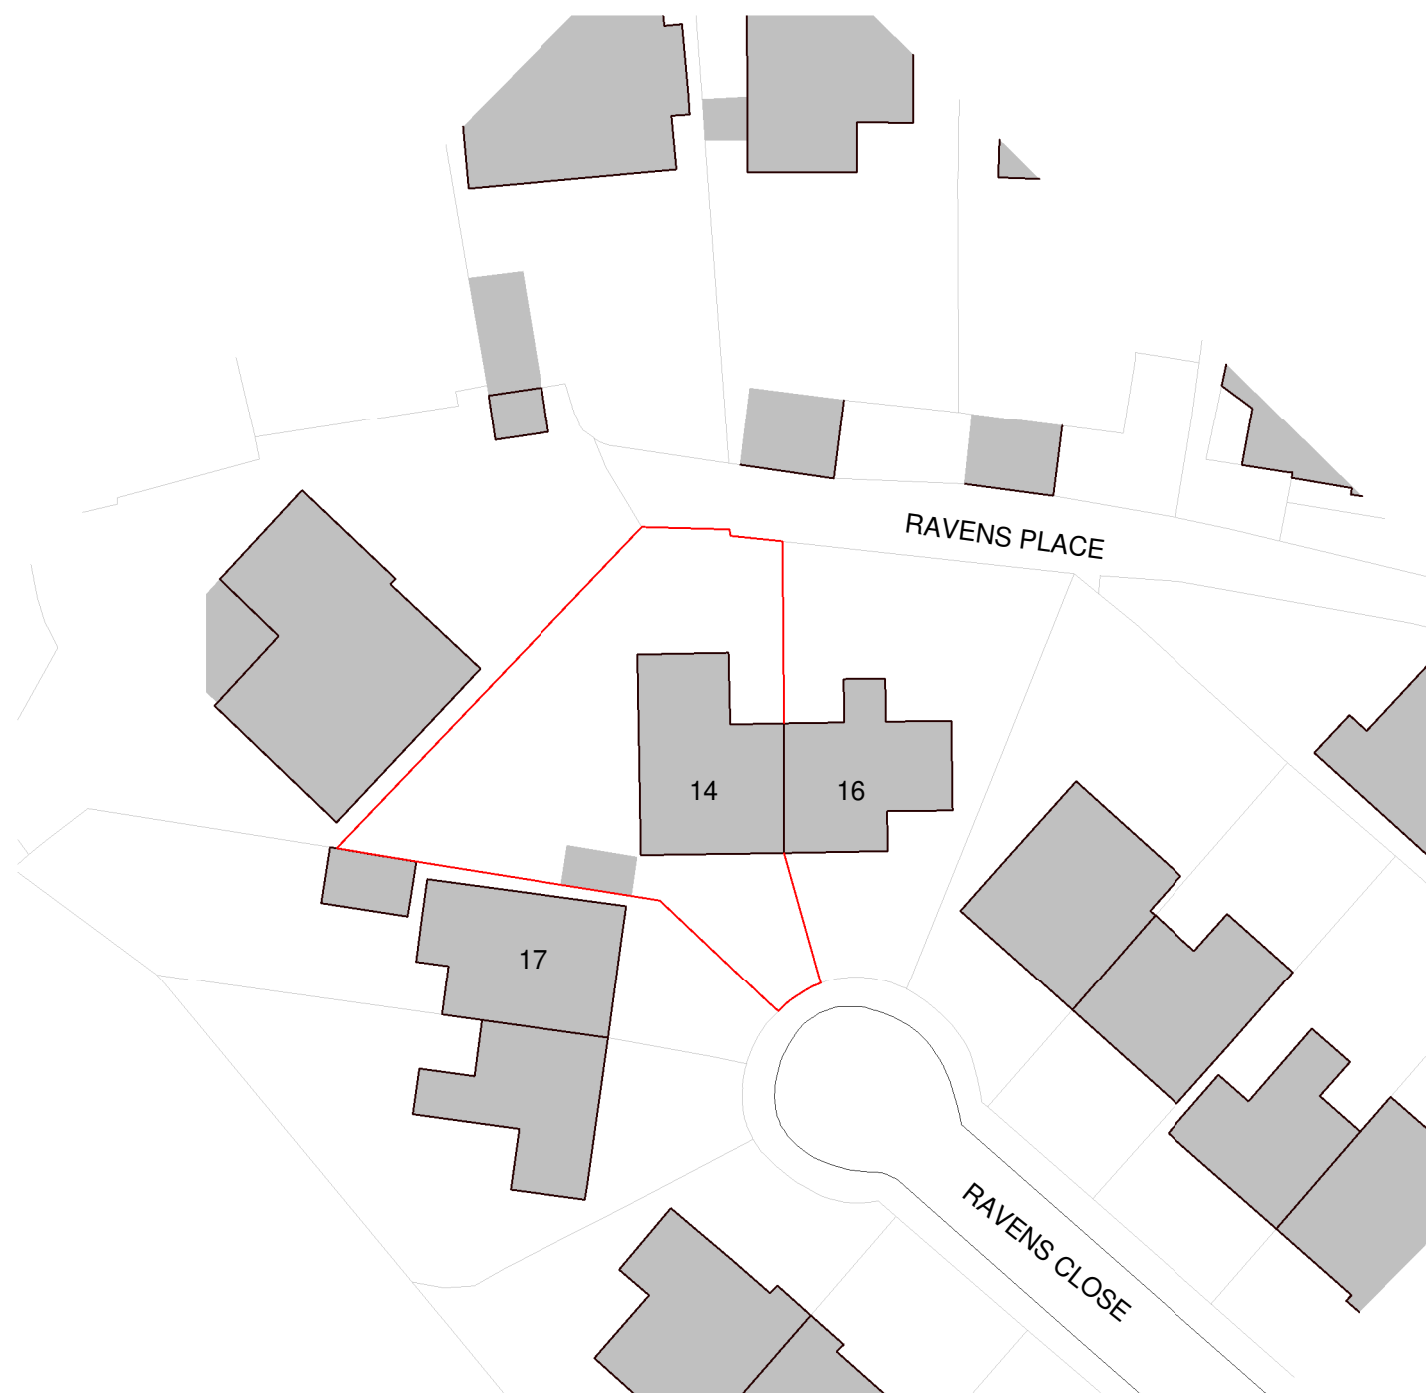

Legend - Boundaries

Site Boundary

Site Boundary determined using OS DATA

Site Ownership

PROJECT	14 Ravens Close	PROJECT NUMBER		DRAWING NUMBER		REV	GOLD SKETCH S T U D I O S www.golds sketch.co.ukinfo@golds sketch.co.uk0161 792 9595	
TITLE	Site - Location and Block Plan	GSS21065.4		001				
CLIENT	Springer	DRAWN BY	CHECKED BY	DATE	SCALE (@ A1)	No. Description Date		
		CB	SG	30/05/2023	As indicated	STATUS	PLANNING	NOTES © COPYRIGHT : ALL RIGHTS RESERVED. THIS DRAWING MUST NOT BE REPRODUCED WITHOUT PRIOR WRITTEN CONSENT. DRAWING TO BE USED FOR THE STATUS INDICATED ONLY. ALL DIMENSIONS AND SETTING OUT SHALL BE CHECKED AND CONFIRMED ON SITE. ANY DISCREPANCIES TO BE REPORTED TO THE DESIGNER PRIOR TO THE COMMENCEMENT OF ANY WORK. ALL WORK AND MATERIALS TO BE IN ACCORDANCE WITH CURRENT STATUTORY LEGISLATION, RELEVANT CODES OF PRACTICE AND BRITISH STANDARDS. ALL DIMENSIONS ON THIS DRAWING ARE IN MILLIMETRES (UNLESS OTHERWISE STATED).