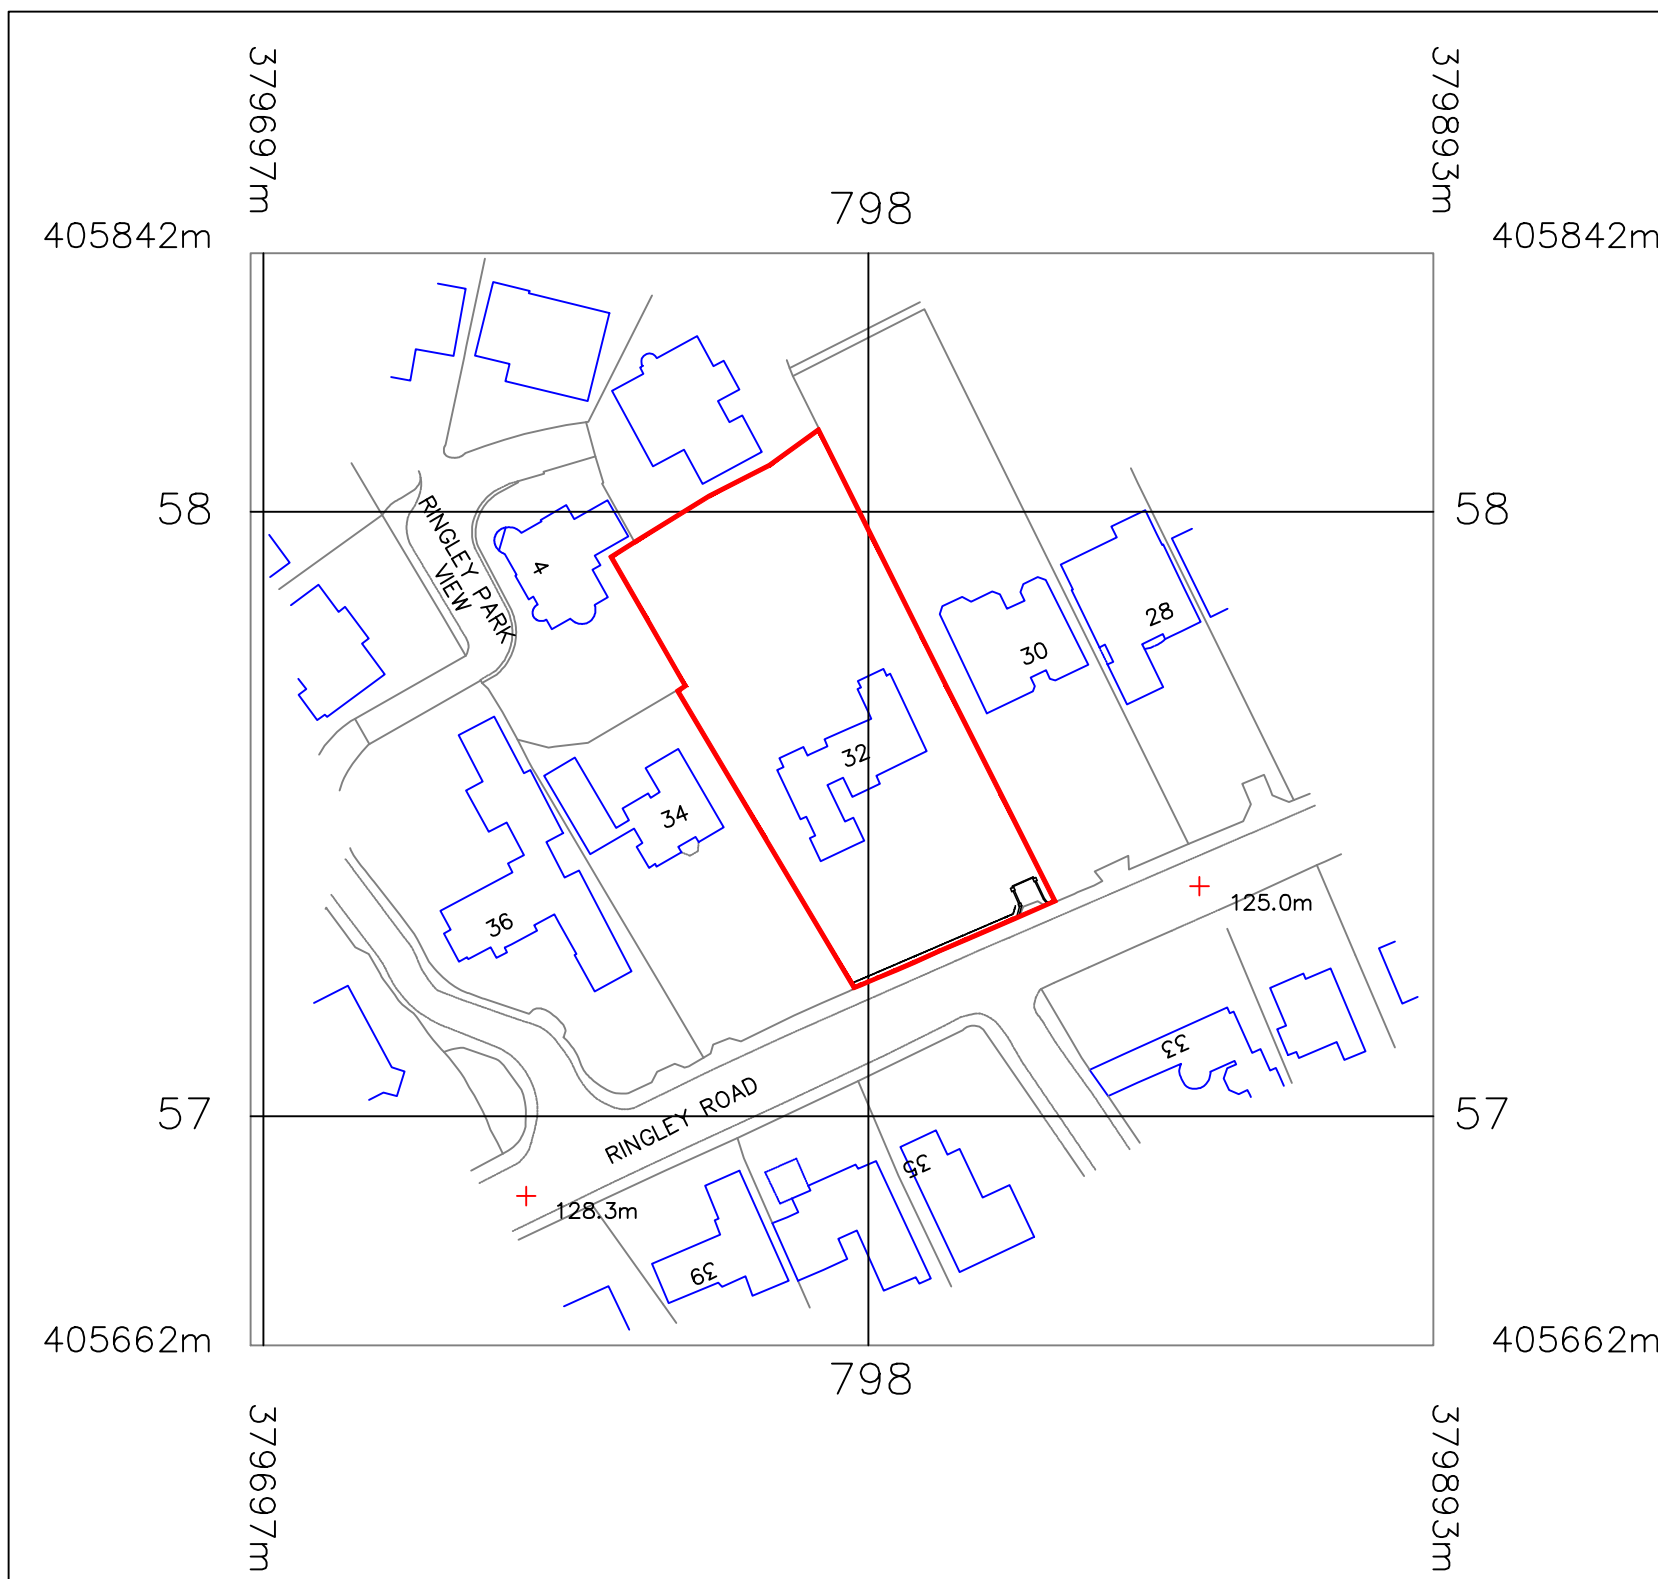
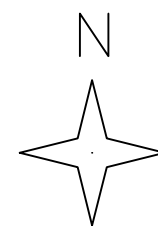


© Crown Copyright and database rights 2017 OS 100035409
Reproduction in whole or in part is prohibited
without the prior permission of Ordnance Survey.

Title: 32 Ringley Road, Whitefield, Manchester~

Dwg. No. 22/1286/100 – Location plan

Client: Mr & Mrs Goldberg

Date: 27.11.2017

Scale: A3@1:1250

Drawn by: JPE

JPE CONSULTANCY LIMITED ARCHITECTURAL DESIGN & PLANNING

9 Woodend Drive, Stalybridge, Cheshire, SK15 2SF
Telephone 07875 627 988 jim@jpeconsultancy.co.uk

Amendments