


THE BUILDER MUST CHECK THE SITE AND THE APPROVED DRAWINGS BEFORE COMMENCING THE WORKS AND MUST TAKE ANY WORKING MEASUREMENTS AS NECESSARY. ANY DISCREPANCY IN THE DRAWING MUST BE REPORTED TO THE CLIENT .

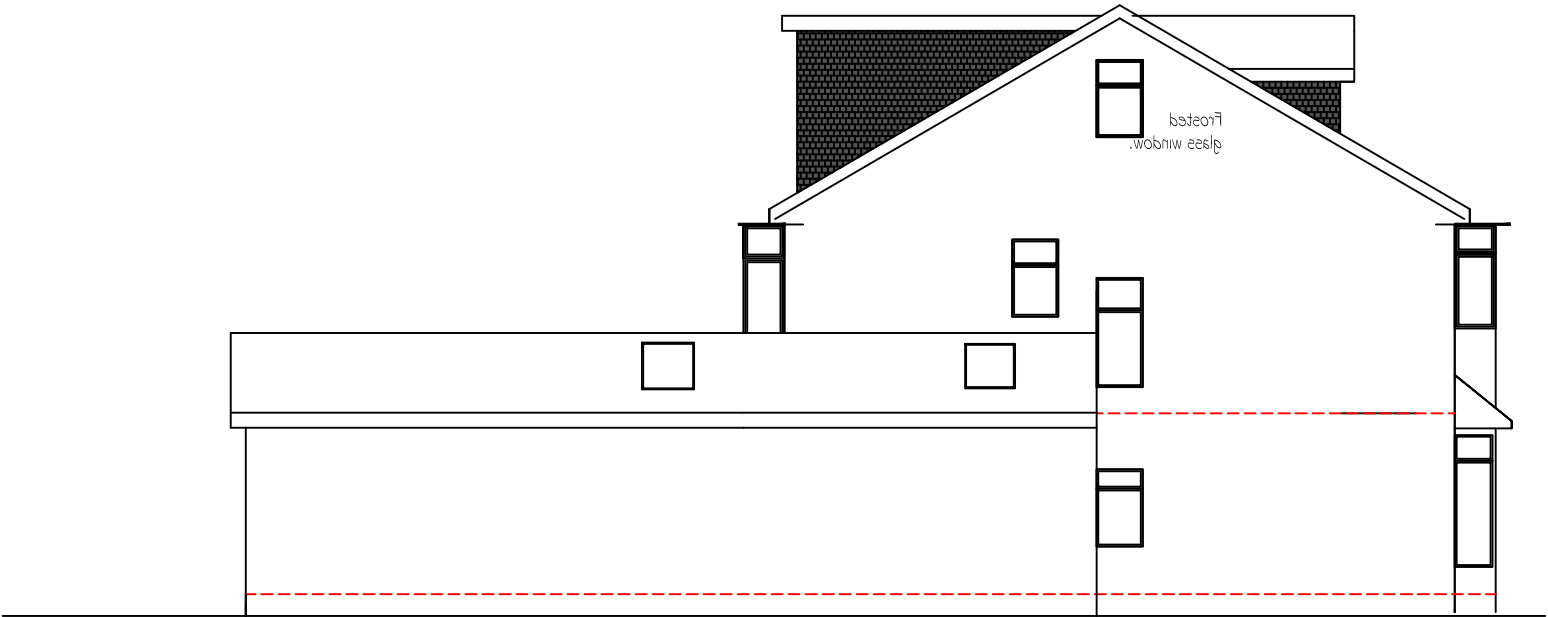

Elevation Frm No 59

H S H Engineering Design Services 428 Cheetham Hill Road Cheetham Manchester M8 9LE, UK 01617956385,07940197 333			
project title	Proposed ground Floor Extension to habitable room and garage conversion.		
client	Mr Saleem Muhammed		
dwg. title	Proposed Elevations		
dwg.no.	sheet no.	scale.	job no.
07		1:100 • A3	
61 Meadhill Road Crumpsall M8 4LW			
drawn by.	checked by.	approved by.	date
TZ		-	June 22