


EXISTING

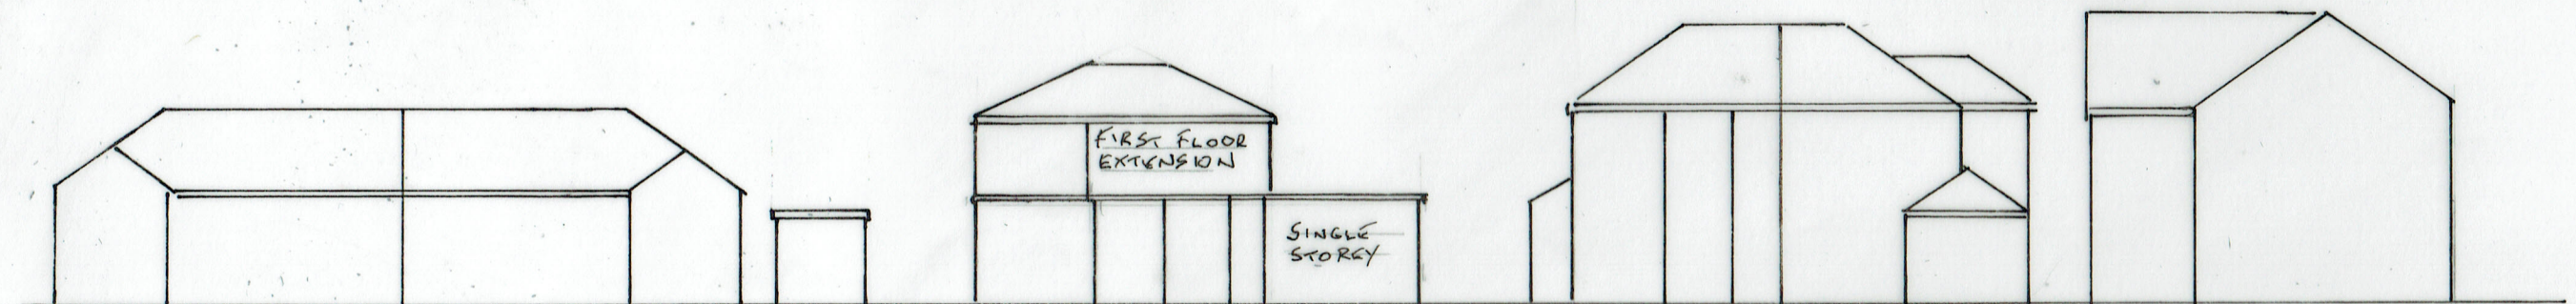

PROPOSED

6 STREET SCENE

0 METRES 10

SCALE 1:200 @ A3

19/06/2023

23/724/06

EXTENSIONS

5 BEECH GROVE, GREENMOUNT BLB 4DY