


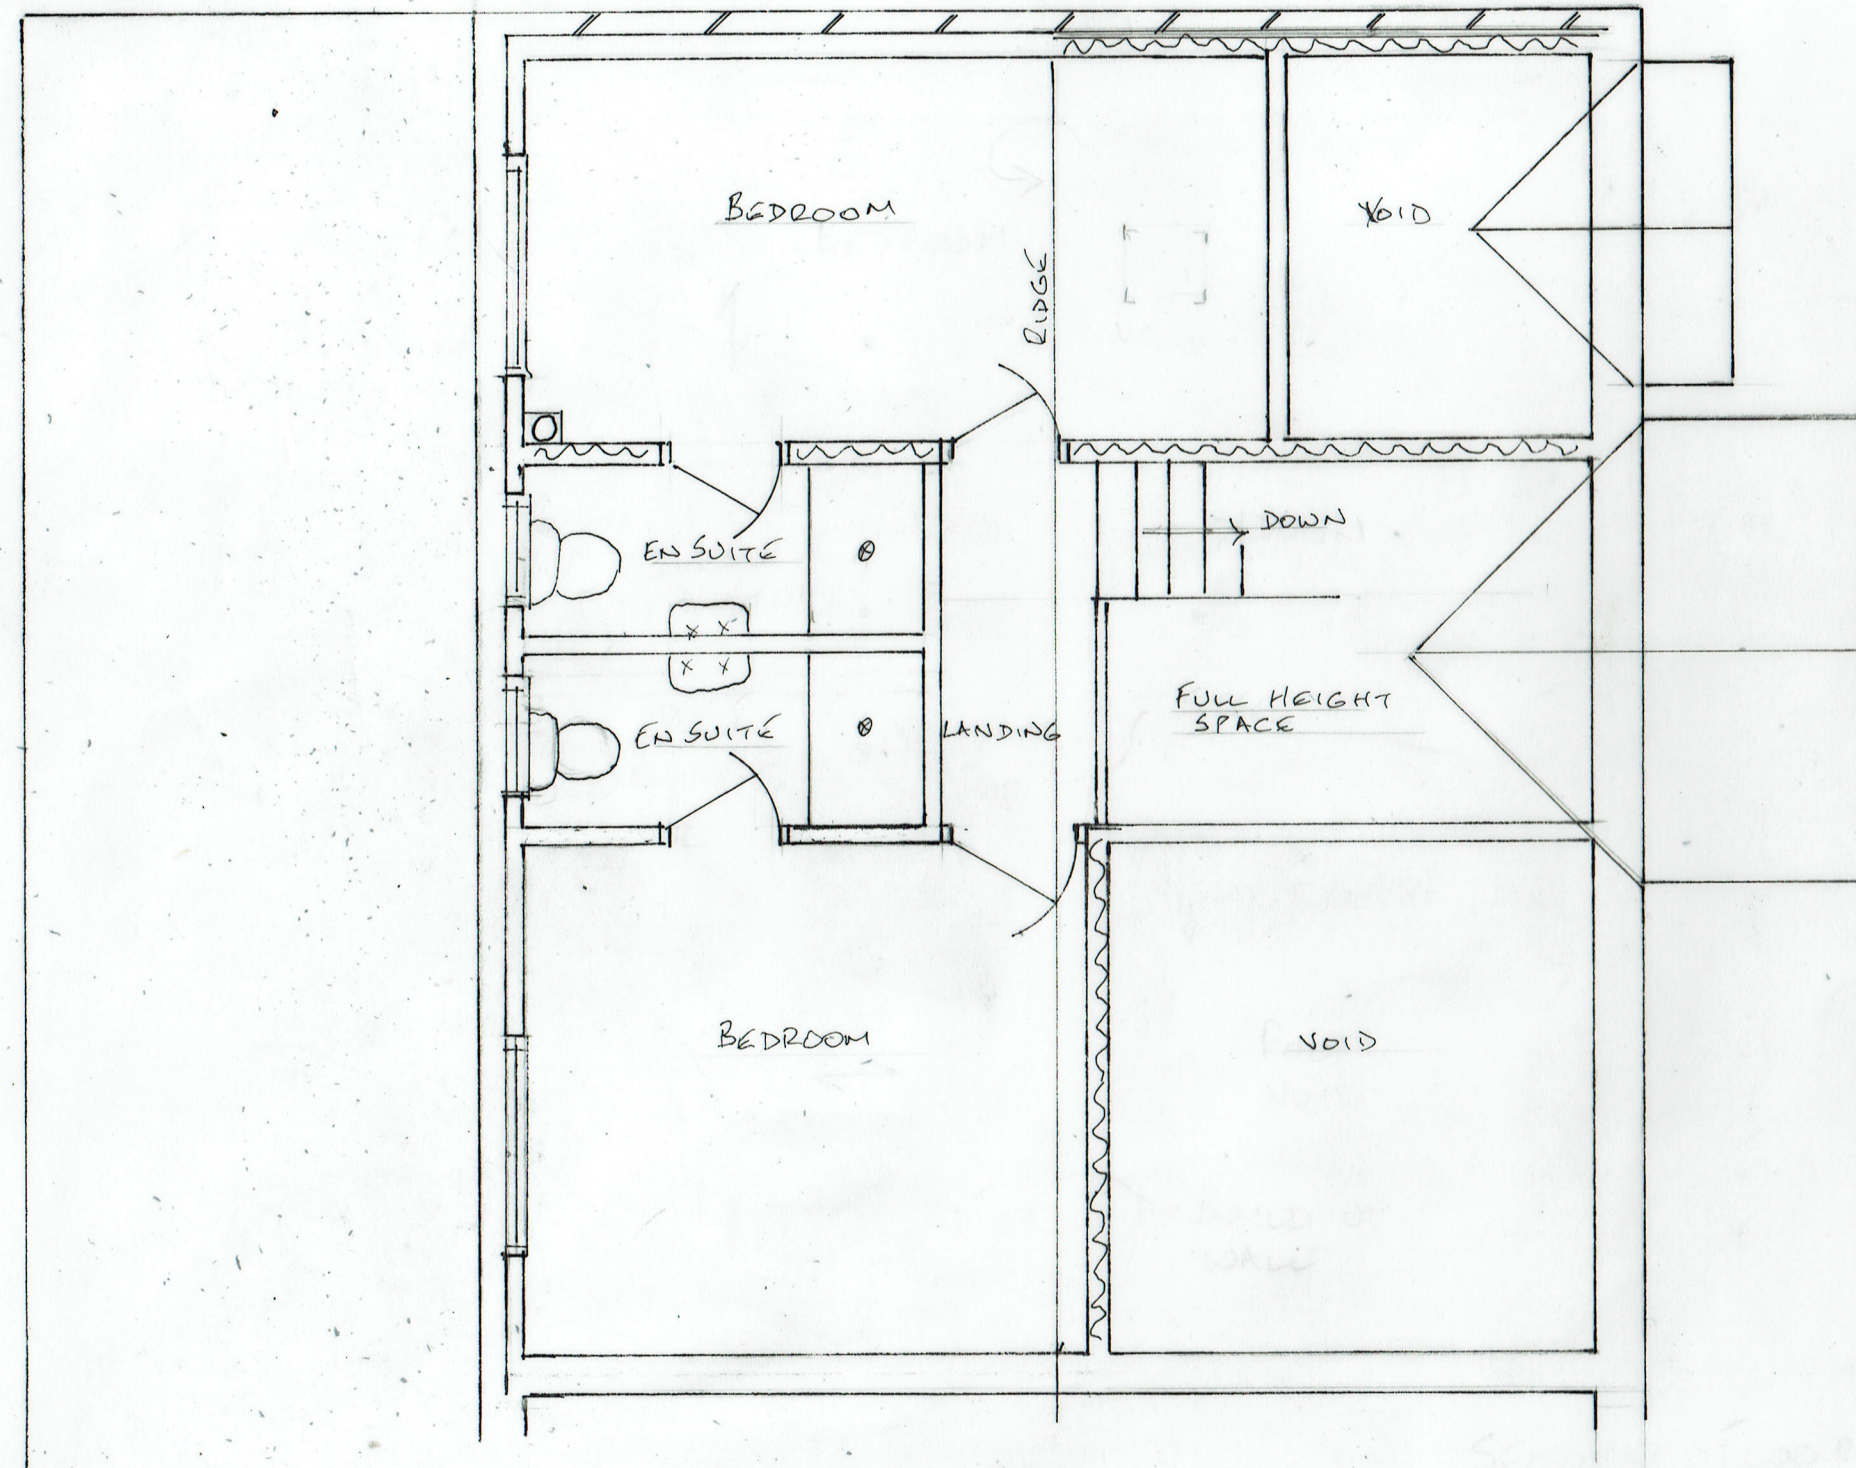

5 PROPOSED SECOND FLOOR
PLAN

0 5 METRES
SCALE 1:50 @ A3

28/10/2021

21/673/05

TWO STOREY & SINGLE STOREY EXTENSIONS
3 BROCKLEHURST AVENUE, BURY BL9 9AQ