



Do not scale from this drawing. All dimentions to be checked on site prior to manufacture and construction. This drawing is the property of Harrison Ince Holdings Limited and should not be reproduced without permission.
All discrepancies to be brought to the attention of the architect immediately.
this drawing is to be read in conjunction with the specification / bill of quantities and related drawings

Revision History

REV	Description	Date	Drawn by
A	Drawing First Issue	26/04/22	EW

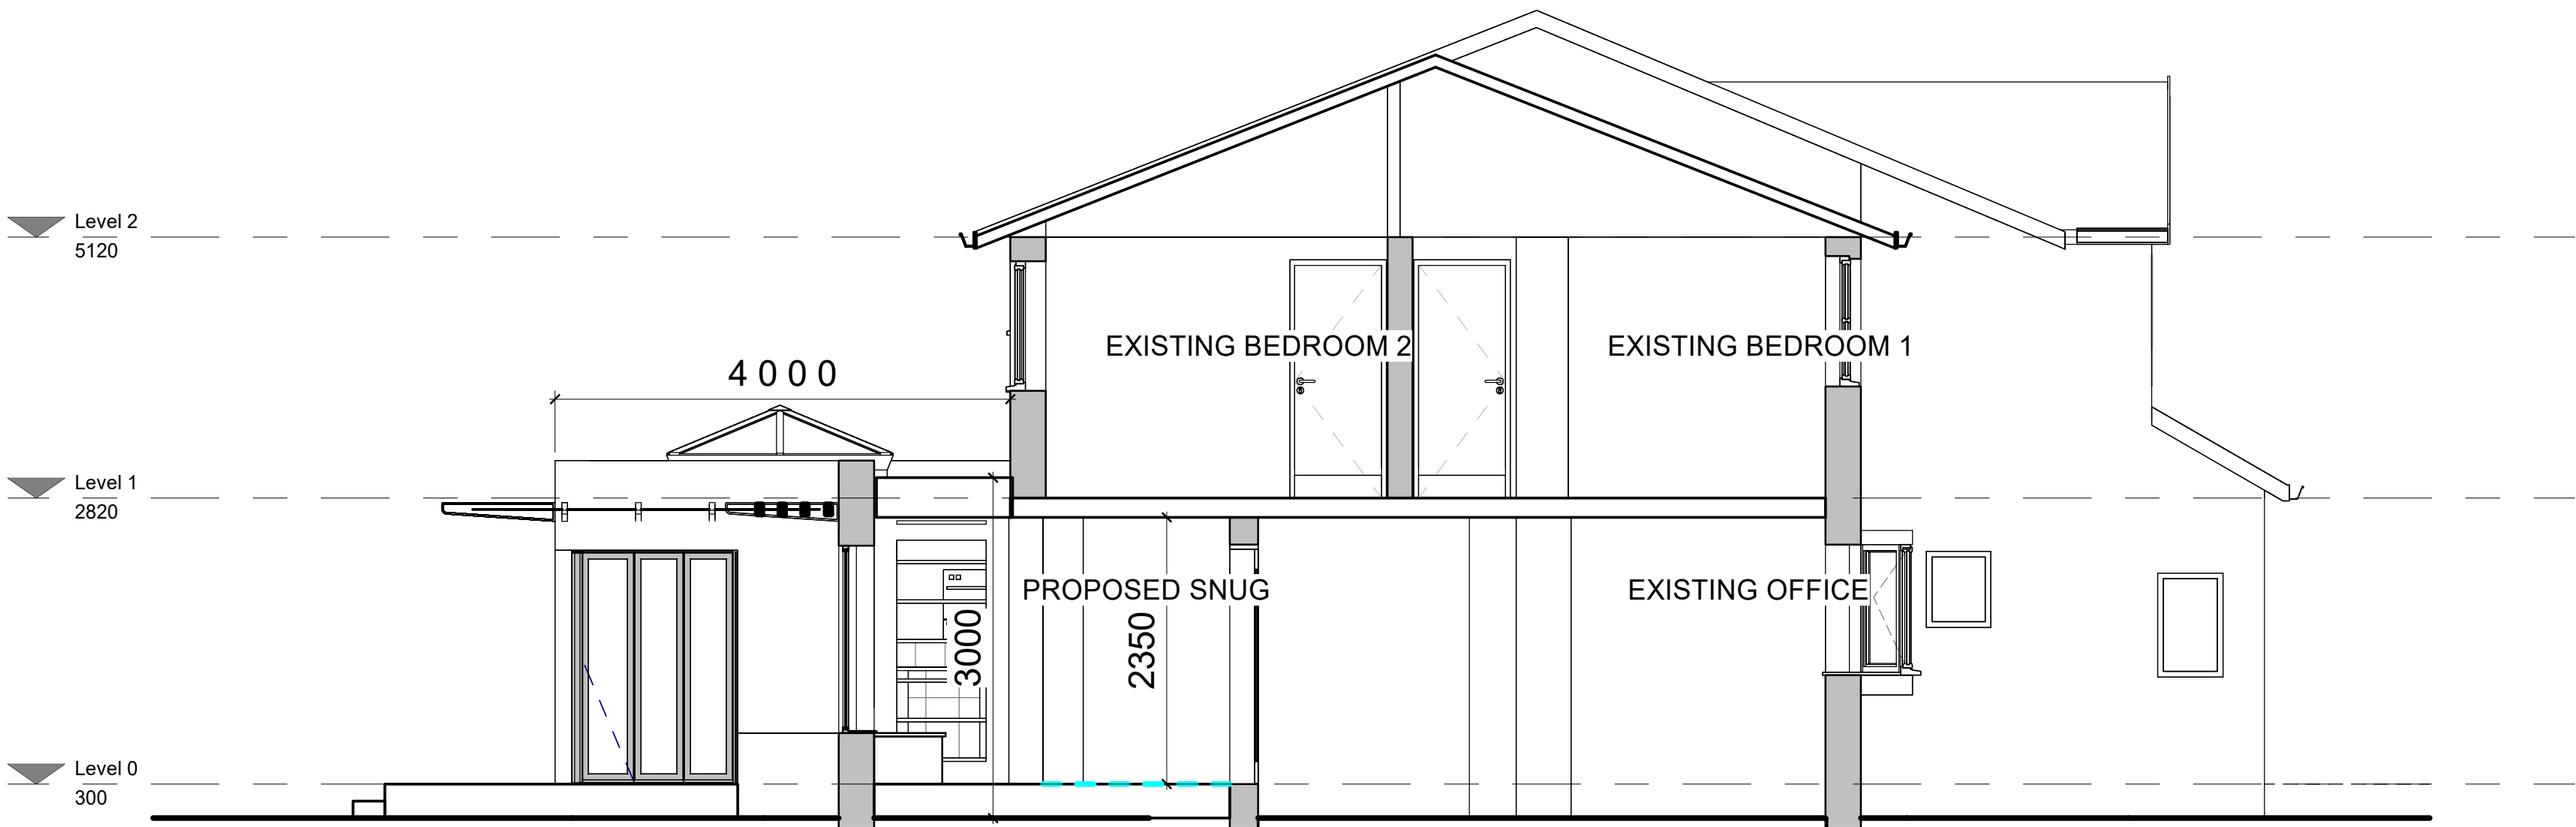

Section 15
1 : 50

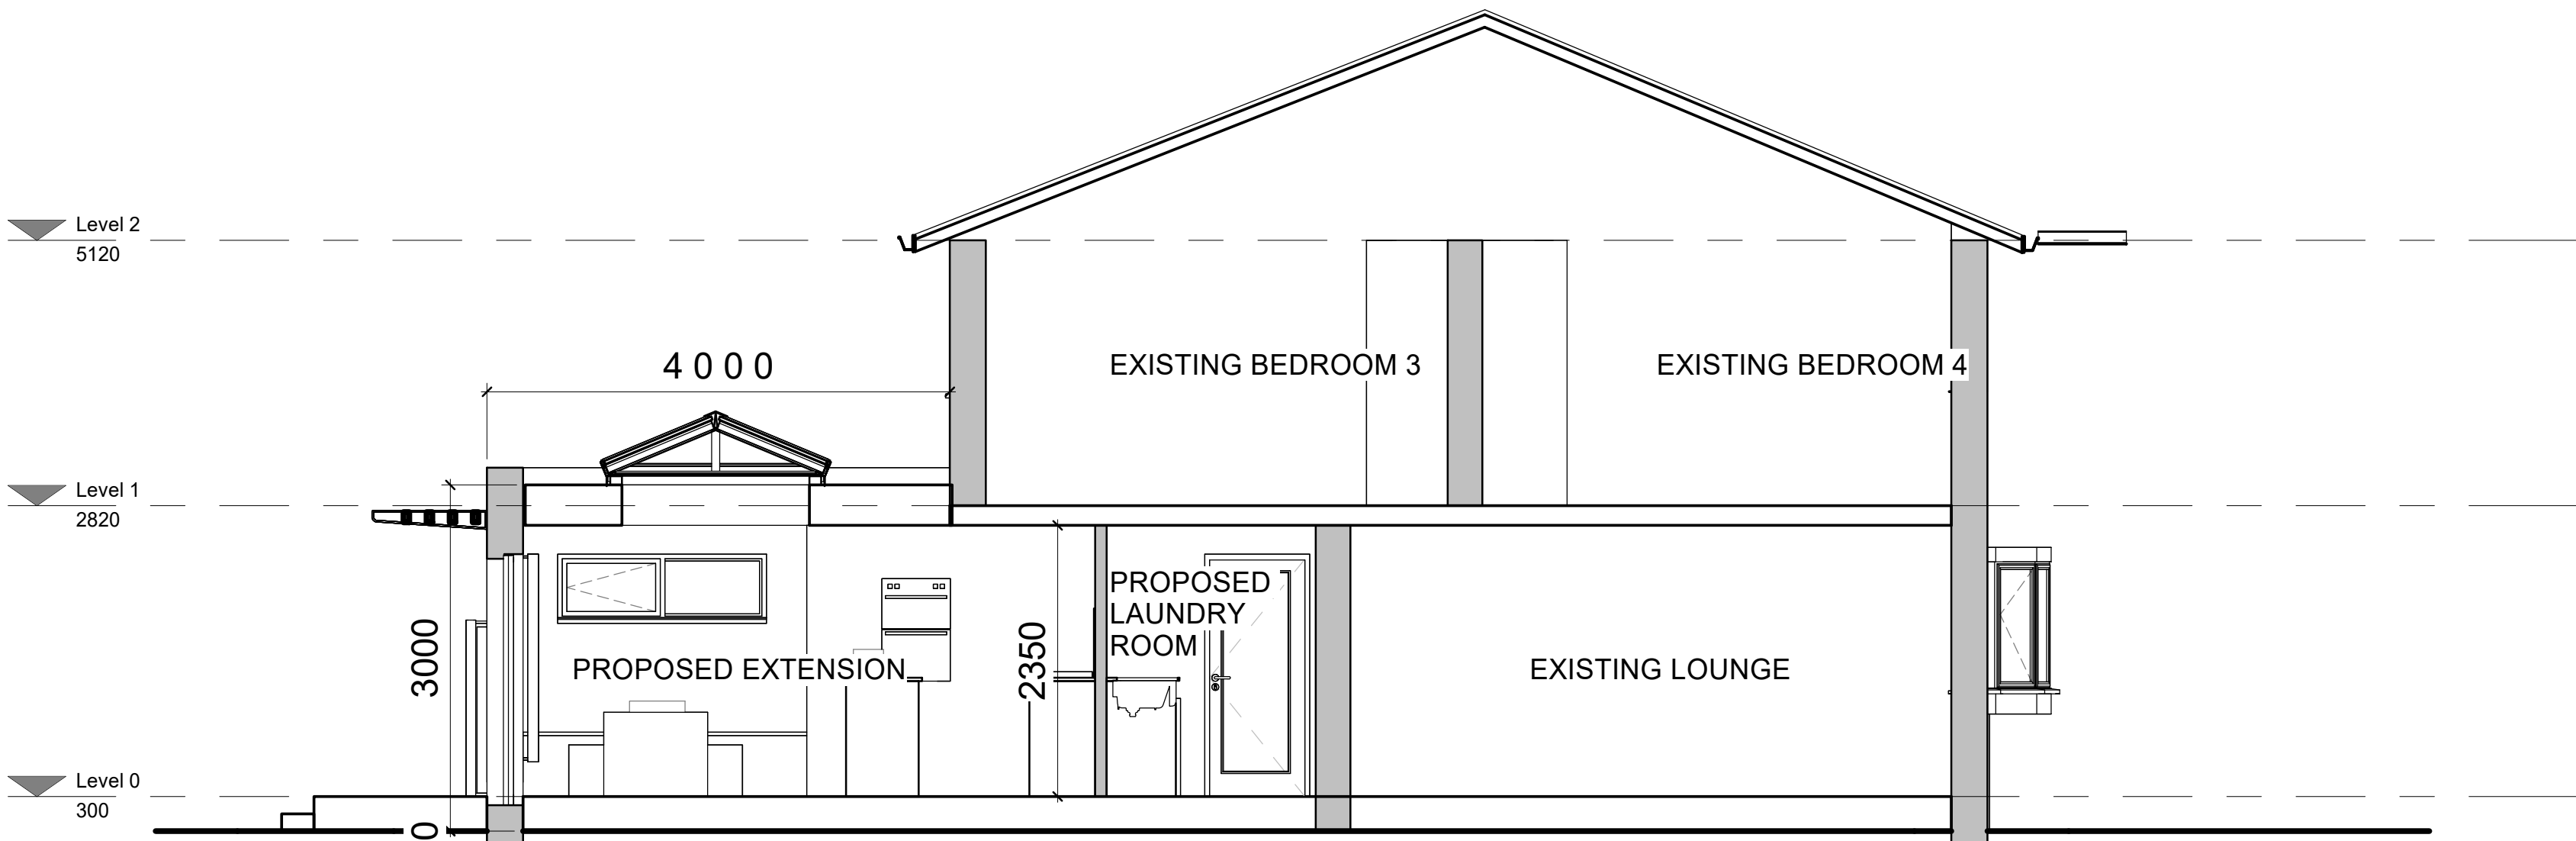

Section 13
1 : 50



HARRISON INCE ARCHITECTS INTERIOR DESIGNERS

DANNI & STEVE BRACE

Client: RESIDENTIAL EXTENSION

Project: 3 PAR FOLD, UNSWORTH, BURY

PROPOSED SECTIONS

Title:

Date: 26/04/22

Scale: 1 : 50 @A1

Job No.: RE005

Dwg. No.: JDXXX-HI-00-DR-A-0002

Drawn: NS

Checked: Checker

Sun House
2-4 Little Peter Street
Knott Mill
Manchester
M15 4PS
Tel: 0161236 3650
Email: enquiries@harrison-ince.co.uk