




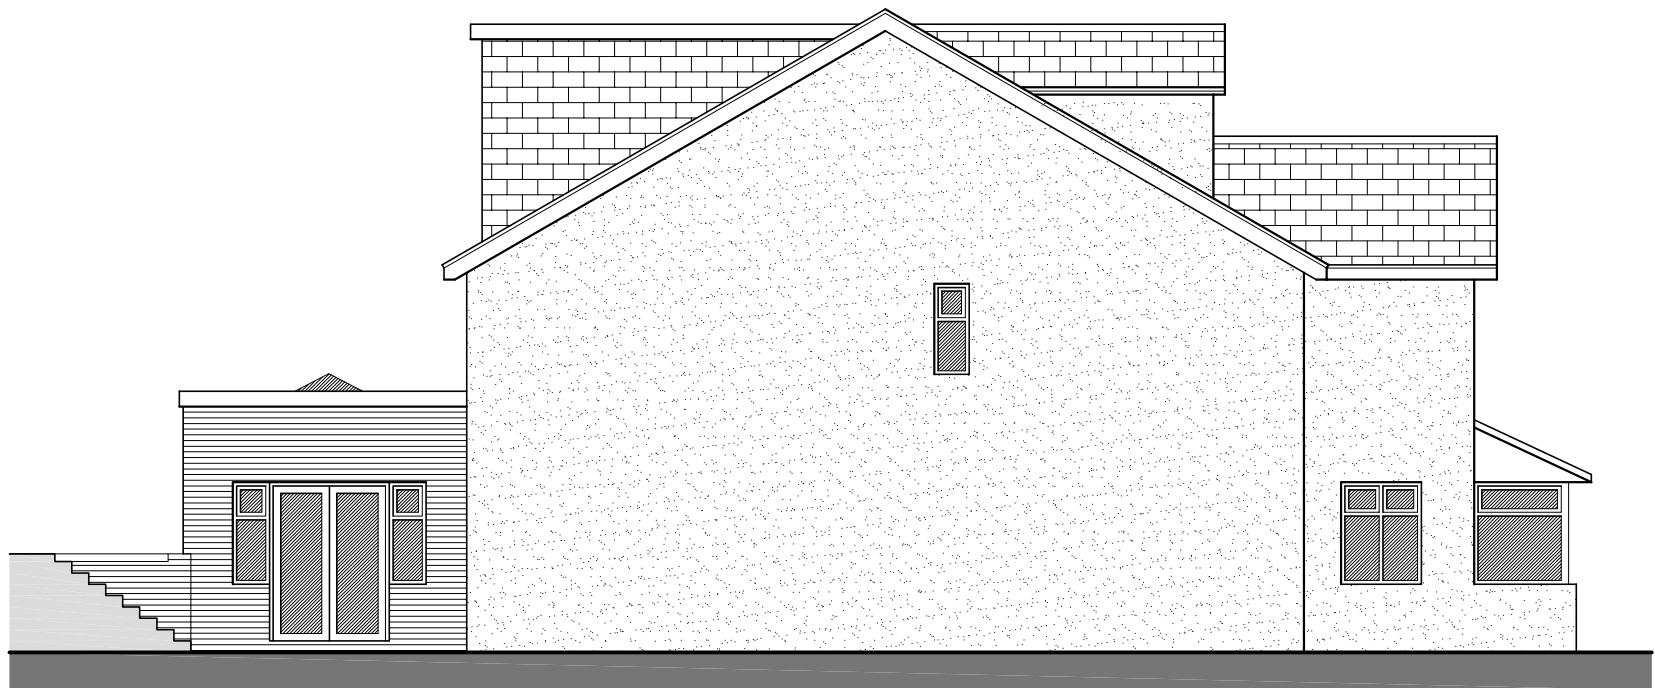


Proposed South-East Elevation 1:100

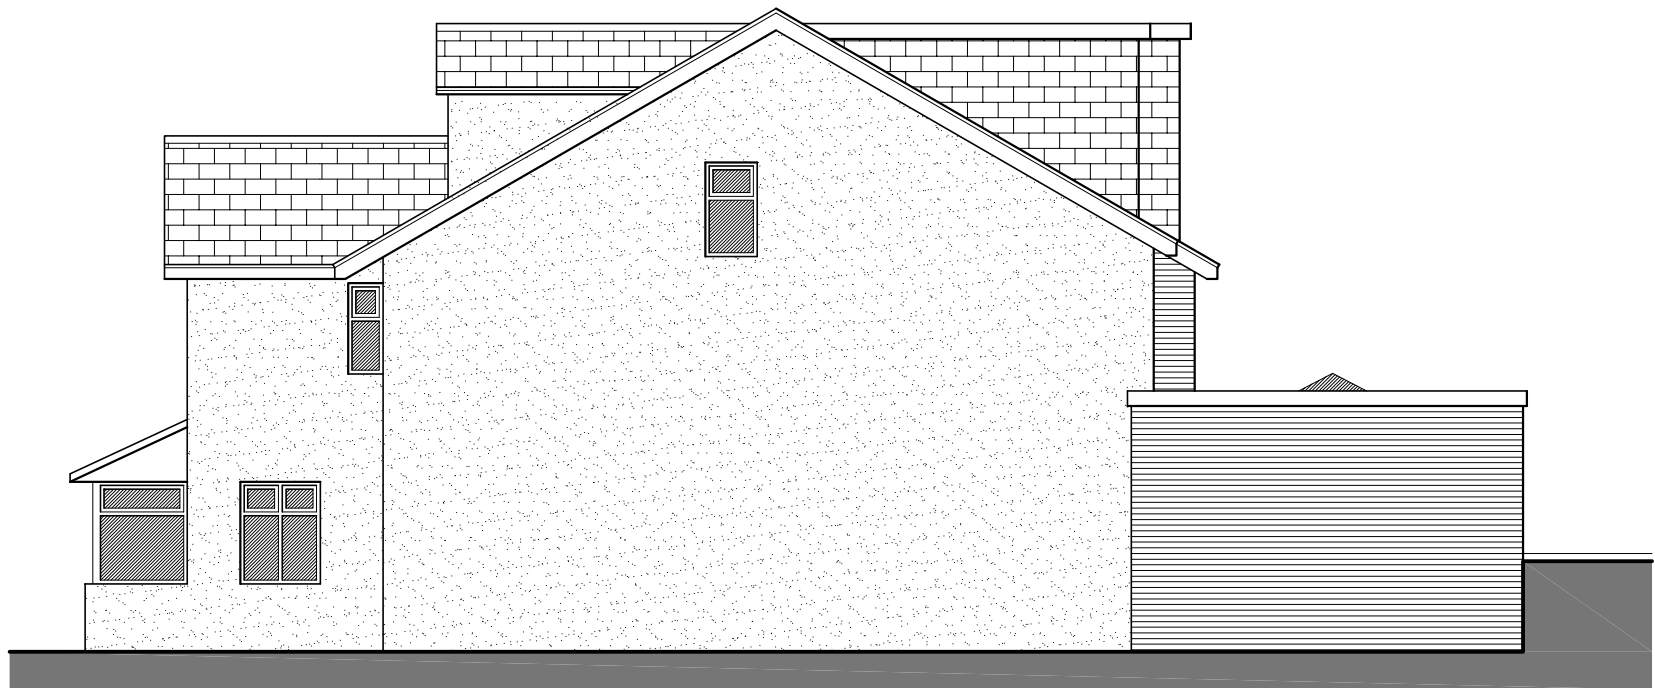


Proposed North-West Elevation 1:100

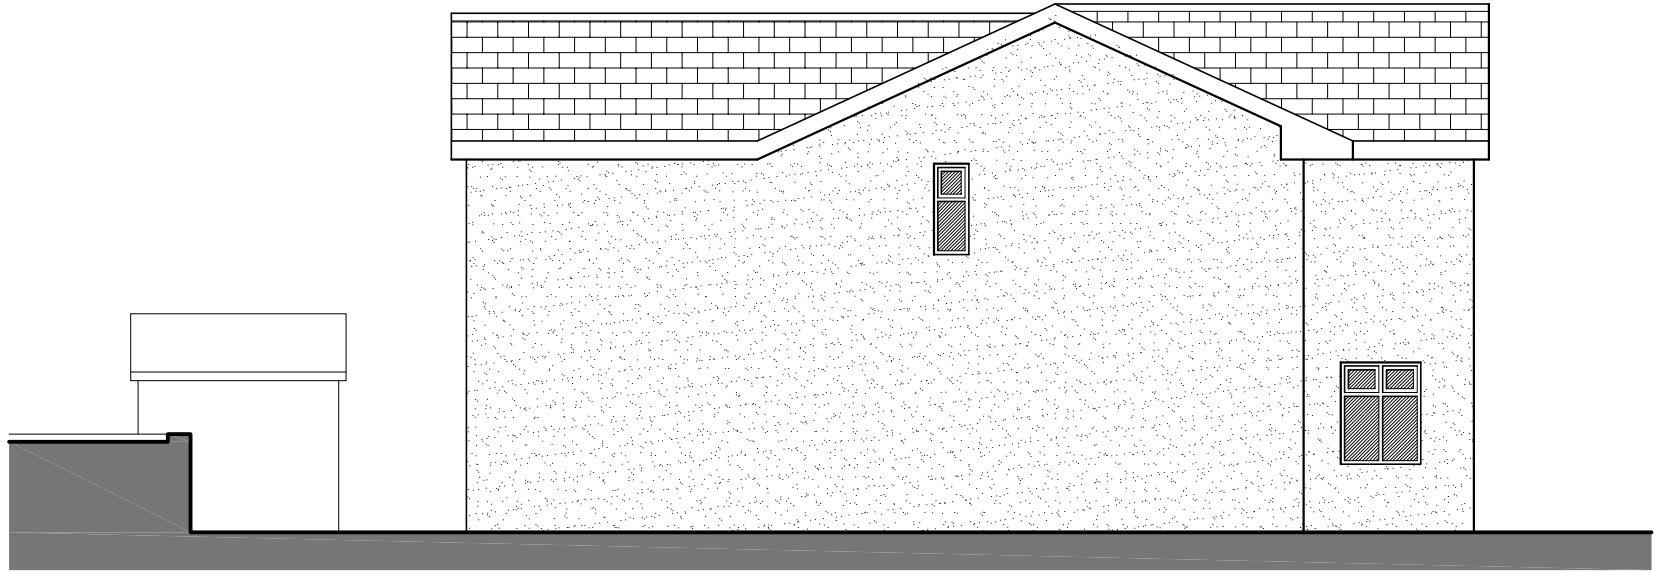

Existing South-East Elevation 1:100

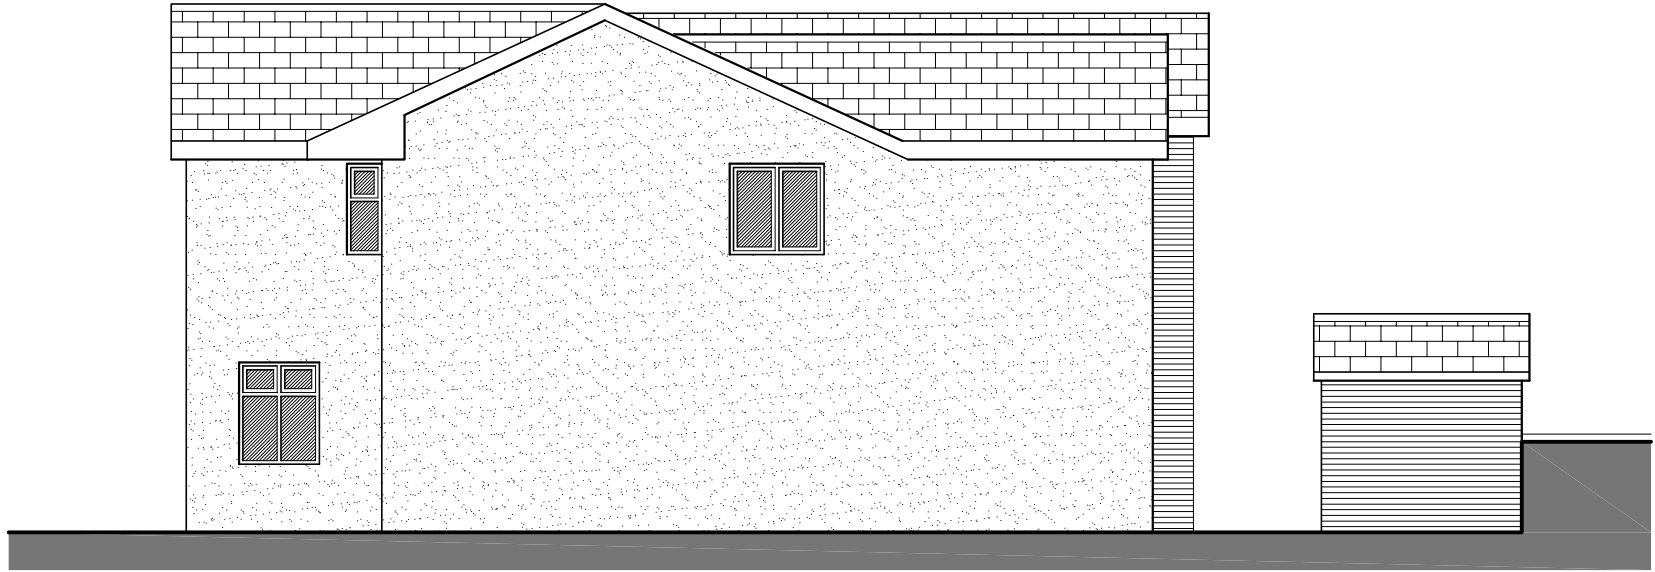

Existing North-West Elevation 1:100

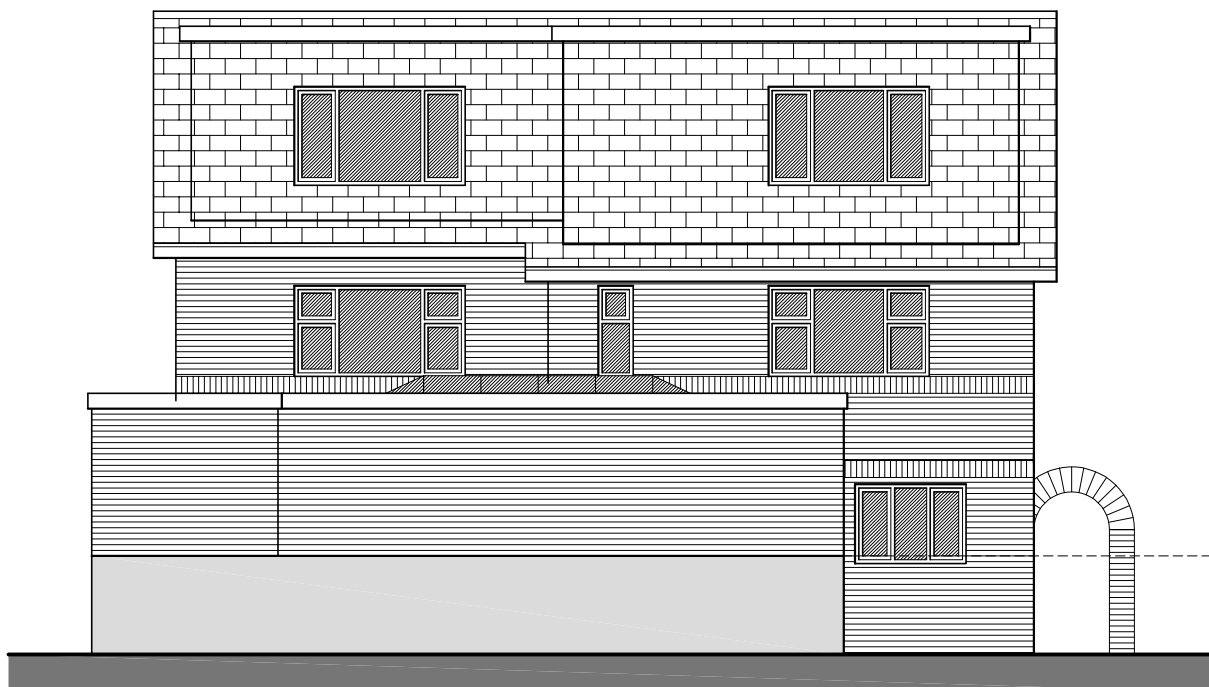


Proposed Rear Elevation 1:100



Proposed Front Elevation 1:100



Existing Rear Elevation 1:100
Scale Bar 1:100

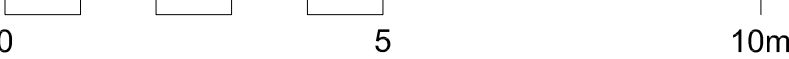

Existing Front Elevation 1:100