


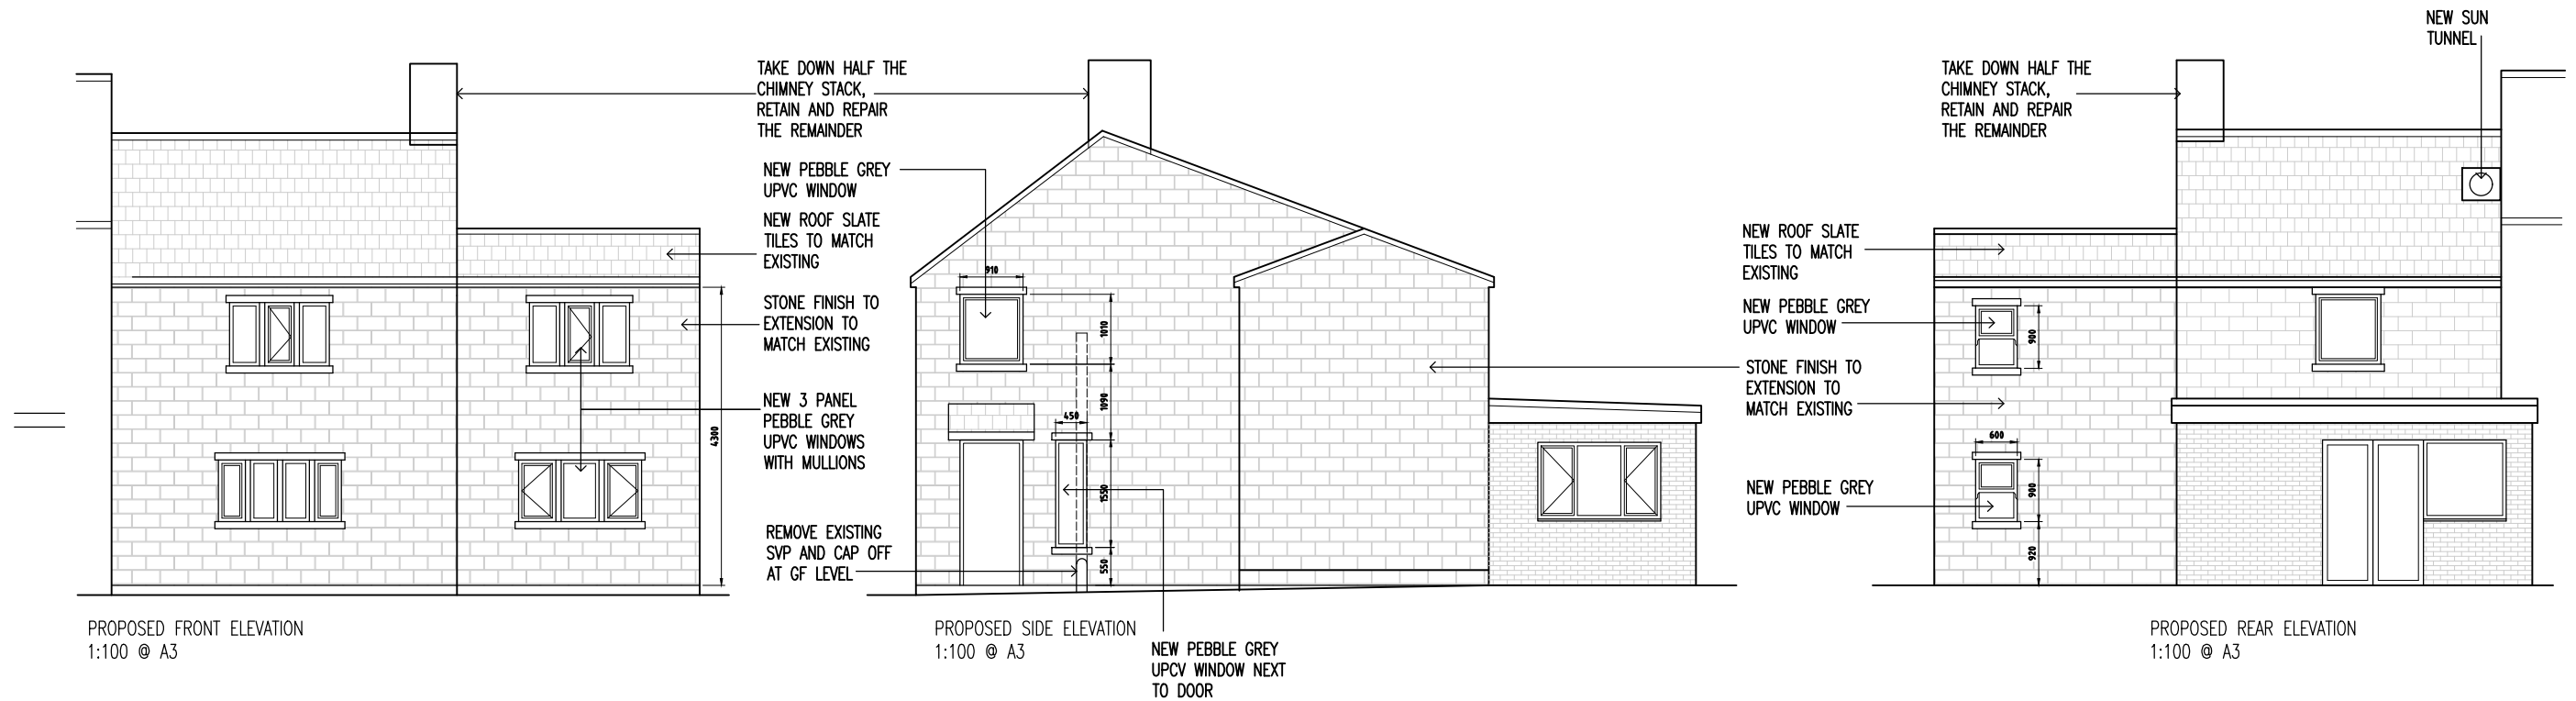

C4	Amendments after planning comments	2008.24	MG
C3	Amendments after planning comments	13.08.24	MG
C2	Amendments after client comments	01.08.24	MG
C1	Amendments after client comments	29.05.24	MG
Rev	Amendments	Date	Ints

Mark Gordon
Design + Associates

Project	
18 POT GREEN, RAMSBOTTOM, BLO 9RG	
Drawing Title	
PROPOSED ELEVATIONS	
Drawn MG	Checked _
Date MAR 2024	Scale @ A3 1 : 100
Drawing No. 18PG/205/BR	Rev. C4