



DIMENSIONING
Figured dimensions only to be taken from these designs and drawings.

Work to annotated dimensions only. All dimensions to be checked on site. Architectural designers to be informed immediately of any discrepancies before work proceeds.

Drawings are to be read in conjunction with relevant specifications, structural engineers and service engineers' drawings.

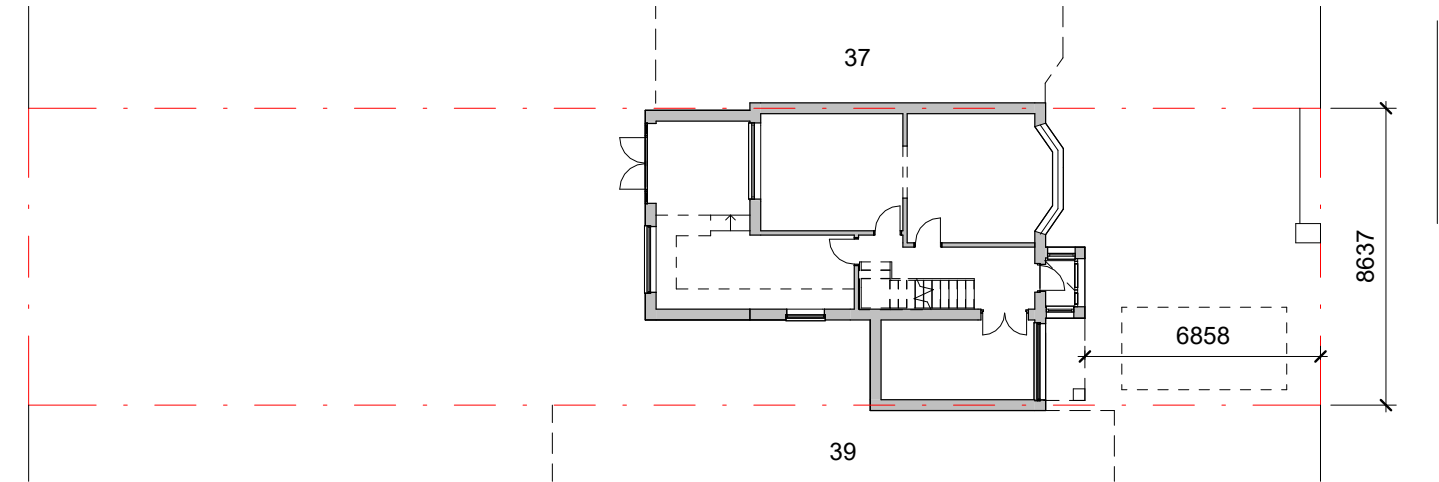

EXISTING BLOCK PLAN
1:200 @ A3

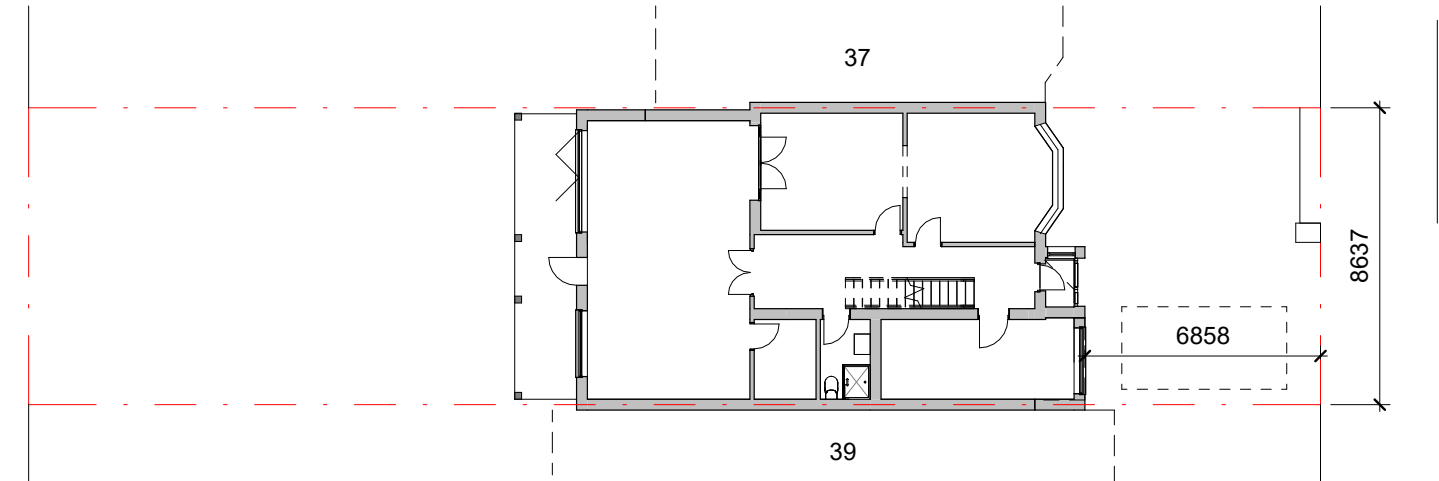

PROPOSED BLOCK PLAN
1:200 @ A3



Rev	Description	Date
	Issued for Review	24/12/2022
A	Issued for Planning	26/12/2022
B	Car Parking space added	23/01/2022



CLIENT	STATUS
Naheem Araf	Planning

PROJECT
38 Sheepfoot Lane, Prestwich, M25 0DL

DRAWING TITLE
Existing and Proposed Block Plan

SCALE @ A3	DATE
1 : 200	Dec 2022

DRAWING NO.	REVISION
A601	B