
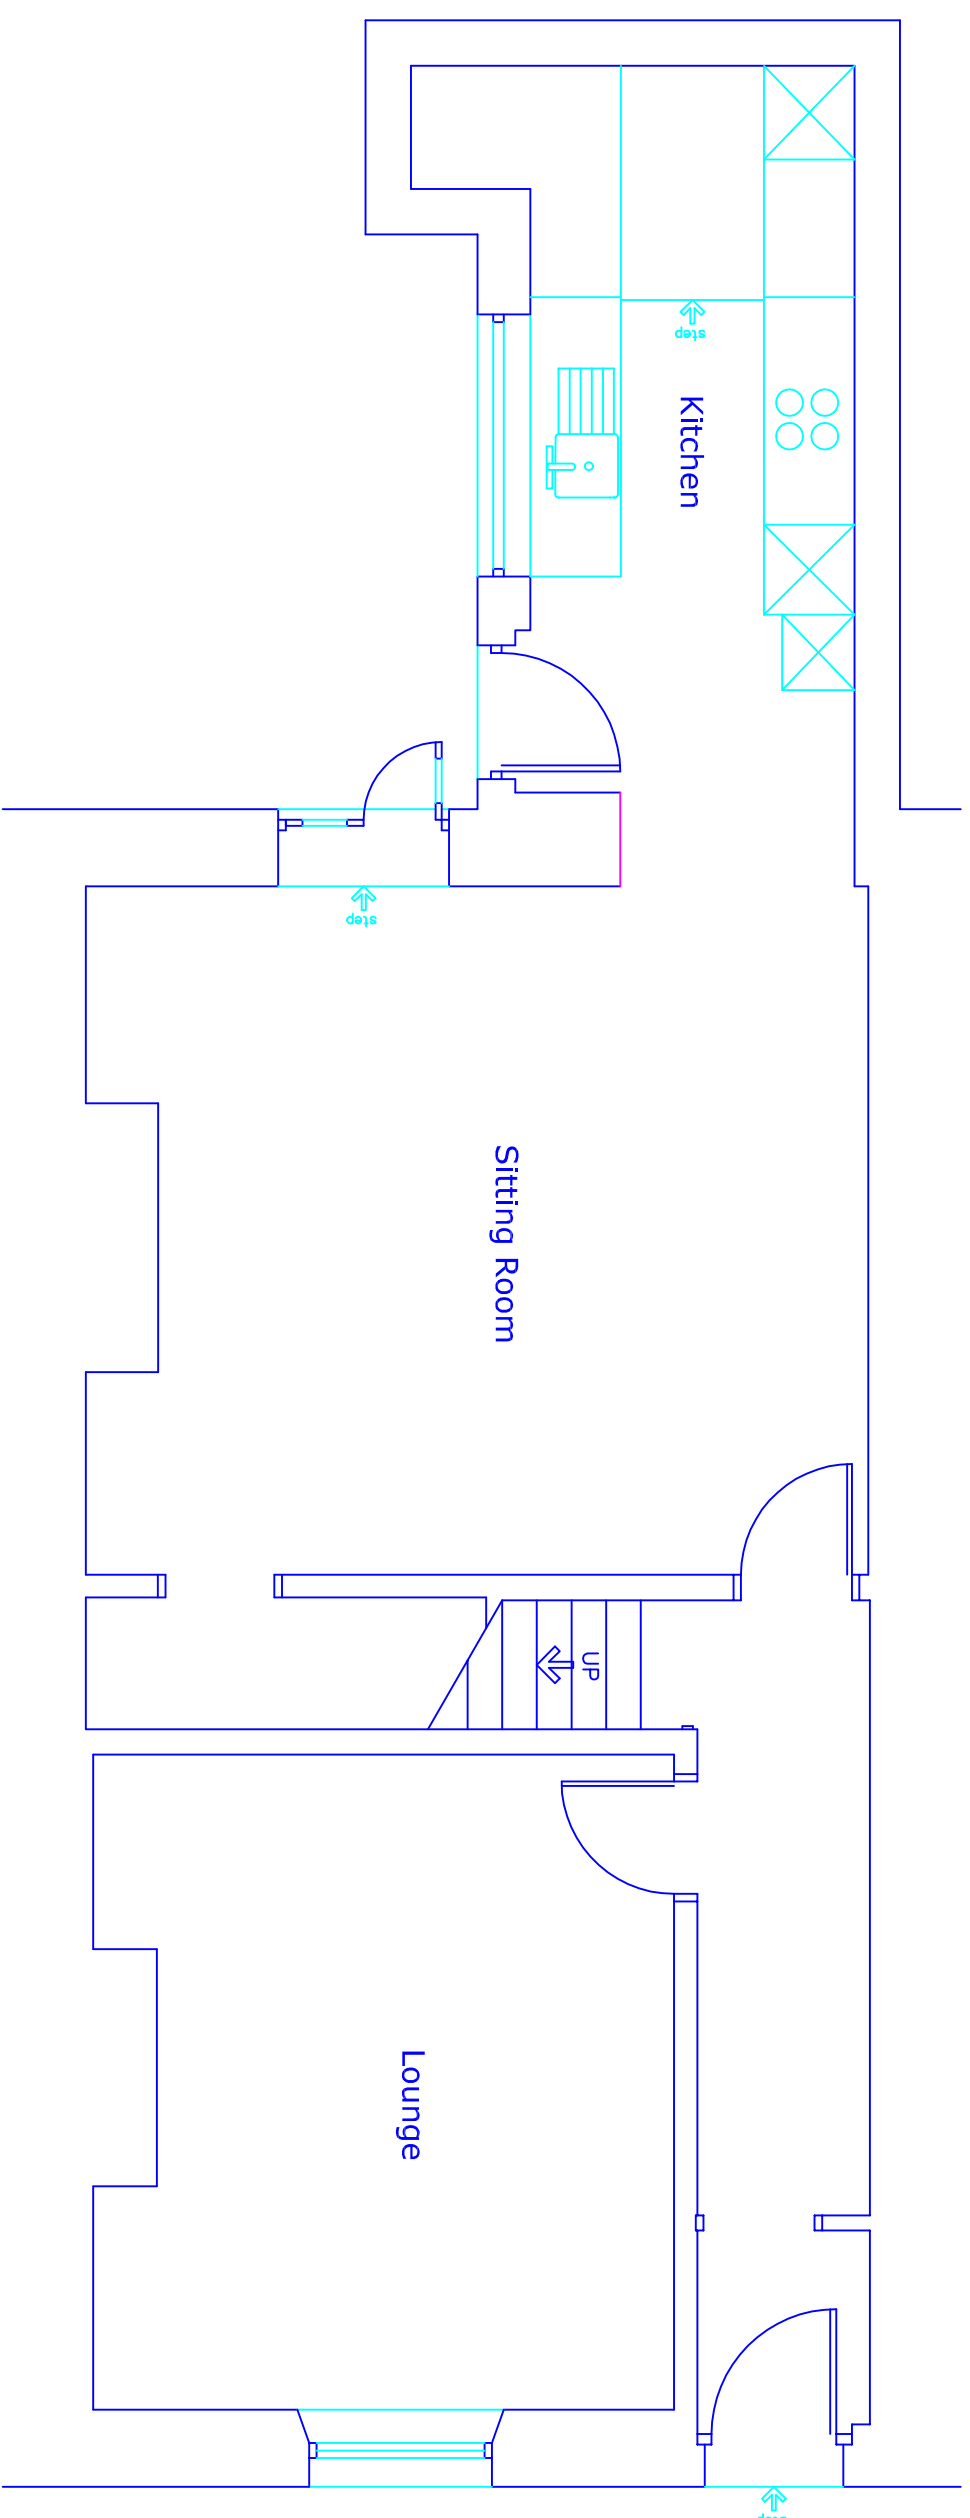
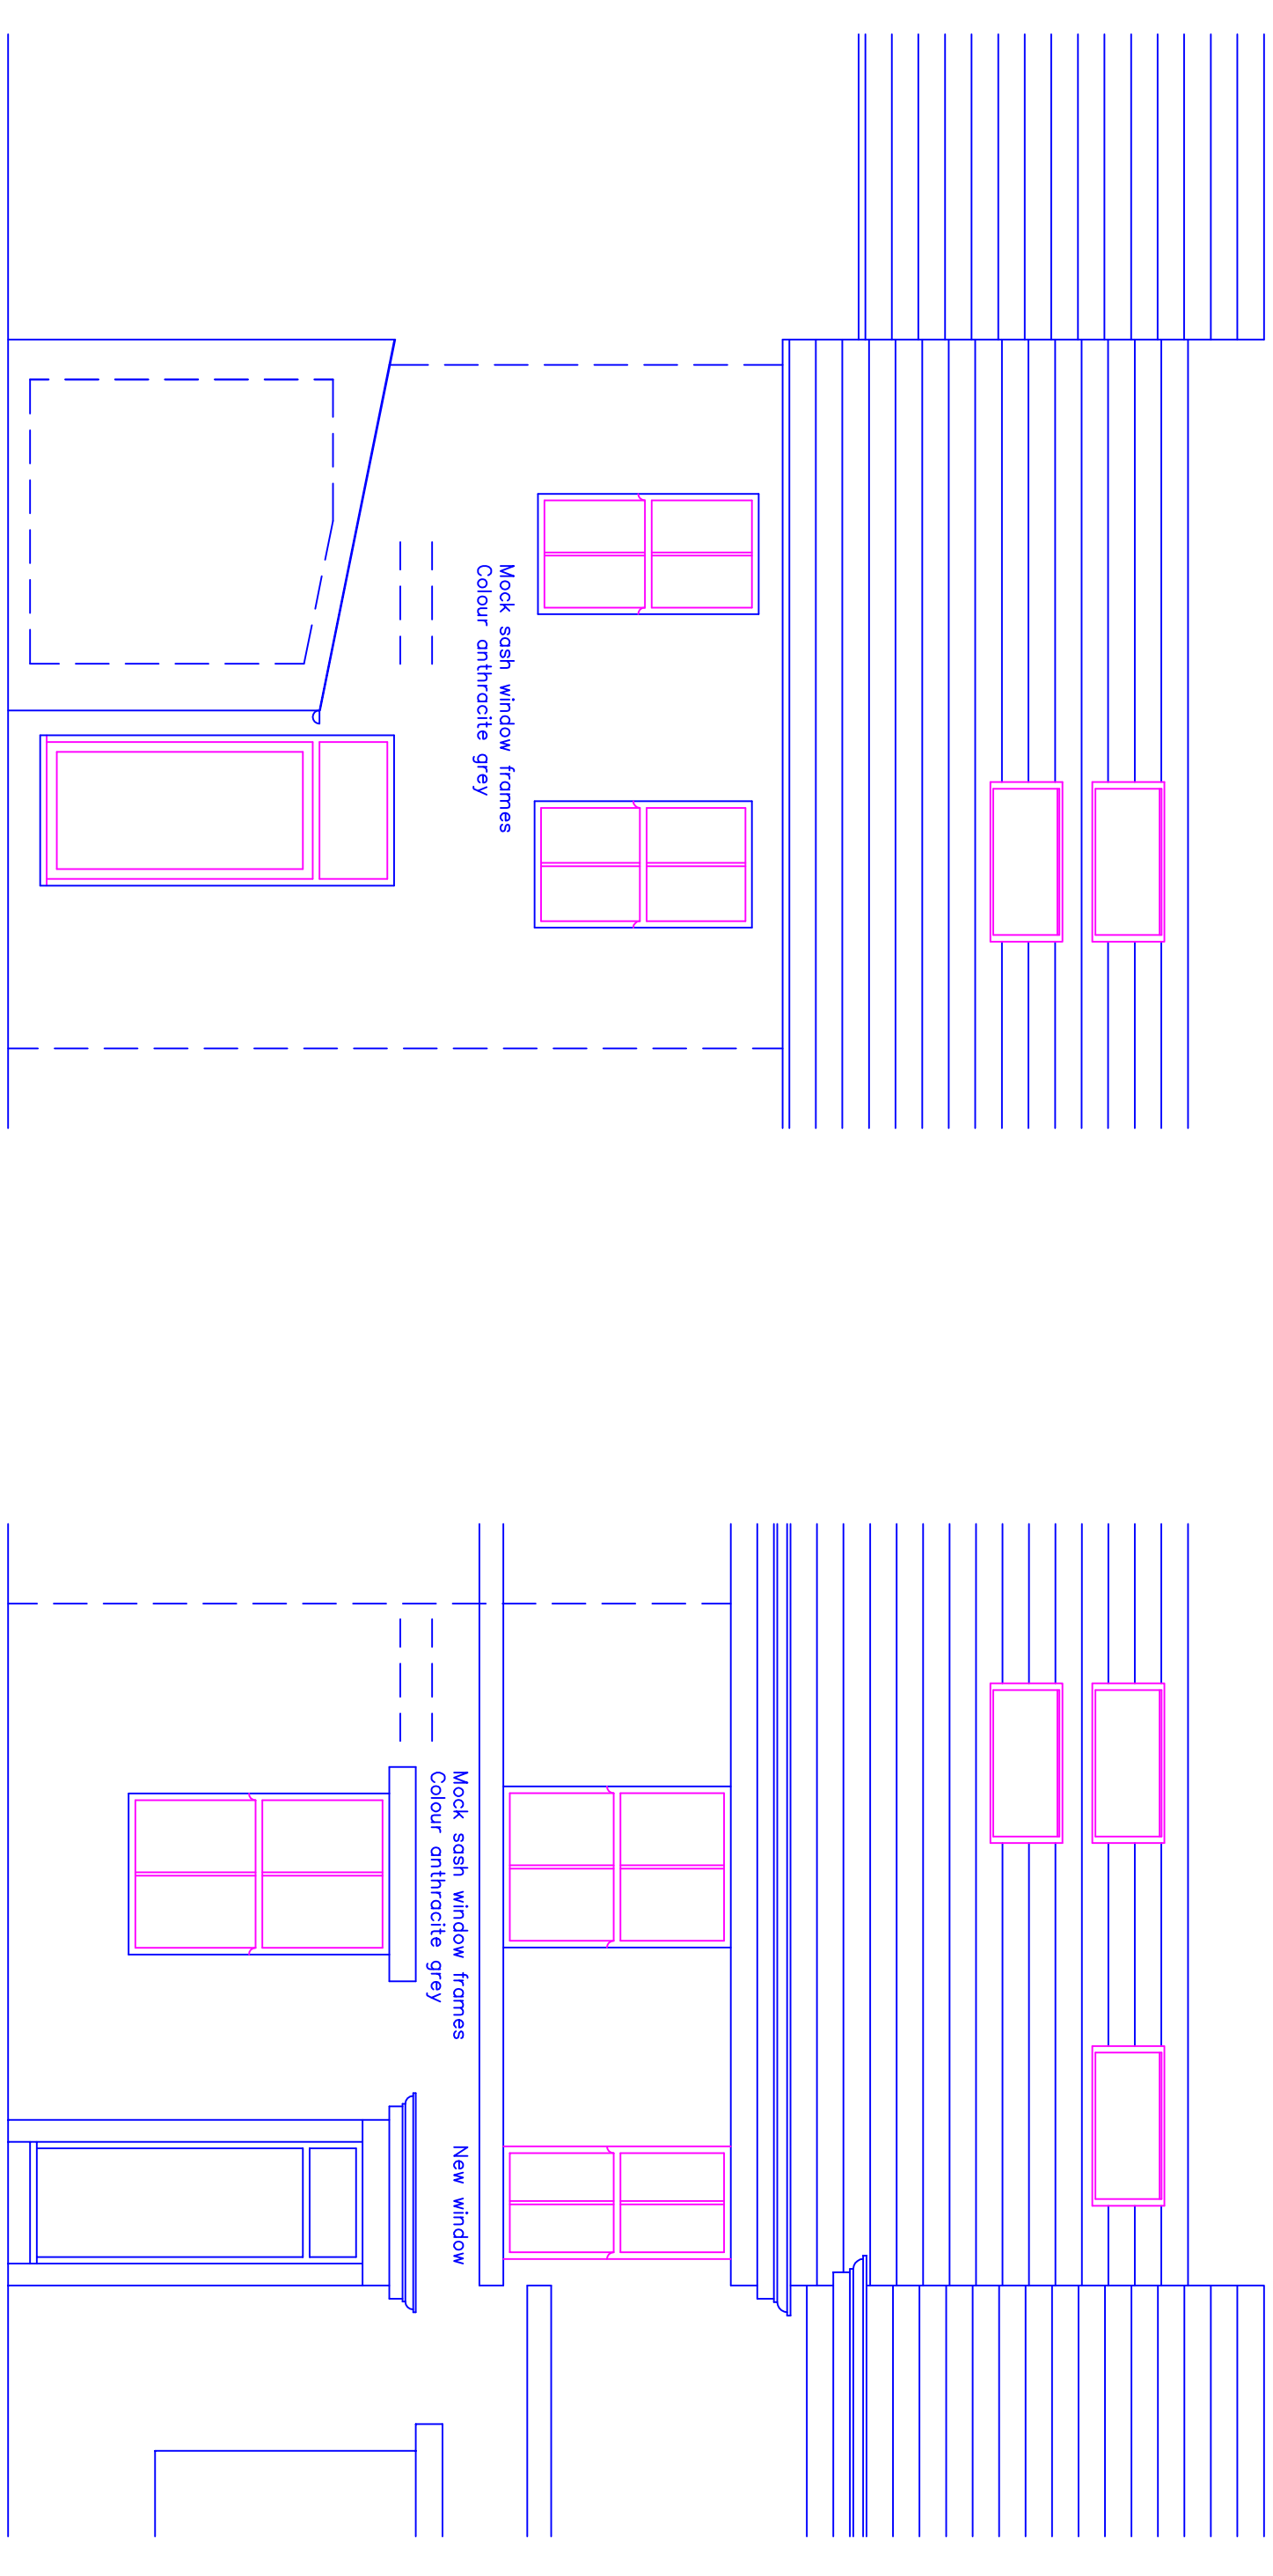
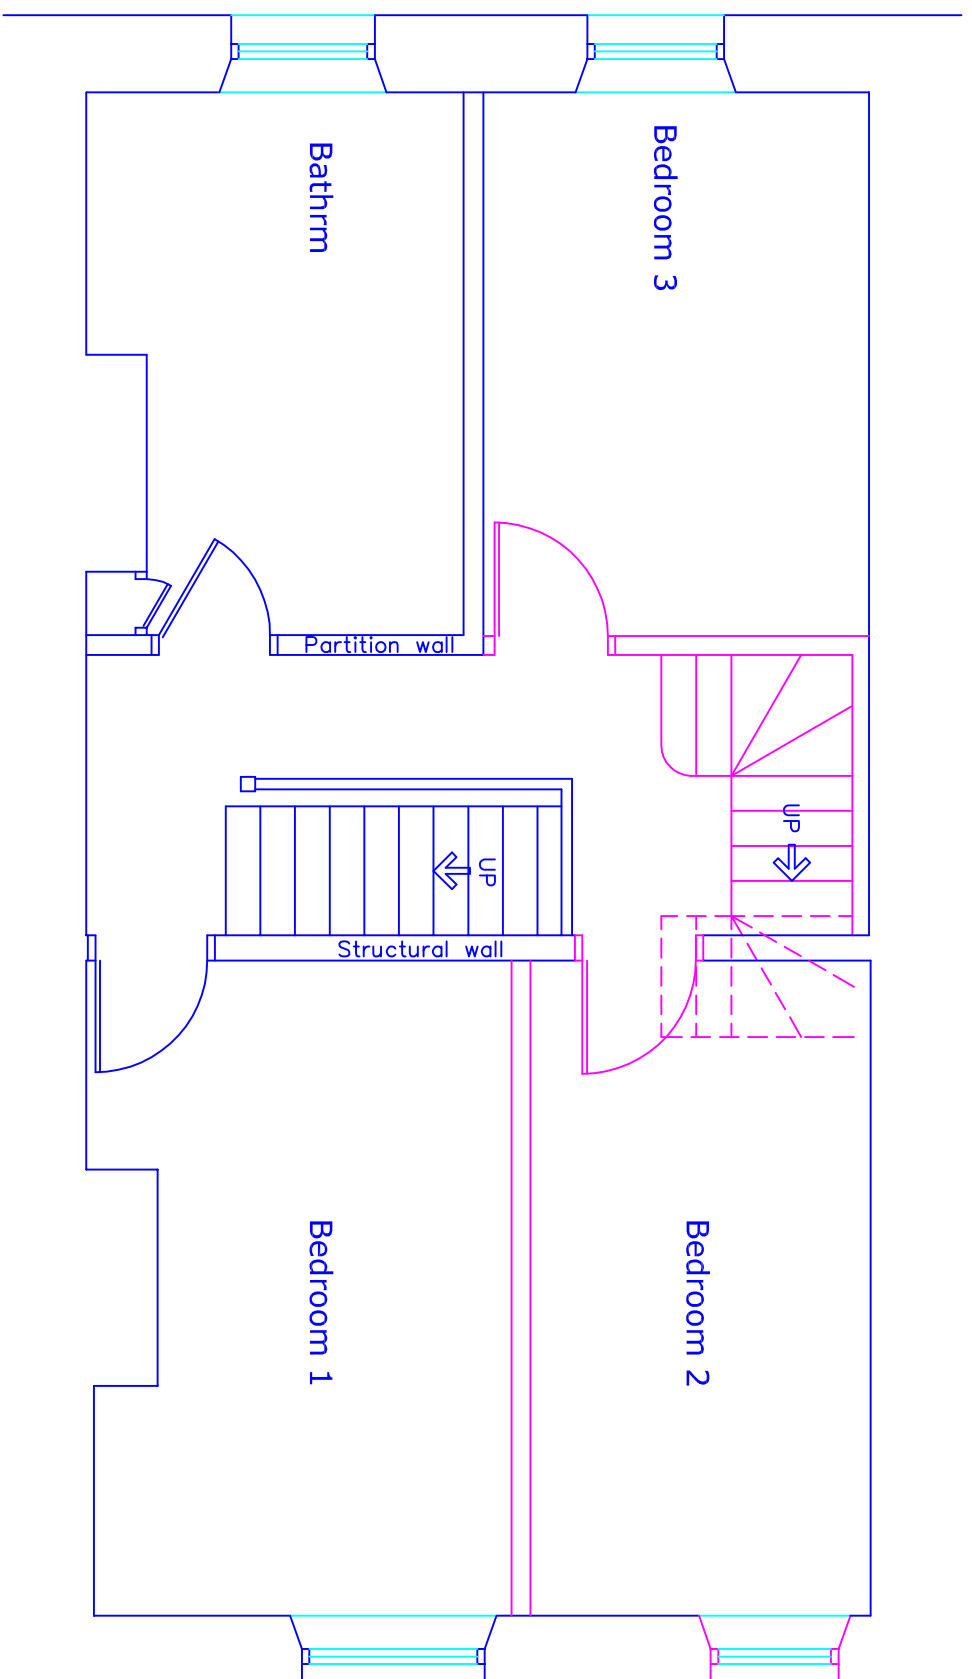
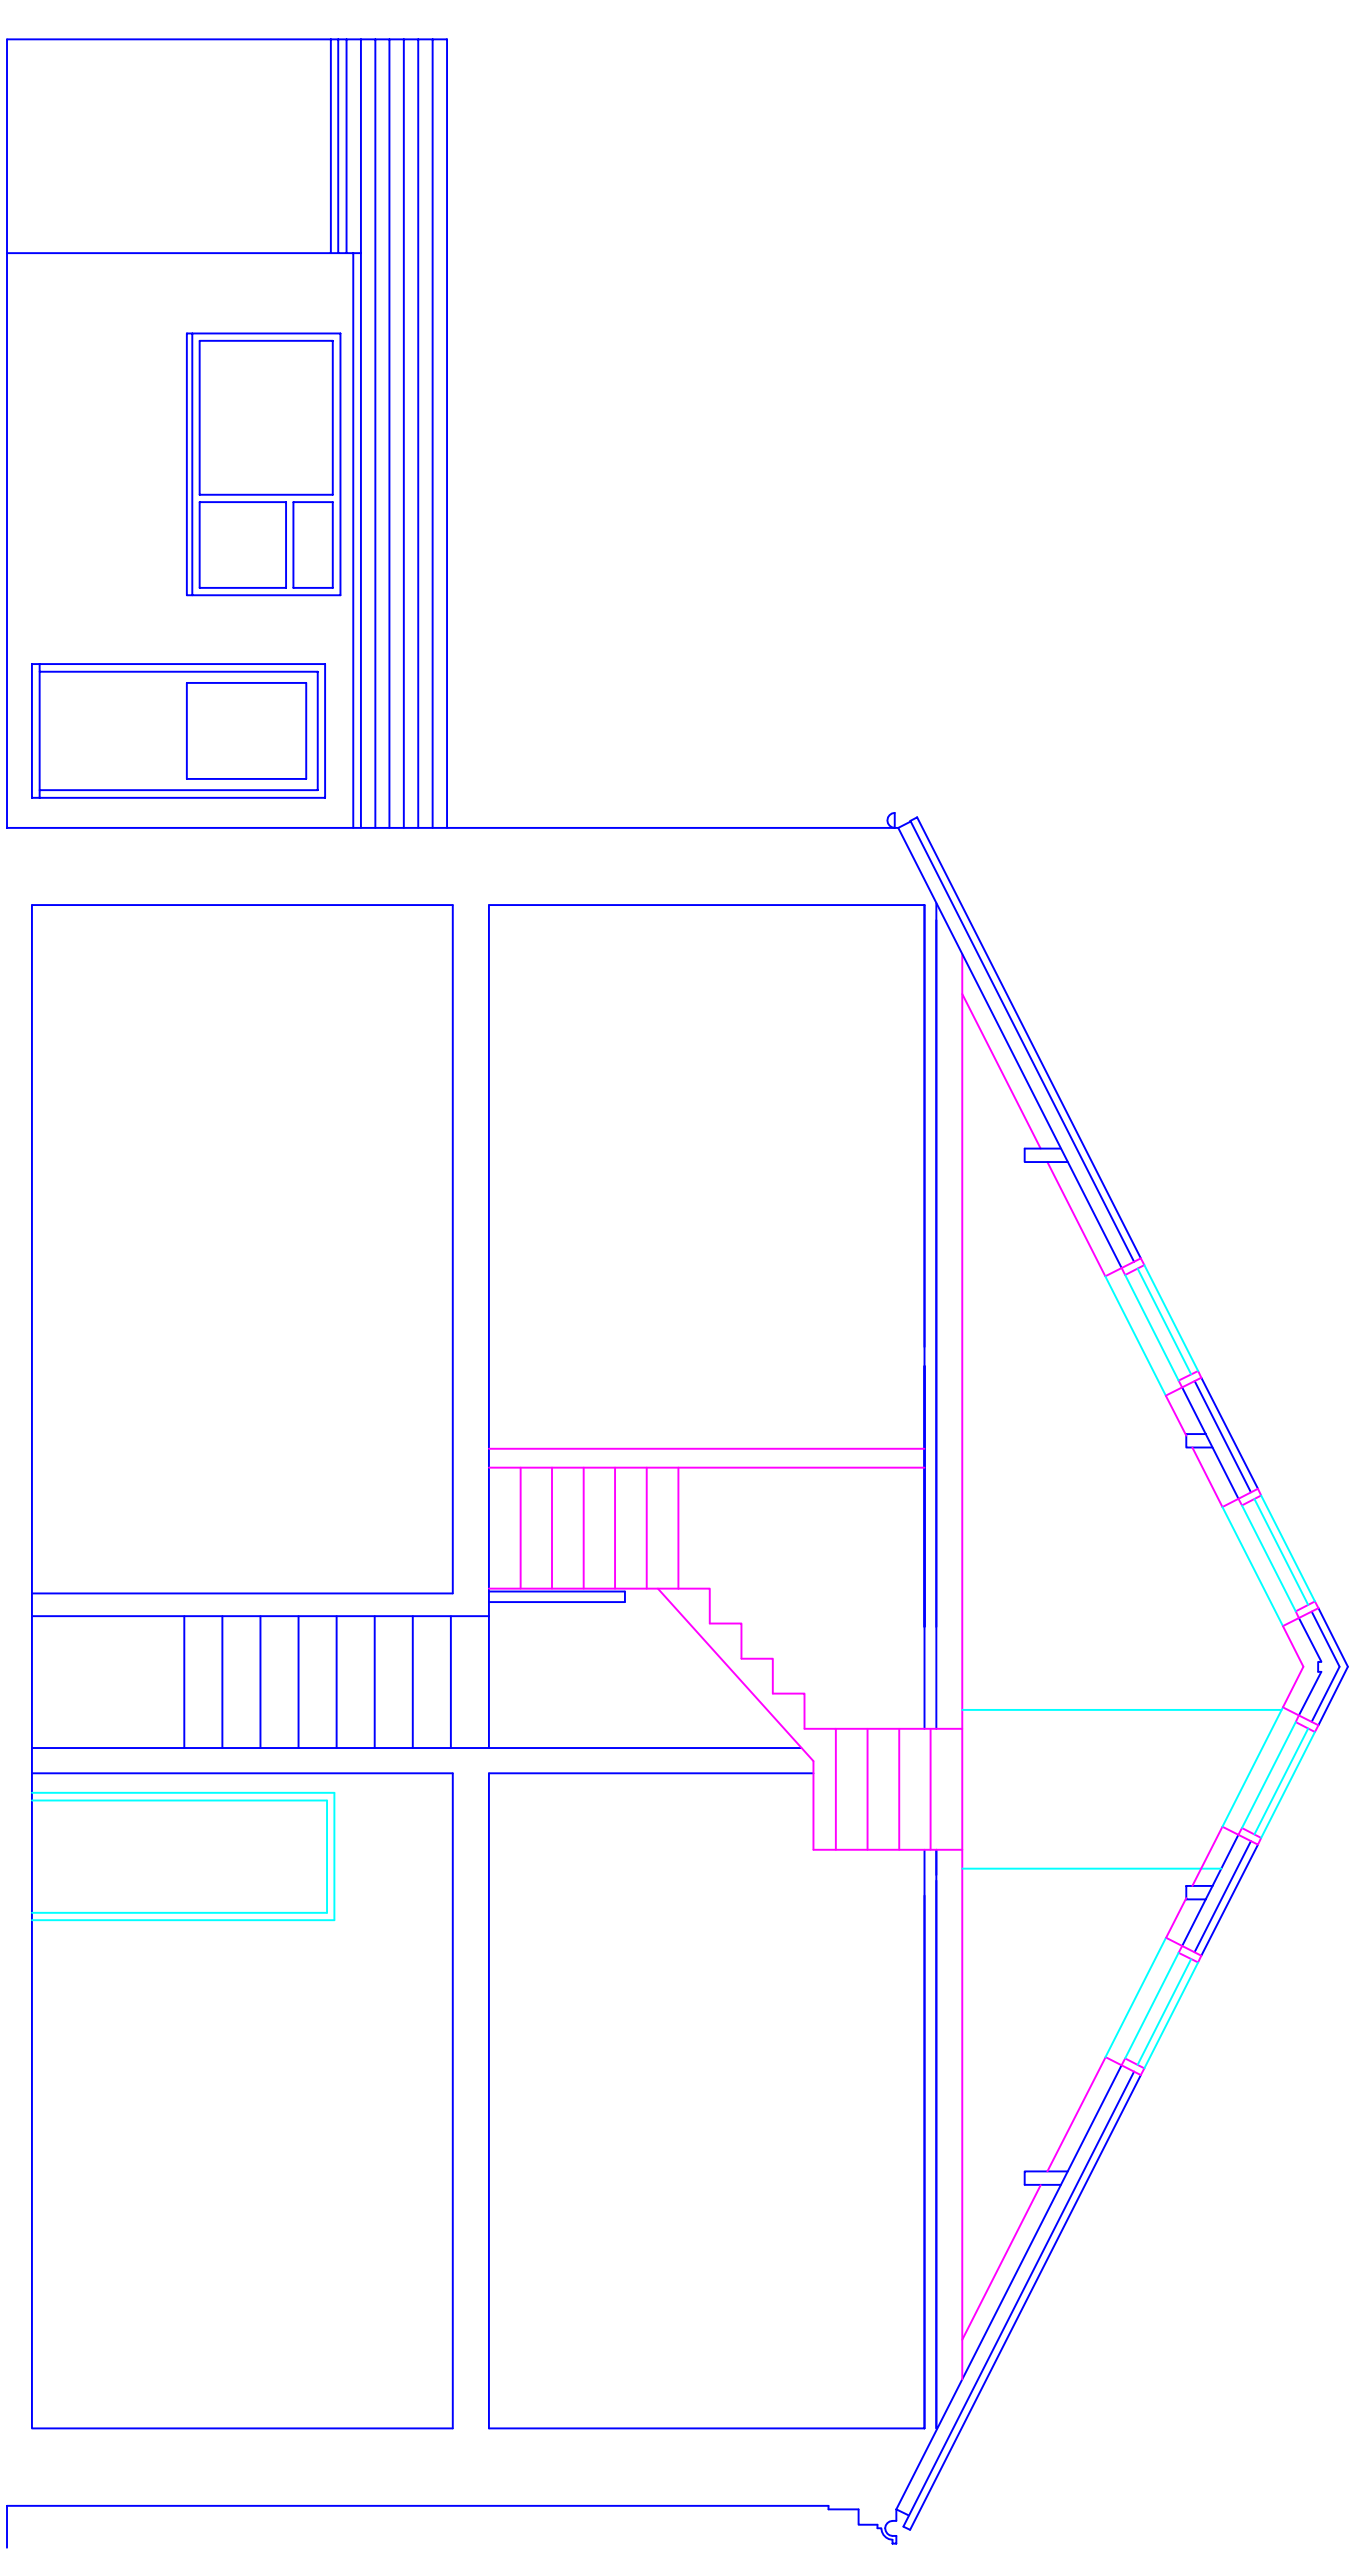


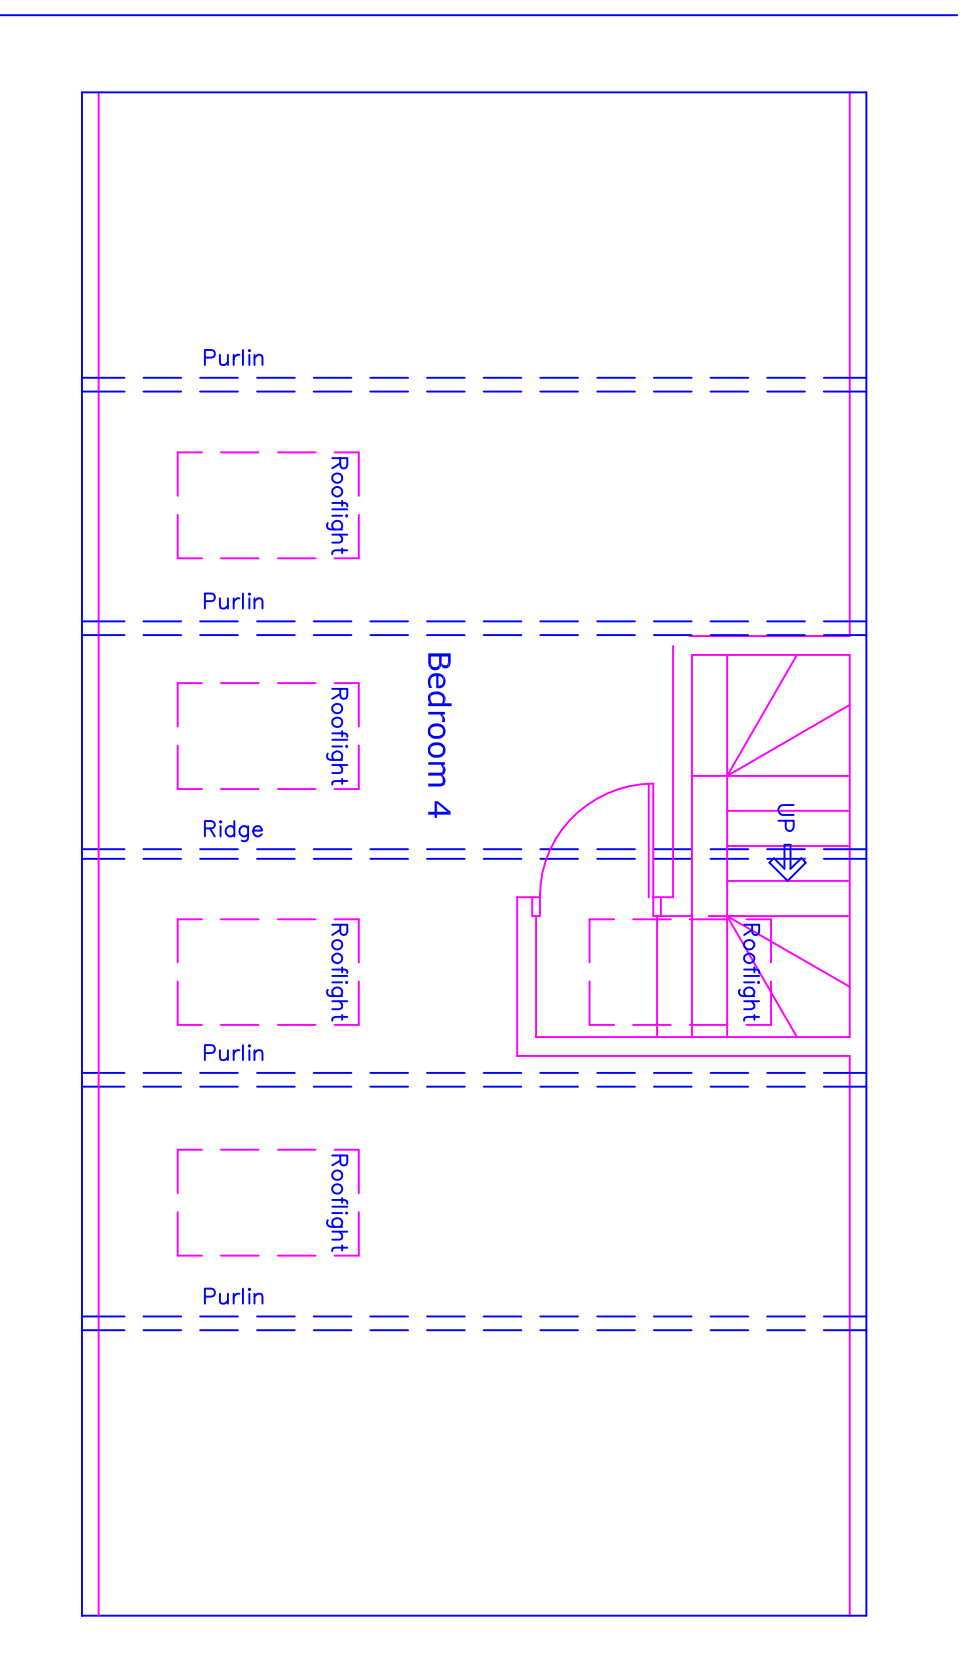

This drawing and design concept is the property of PPY design. It should not be reproduced without written permission

A Rear dormer removed 02.12.2021

0 1 2 3 m

31 Callender Street Ramsbottom			
-----------------------------------	--	--	--

2 Helmsore Road, Holcombe Village
Ramsbottom, Lancashire BL8 4PA

Gary Dearden BA(hons) DipArch RIBA

qatnq@ppy-design.co.uk www.ppy-design.co.uk
T. 01706 822731 M. 07712 669482

PPY design Ltd

Proposed Ground Floor Plan