




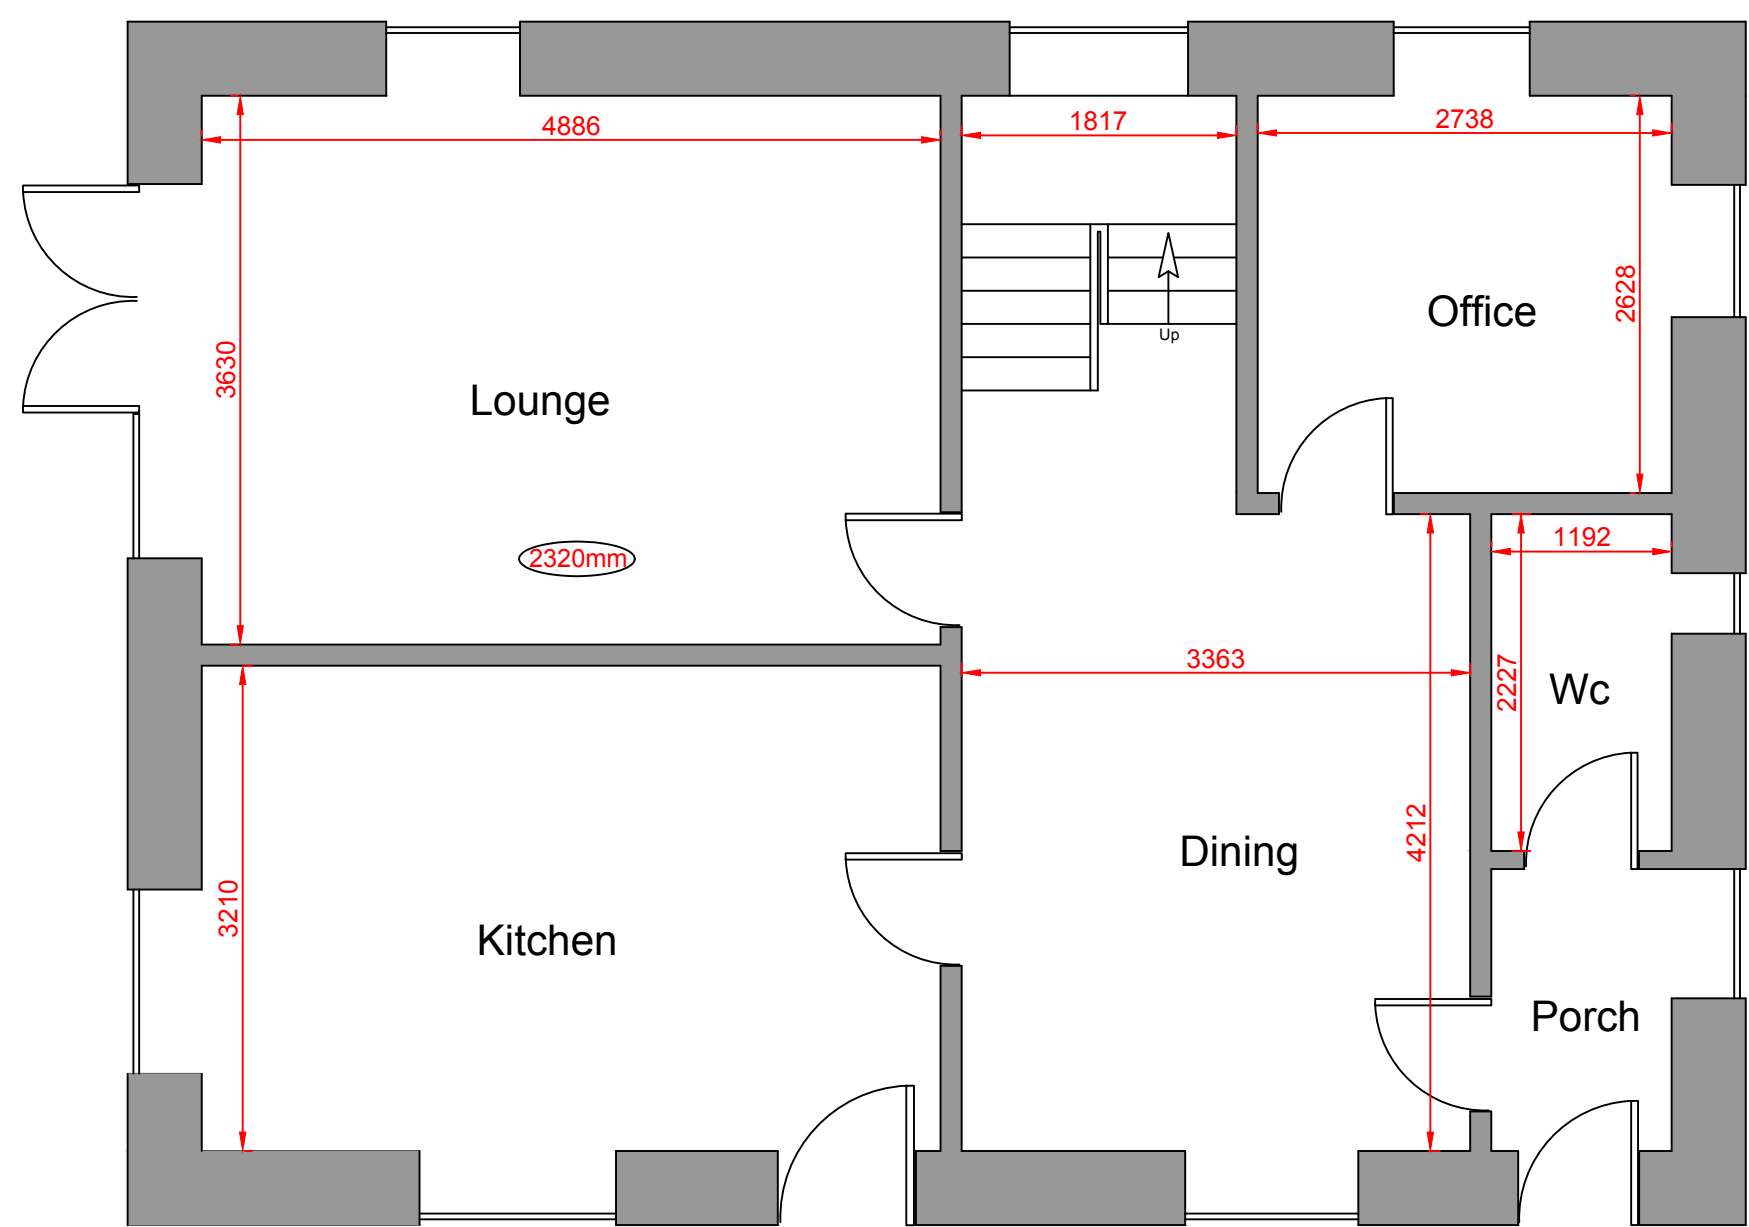


Existing Ground Floor Layout

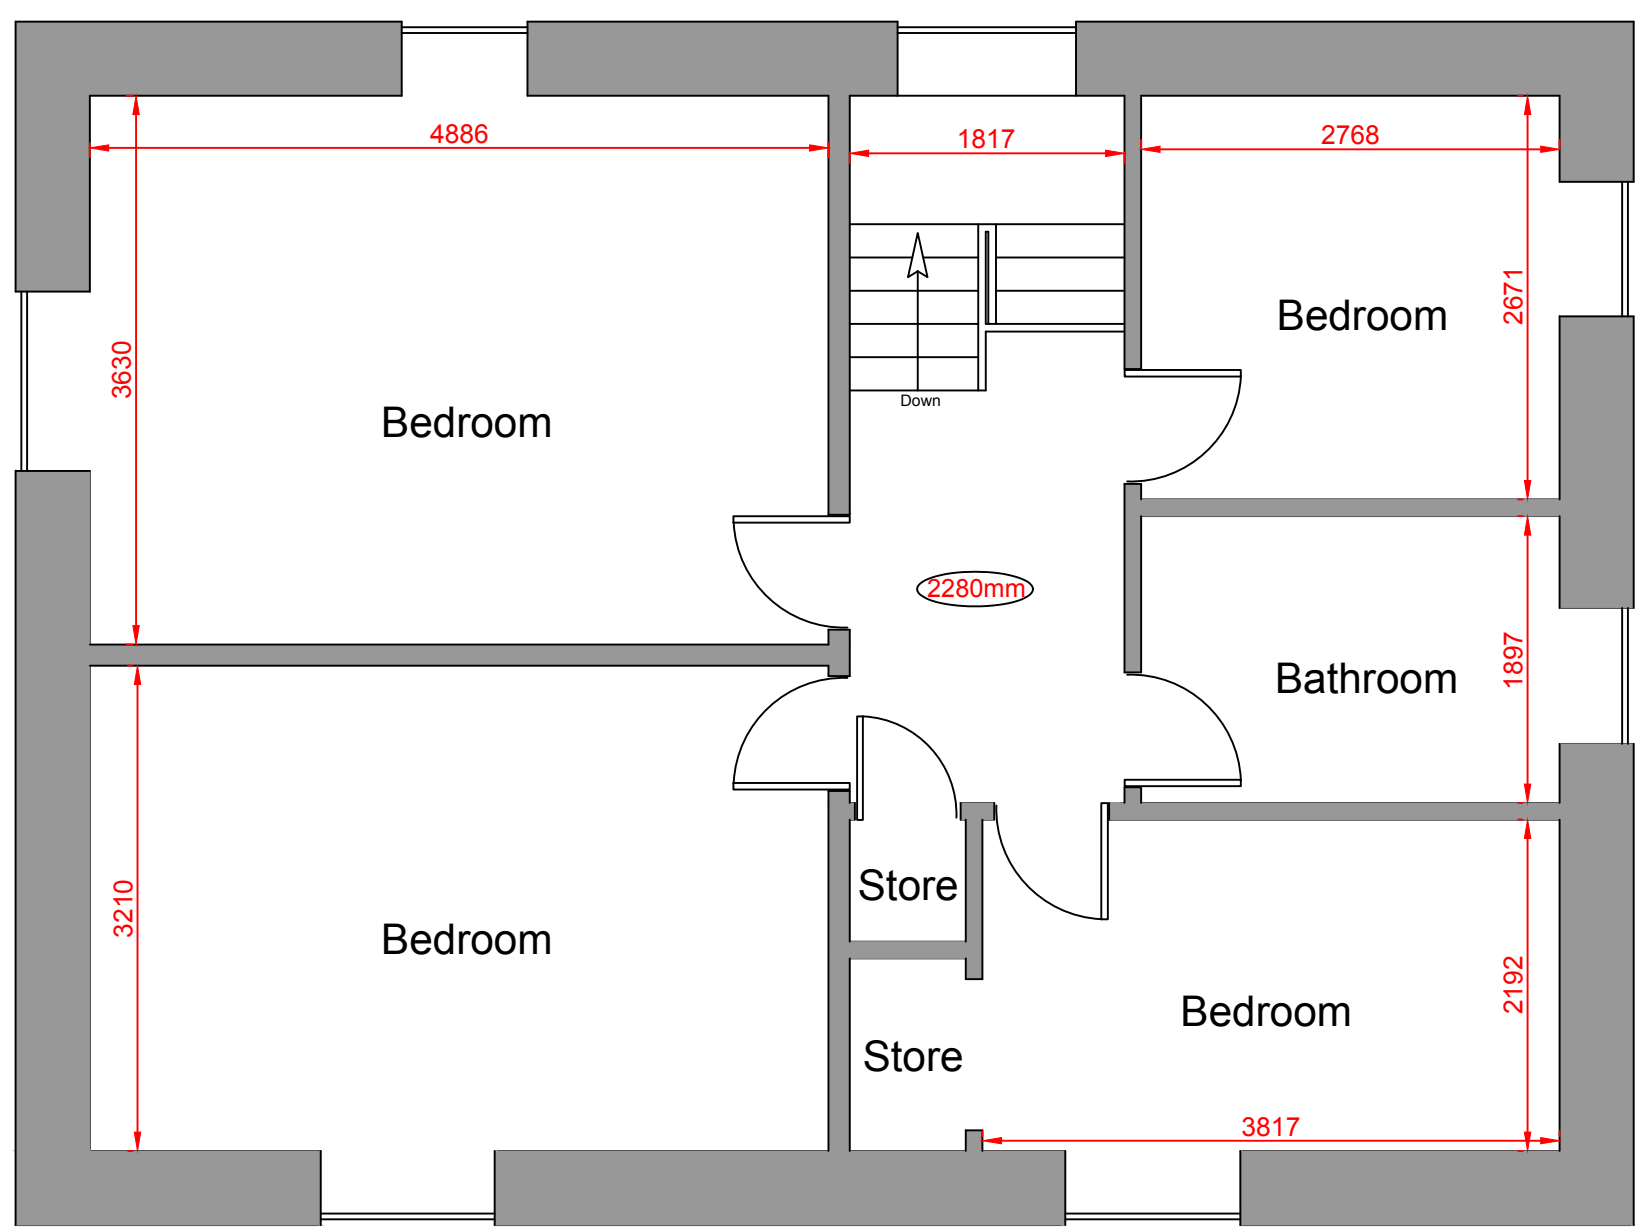

Existing First Floor Layout

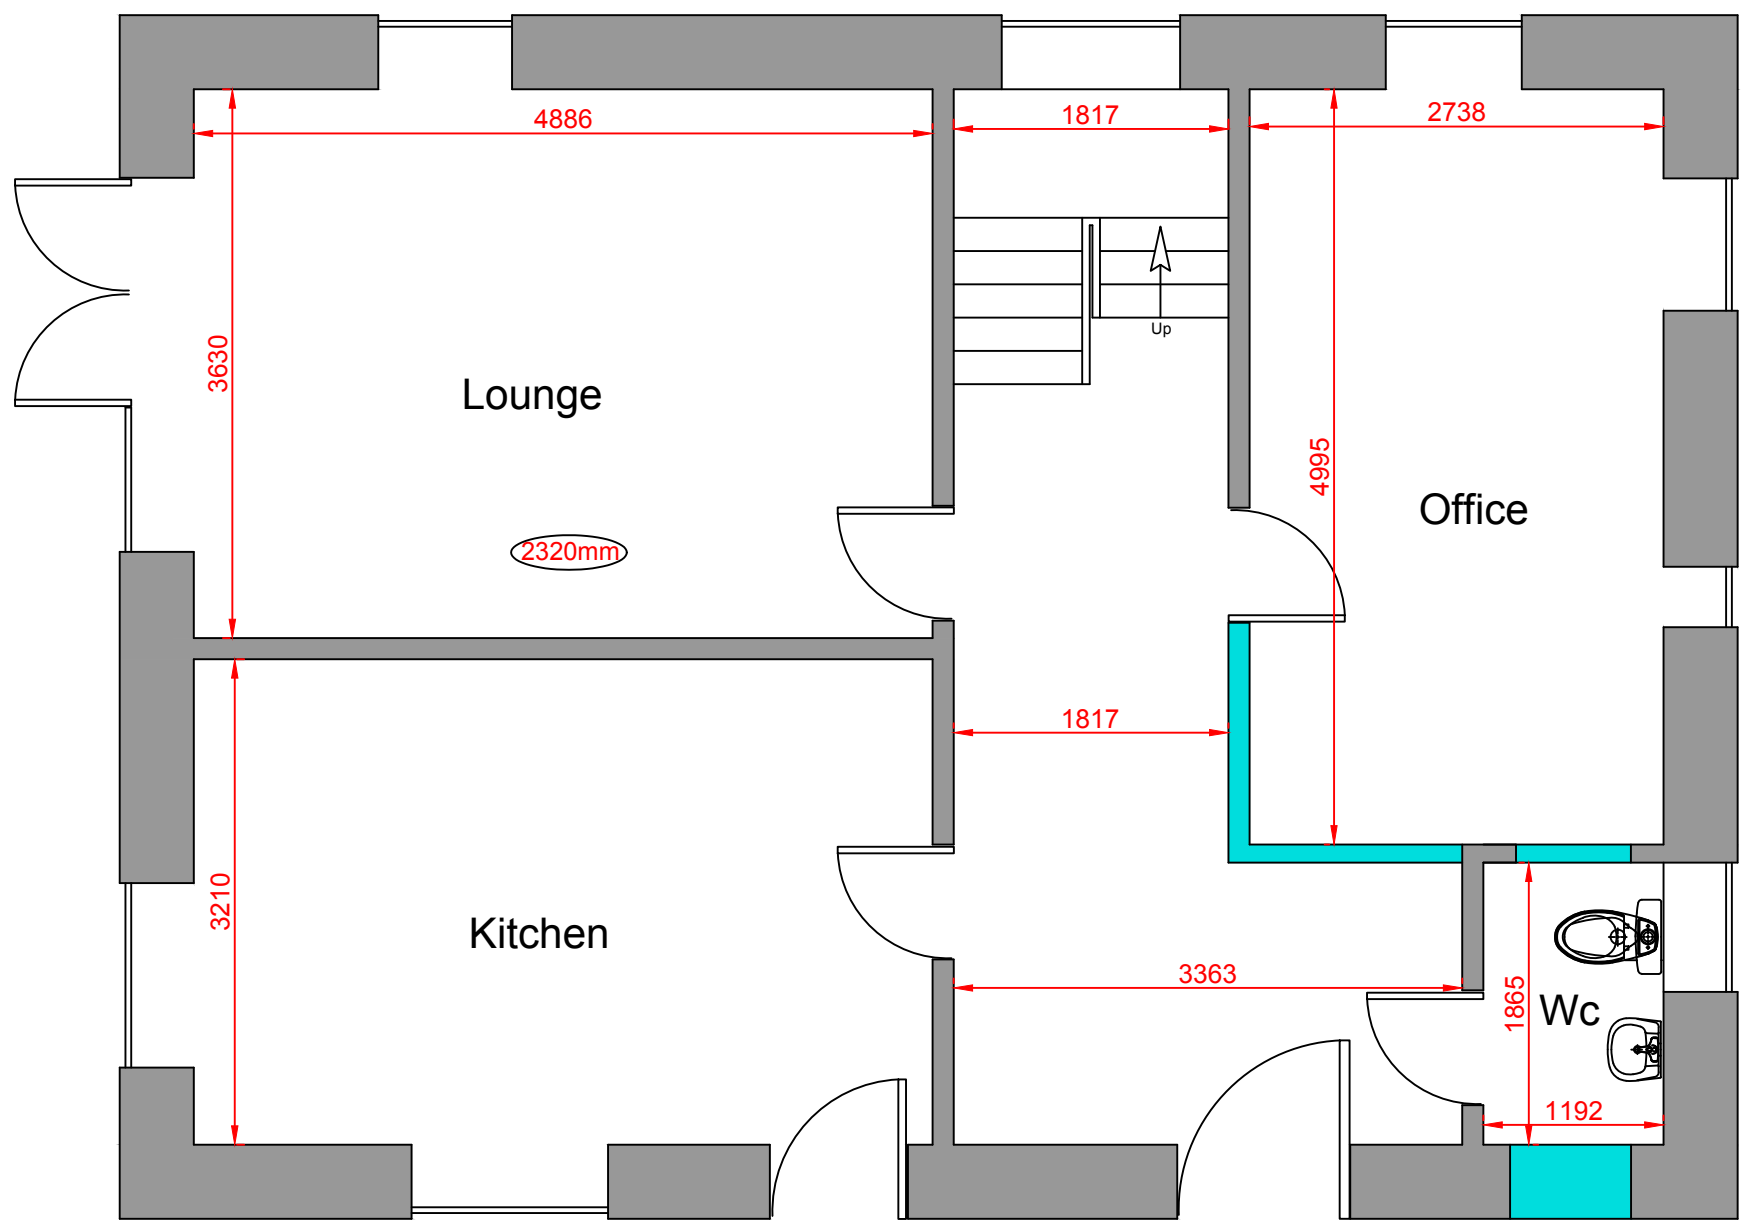

Proposed Ground Floor Layout

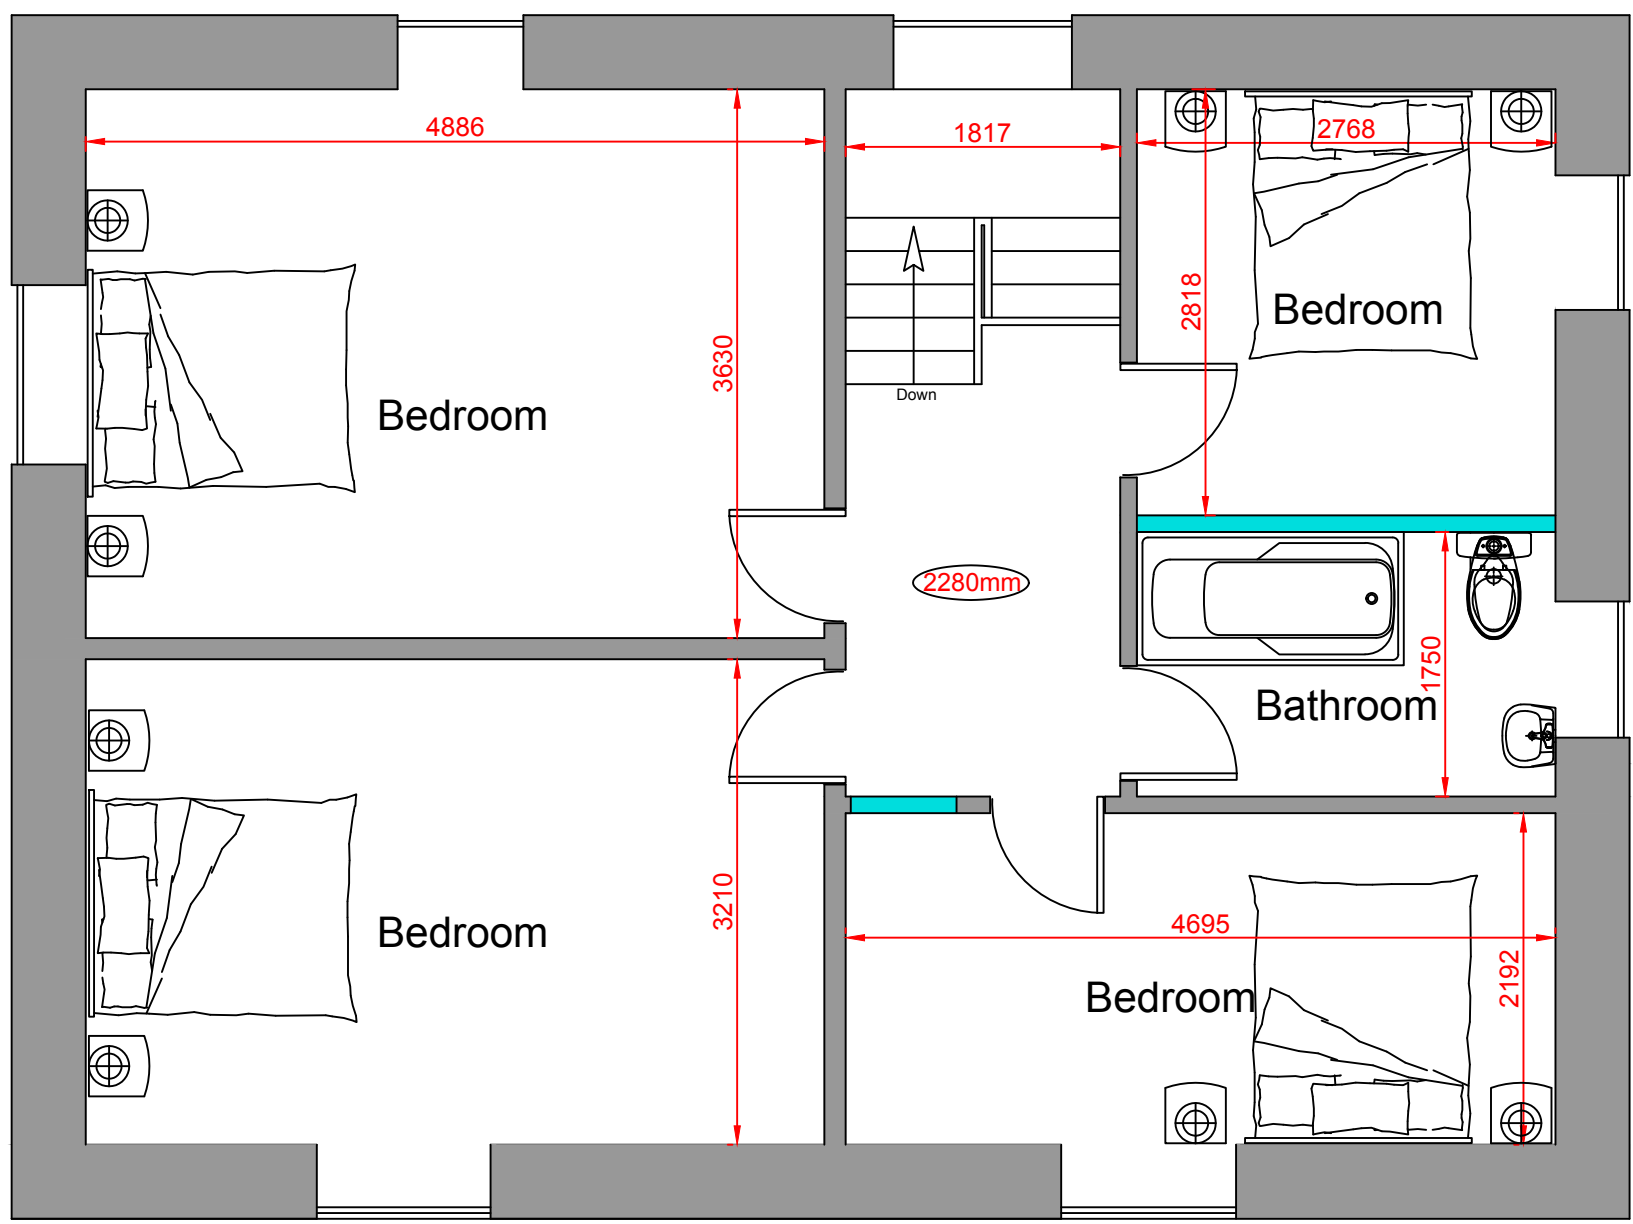

Proposed First Floor Layout

|   |                                   |
|---|-----------------------------------|
| Proposed change of use and alterations at :<br><b>1 The Poplars<br/>Brandlesholme<br/>Bury<br/>BL8 1JH</b>   |                                   |
| <small>PARTY WALL ACT 1996<br/>Any Person carrying out works affecting party walls, or involving excavations for foundations adjacent to a party wall, should serve a notice on all adjoining owners before work commences.<br/>If a adjoining neighbour is concerned about the works, you are advised to engage the services of a private surveyor to act on your behalf in the formal procedures or agreements which are now required by the above act. Failure to comply with the act may result in the adjoining owner taking civil action against you.<br/>Please inform the adjoining neighbours of the forthcoming works at your earliest convenience.<br/>Party Wall Agreement to be arranged by client.</small> |                                   |
| CLIENT:   | Deborah Scott                     |
| CONTRACT No:   | PCE-Scott-June-24                 |
| DATE:   | 25th June 2024                    |
| SCALE:   | 1:50, @ A1                        |
| DWG No:   | PCE-Scott-June-24-Layouts         |
| L.A:   | Bury Metropolitan Borough Council |
| AMENDMENTS:   | Amended 22/10/24                  |
| DATE:   |                                   |
|  <div>40 Queensway<br/>Euxton<br/>Chorley<br/>Lancashire<br/>PR7 6PW<br/>www.pcedesigns.co.uk<br/>info@pcedesigns.co.uk<br/>pcedesigns@aol.com<br/>01257 233850: Office<br/>07515878823: Mobile</div>   |                                   |
| <b>PCE DESIGNS LTD</b>   |                                   |