



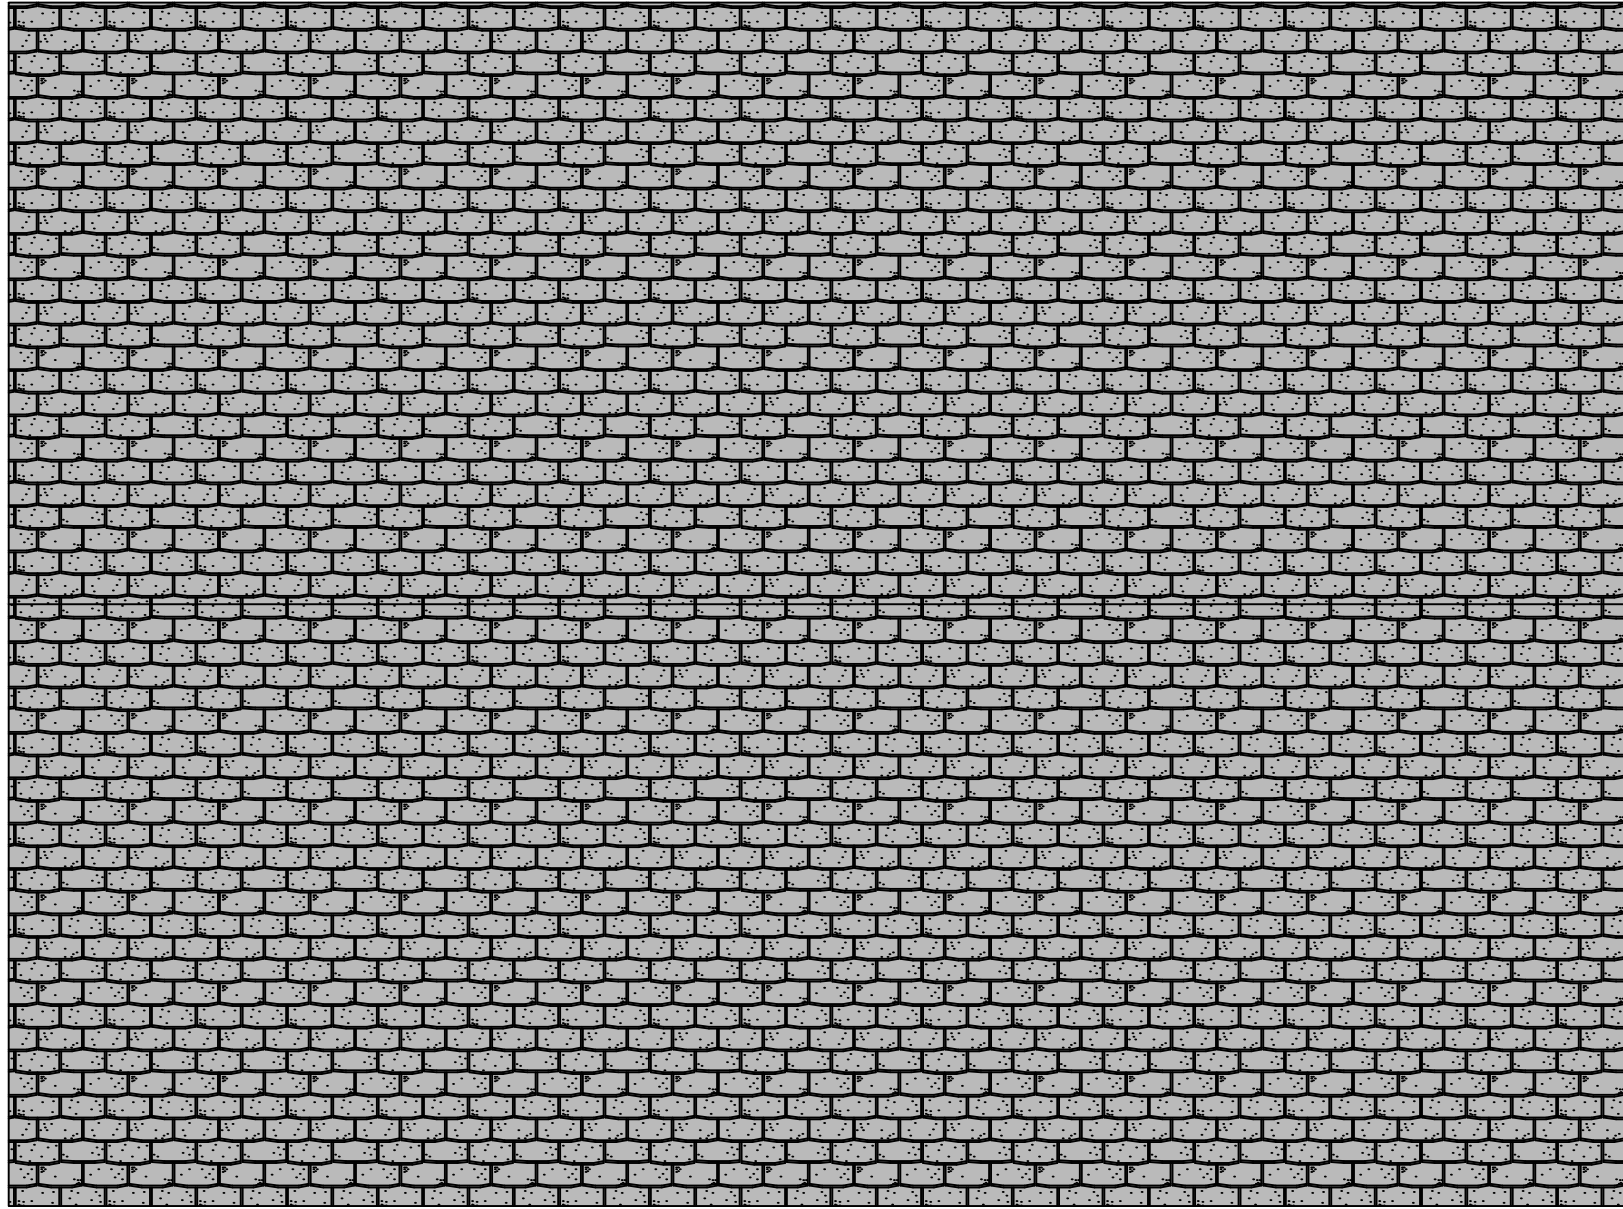

Existing Roof Layout

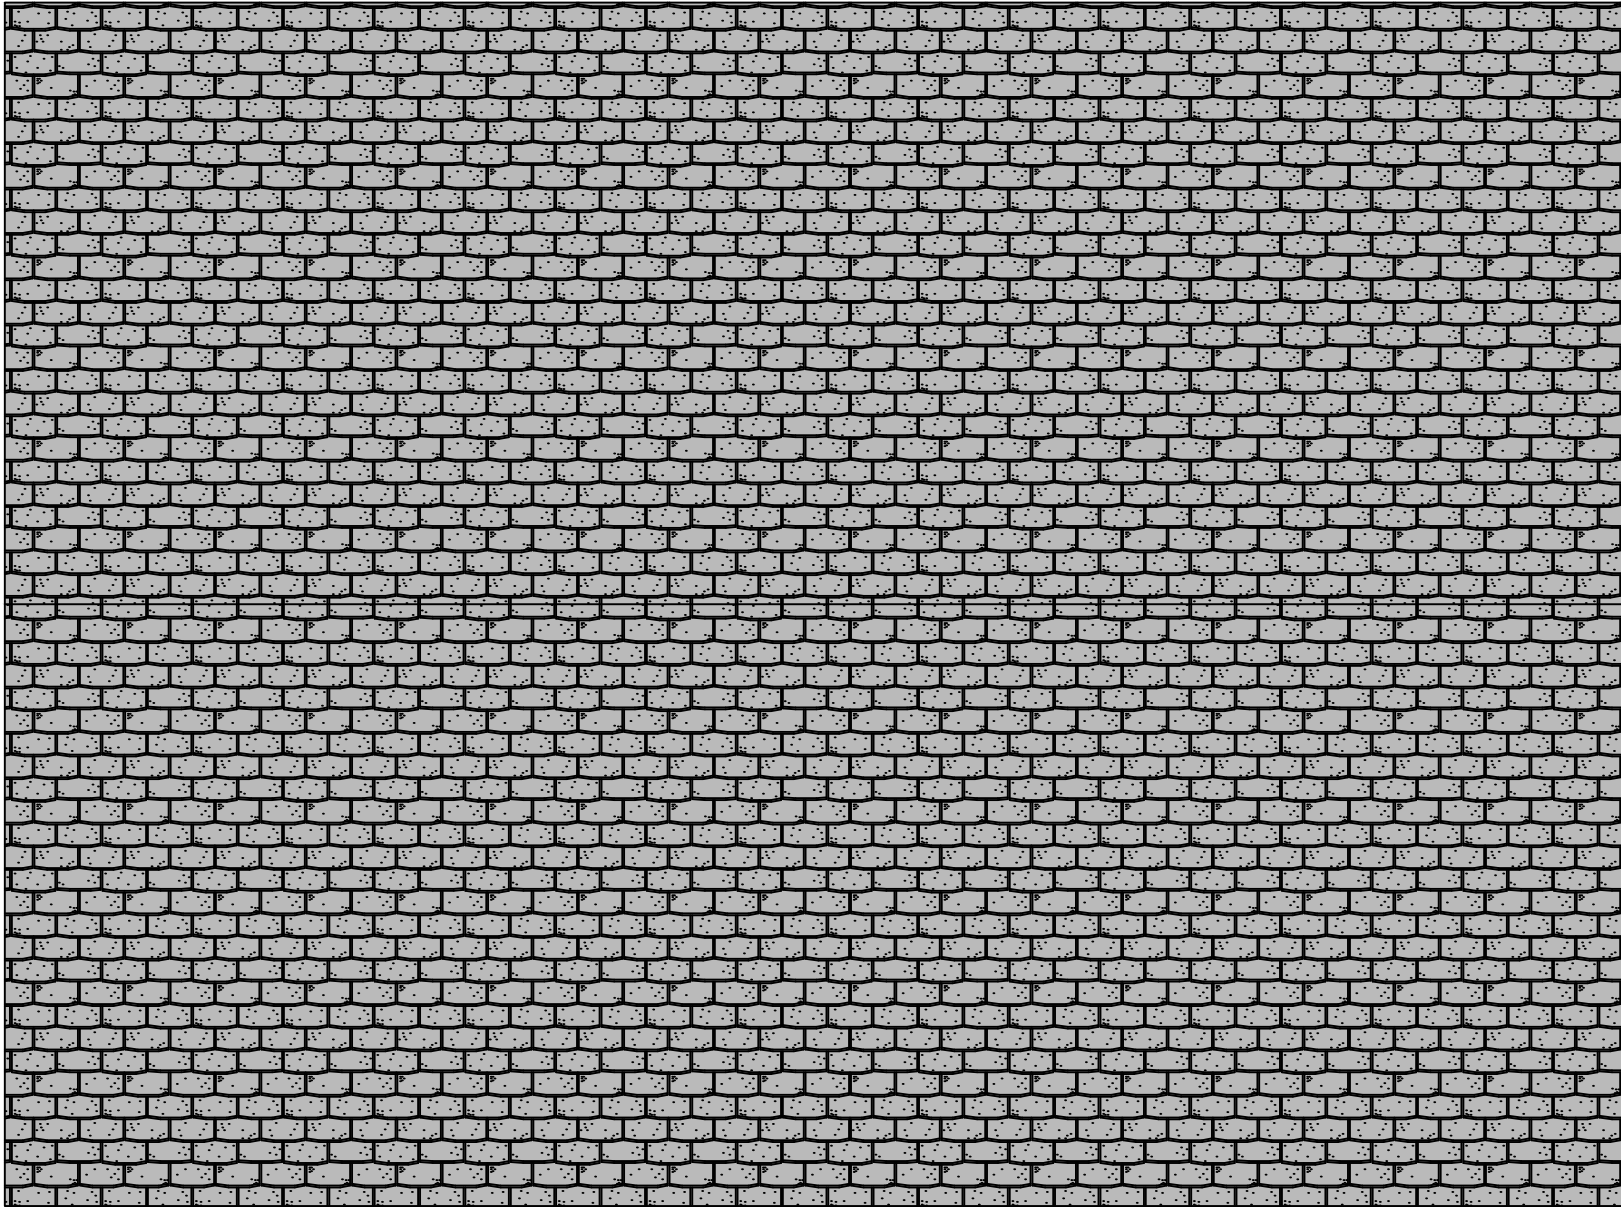

Proposed Roof Layout

Proposed change of use and alterations at : 1 The Poplars Brandlesholme Bury BL8 1JH			PARTY WALL ACT 1996 Any Person carrying out works affecting party walls, or involving excavations for foundations adjacent to a party wall, should serve a notice on all adjoining owners before work commences. If a adjoining neighbour is concerned about the works, you are advised to engage the services of a private surveyor to act on your behalf in the formal procedures or agreements which are now required by the above act. Failure to comply with the act may result in the adjoining owner taking civil action against you. Please inform the adjoining neighbours of the forthcoming works at your earliest convenience. Party Wall Agreement to be arranged by client.
CLIENT:	Deborah Scott		
CONTRACT No:	PCE-Scott-June-24		
DATE:	25th June 2024		
SCALE:	1:50, @ A1		
DWG No:	PCE-Scott-June-24-roof layouts		
L.A:	Bury Metropolitan Borough Council		
AMENDMENTS:	Amended 25/10/24	DATE:	
		40 Queensway Euxton Chorley Lancashire PR7 6PW www.pcedesigns.co.uk info@pcedesigns.co.uk pcedesigns@aol.com 01257 233850: Office 07515878823: Mobile	
PCE DESIGNS LTD			