




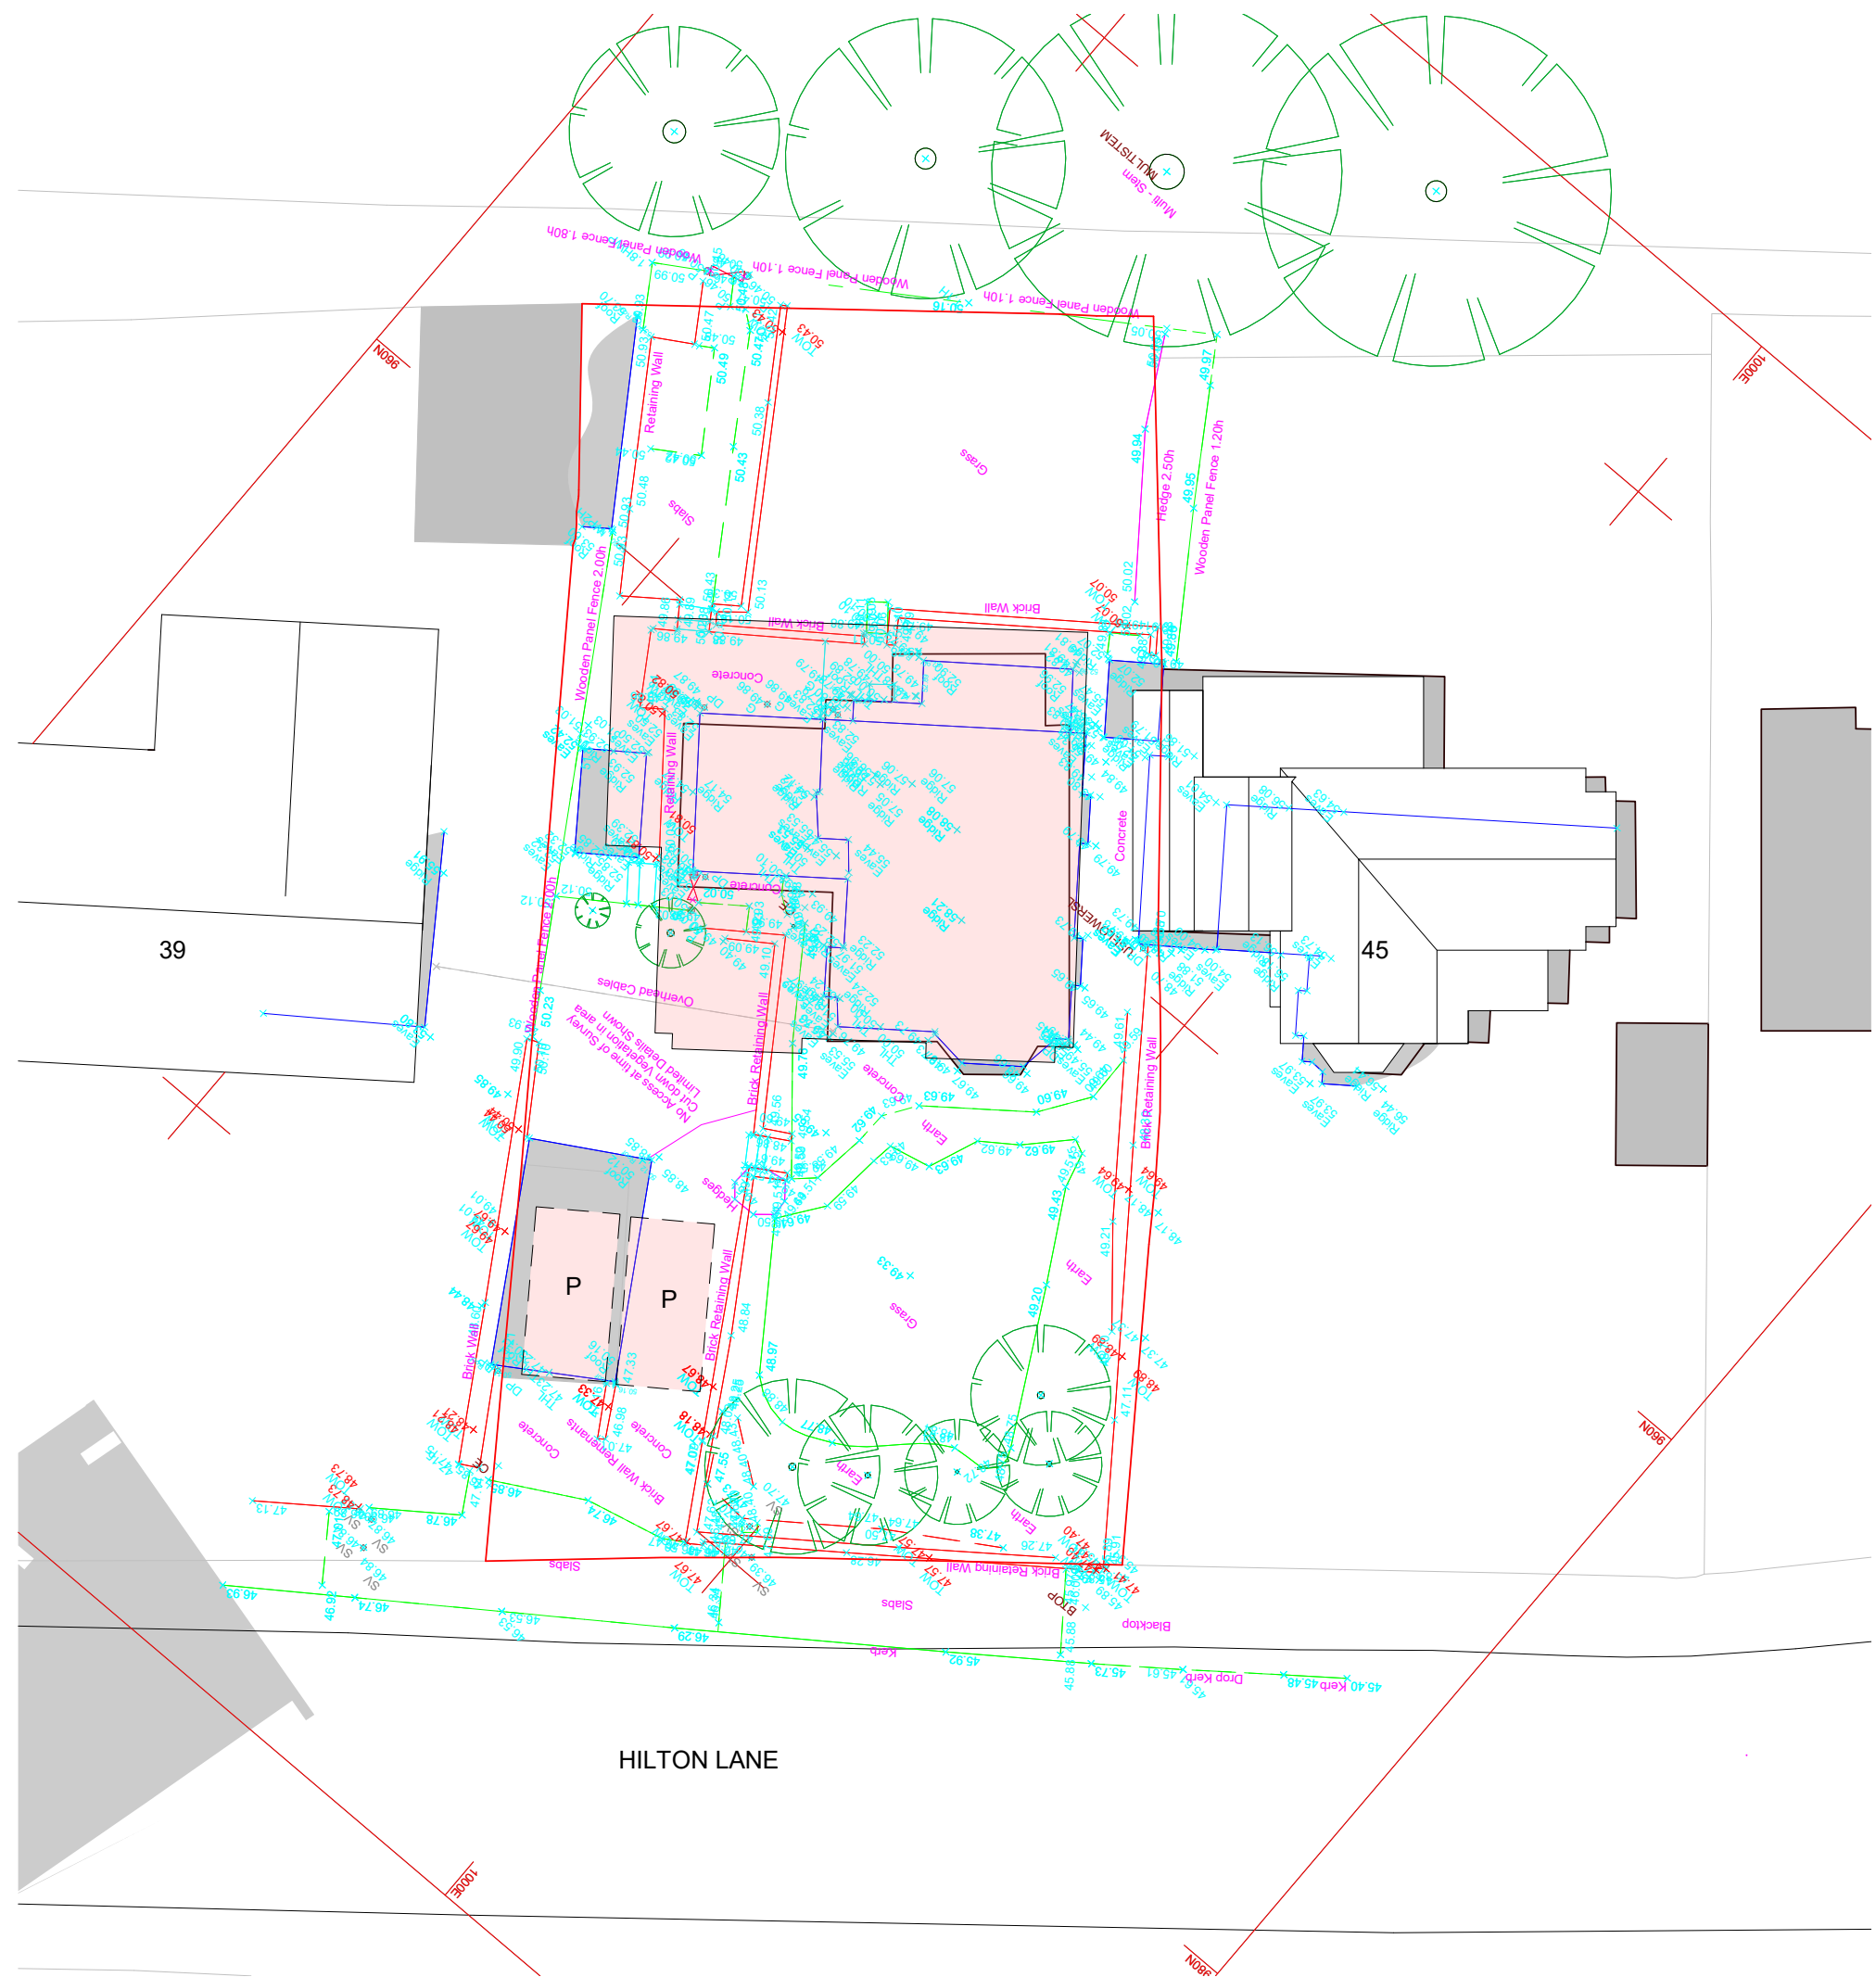


3 Site - Topo Proposed
1 : 200

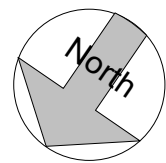

2 0 2 4 6 8 10
SCALE 200
1: m

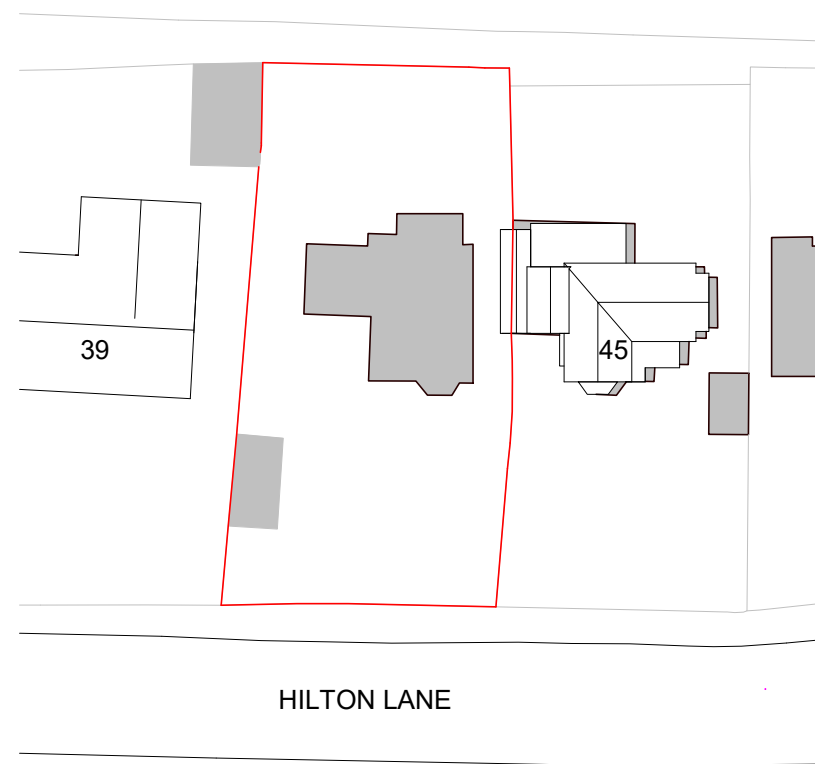

1 Site - Block Plan
1 : 500

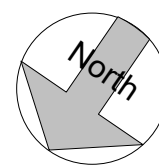

5 0 5 10 15 20 25
SCALE 500
1: m

Legend - Boundaries


Site Boundary

Site Boundary determined using OS DATA



2 Site - Location Plan
1 : 1250

10 0 10 20 30 40 50
SCALE 1250
1: m

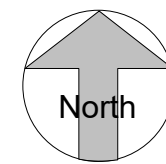

No. Description Date

PROJECT
43 Hilton Lane

TITLE
Site - Location and Block Plan

CLIENT
Landau

STATUS
PLANNING

DRAWN BY	DATE	SCALE (@ A1)
TP	07/07/2021	As indicated

PROJECT NUMBER	DRAWING NUMBER	REV
GSS21061.2	001	

GOLD SKETCH

S T U D I O S
www.goldsketch.co.uk info@goldsketch.co.uk 0161 792 9595

NOTES
© COPYRIGHT ALL RIGHTS RESERVED.
THIS DRAWING MUST NOT BE REPRODUCED WITHOUT WRITTEN CONSENT.
DRAWING TO BE USED FOR THE SITE INDICATED ONLY.
ALL DIMENSIONS AND SETTING OUT DATA ARE INDICATED AND CO-ORDINATES ON SITE. ANY DISCREPANCIES TO BE REPORTED TO THE
DRAWING PRIOR TO THE COMMENCEMENT OF ANY WORK. ALL WORK AND MATERIALS TO BE IN ACCORDANCE WITH CURRENT STATUTORY
LEGISLATION, INCLUDING CODES OF PRACTICE AND BRITISH STANDARDS. ALL DIMENSIONS ON THIS DRAWING ARE IN MILLIMETRES (UNLESS
OTHERWISE STATED).