




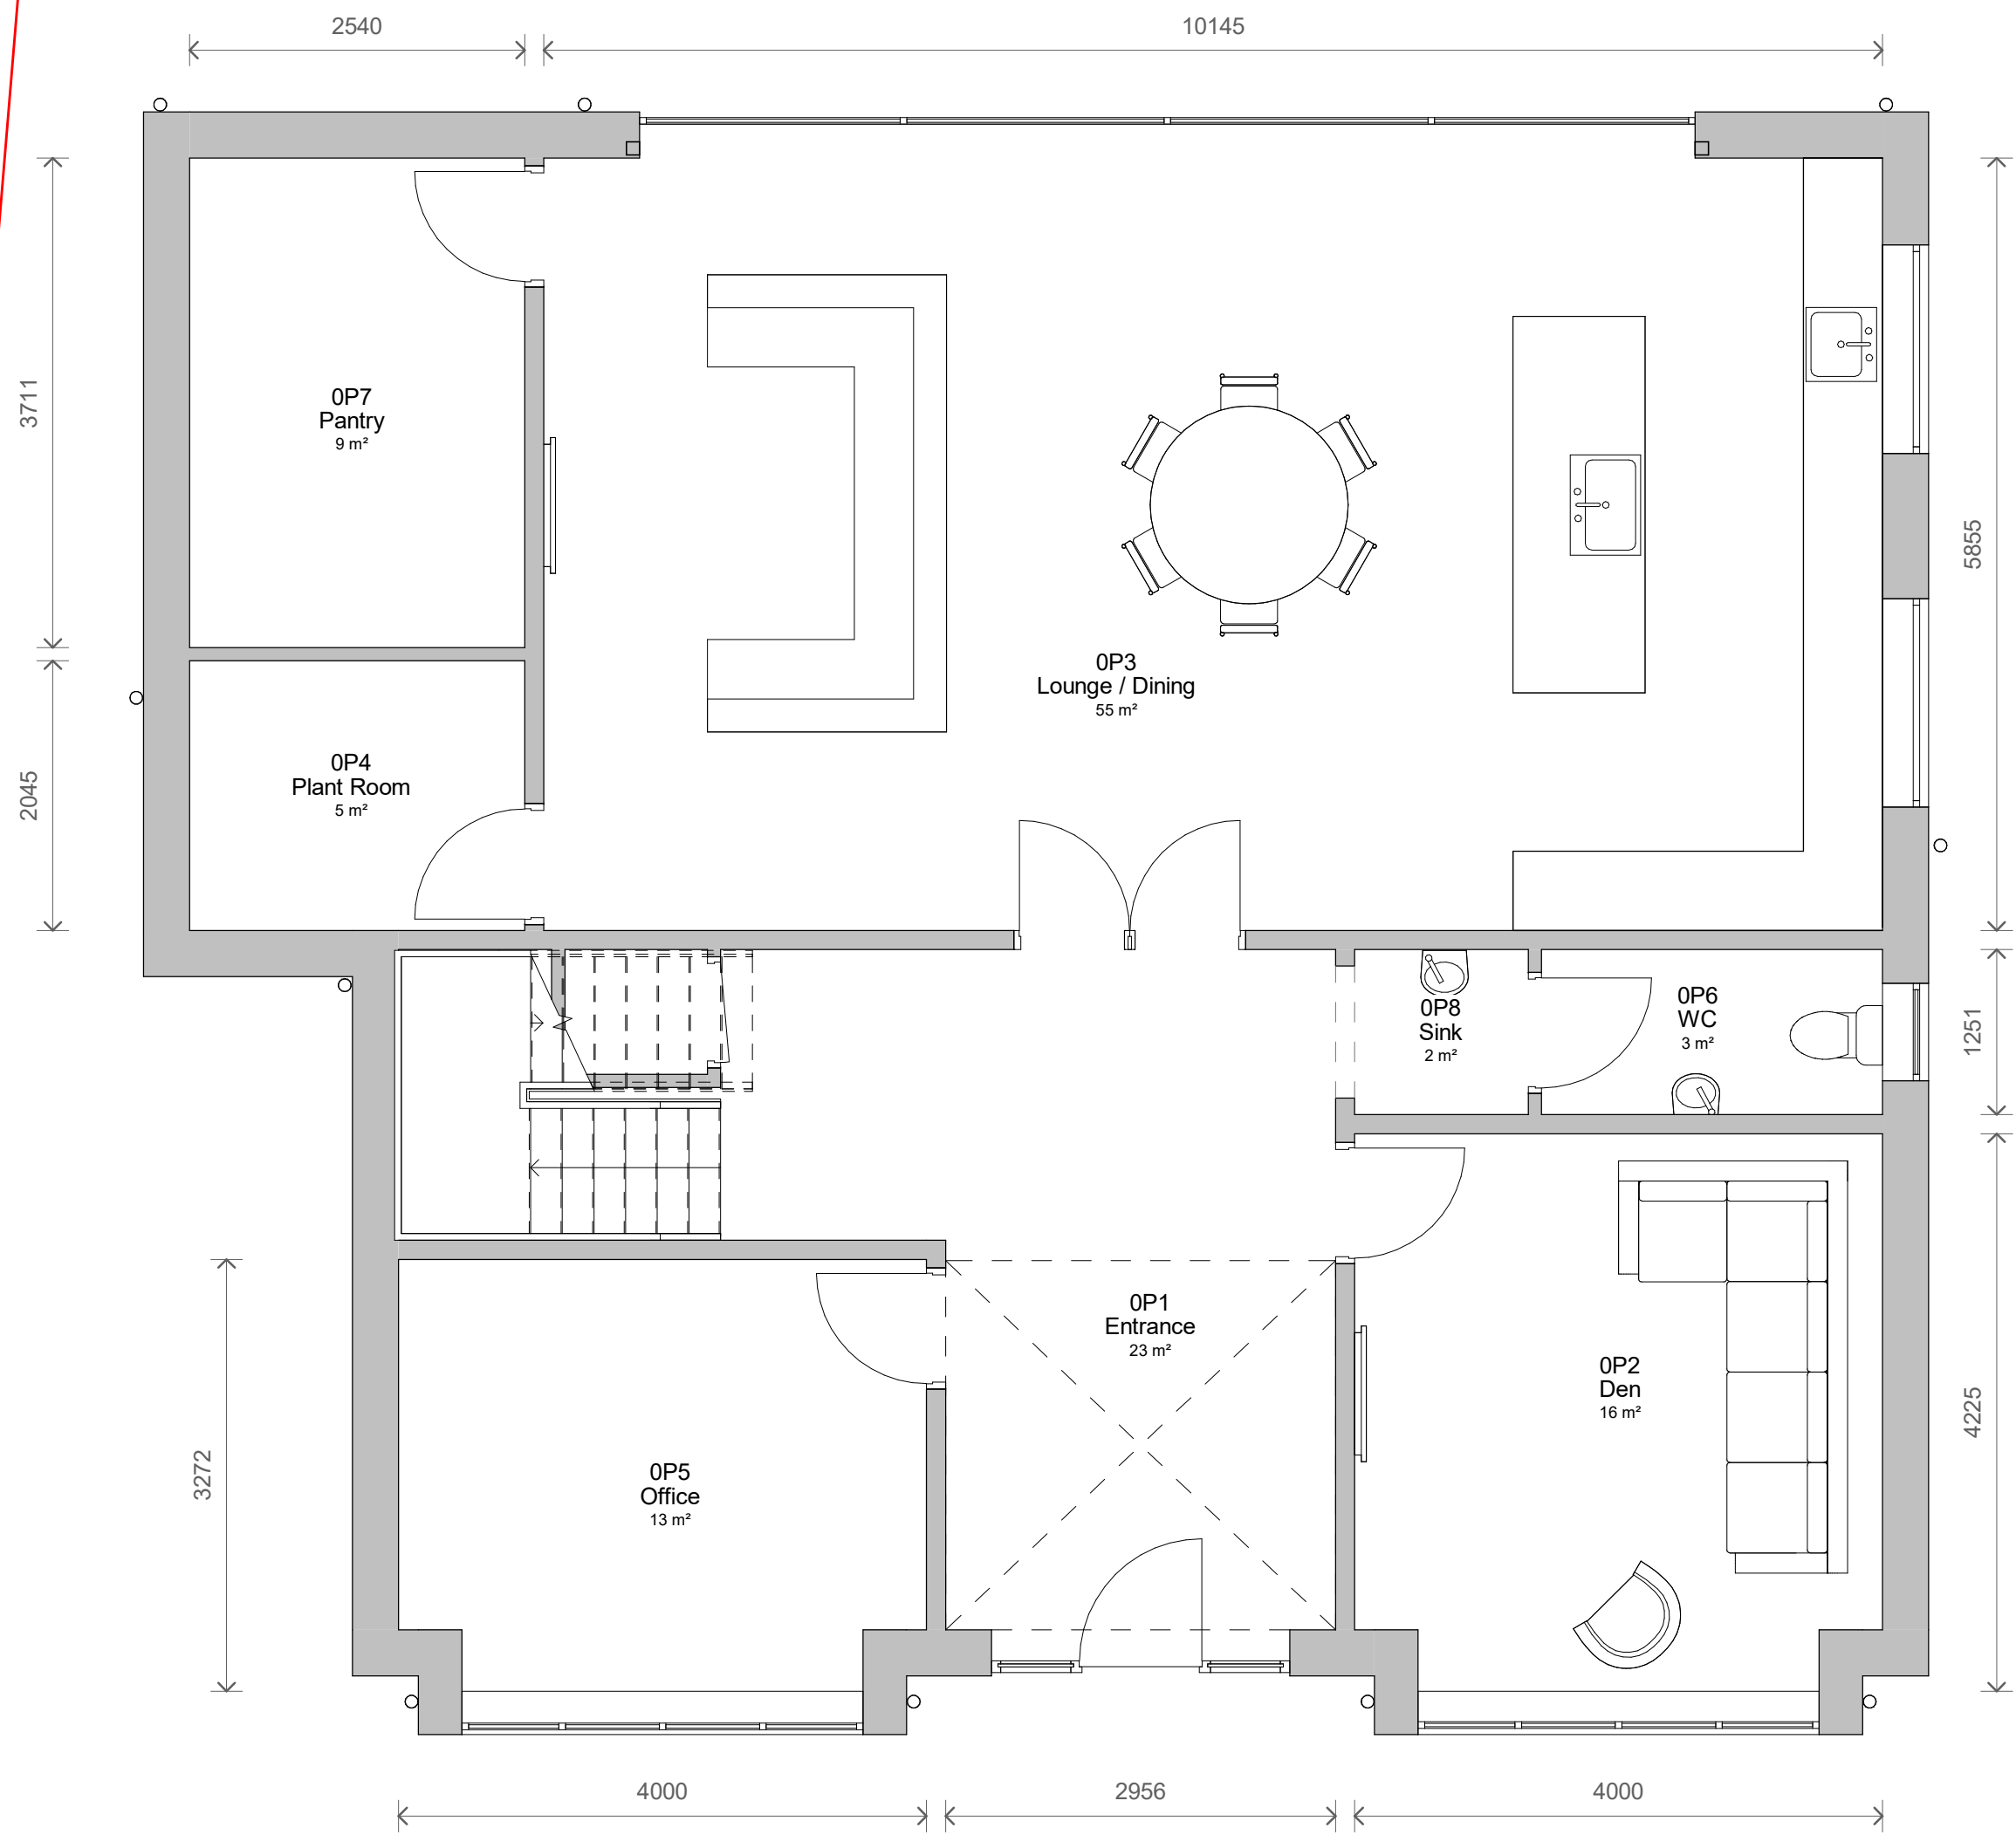

1 Level 0 - Proposed
1 : 50

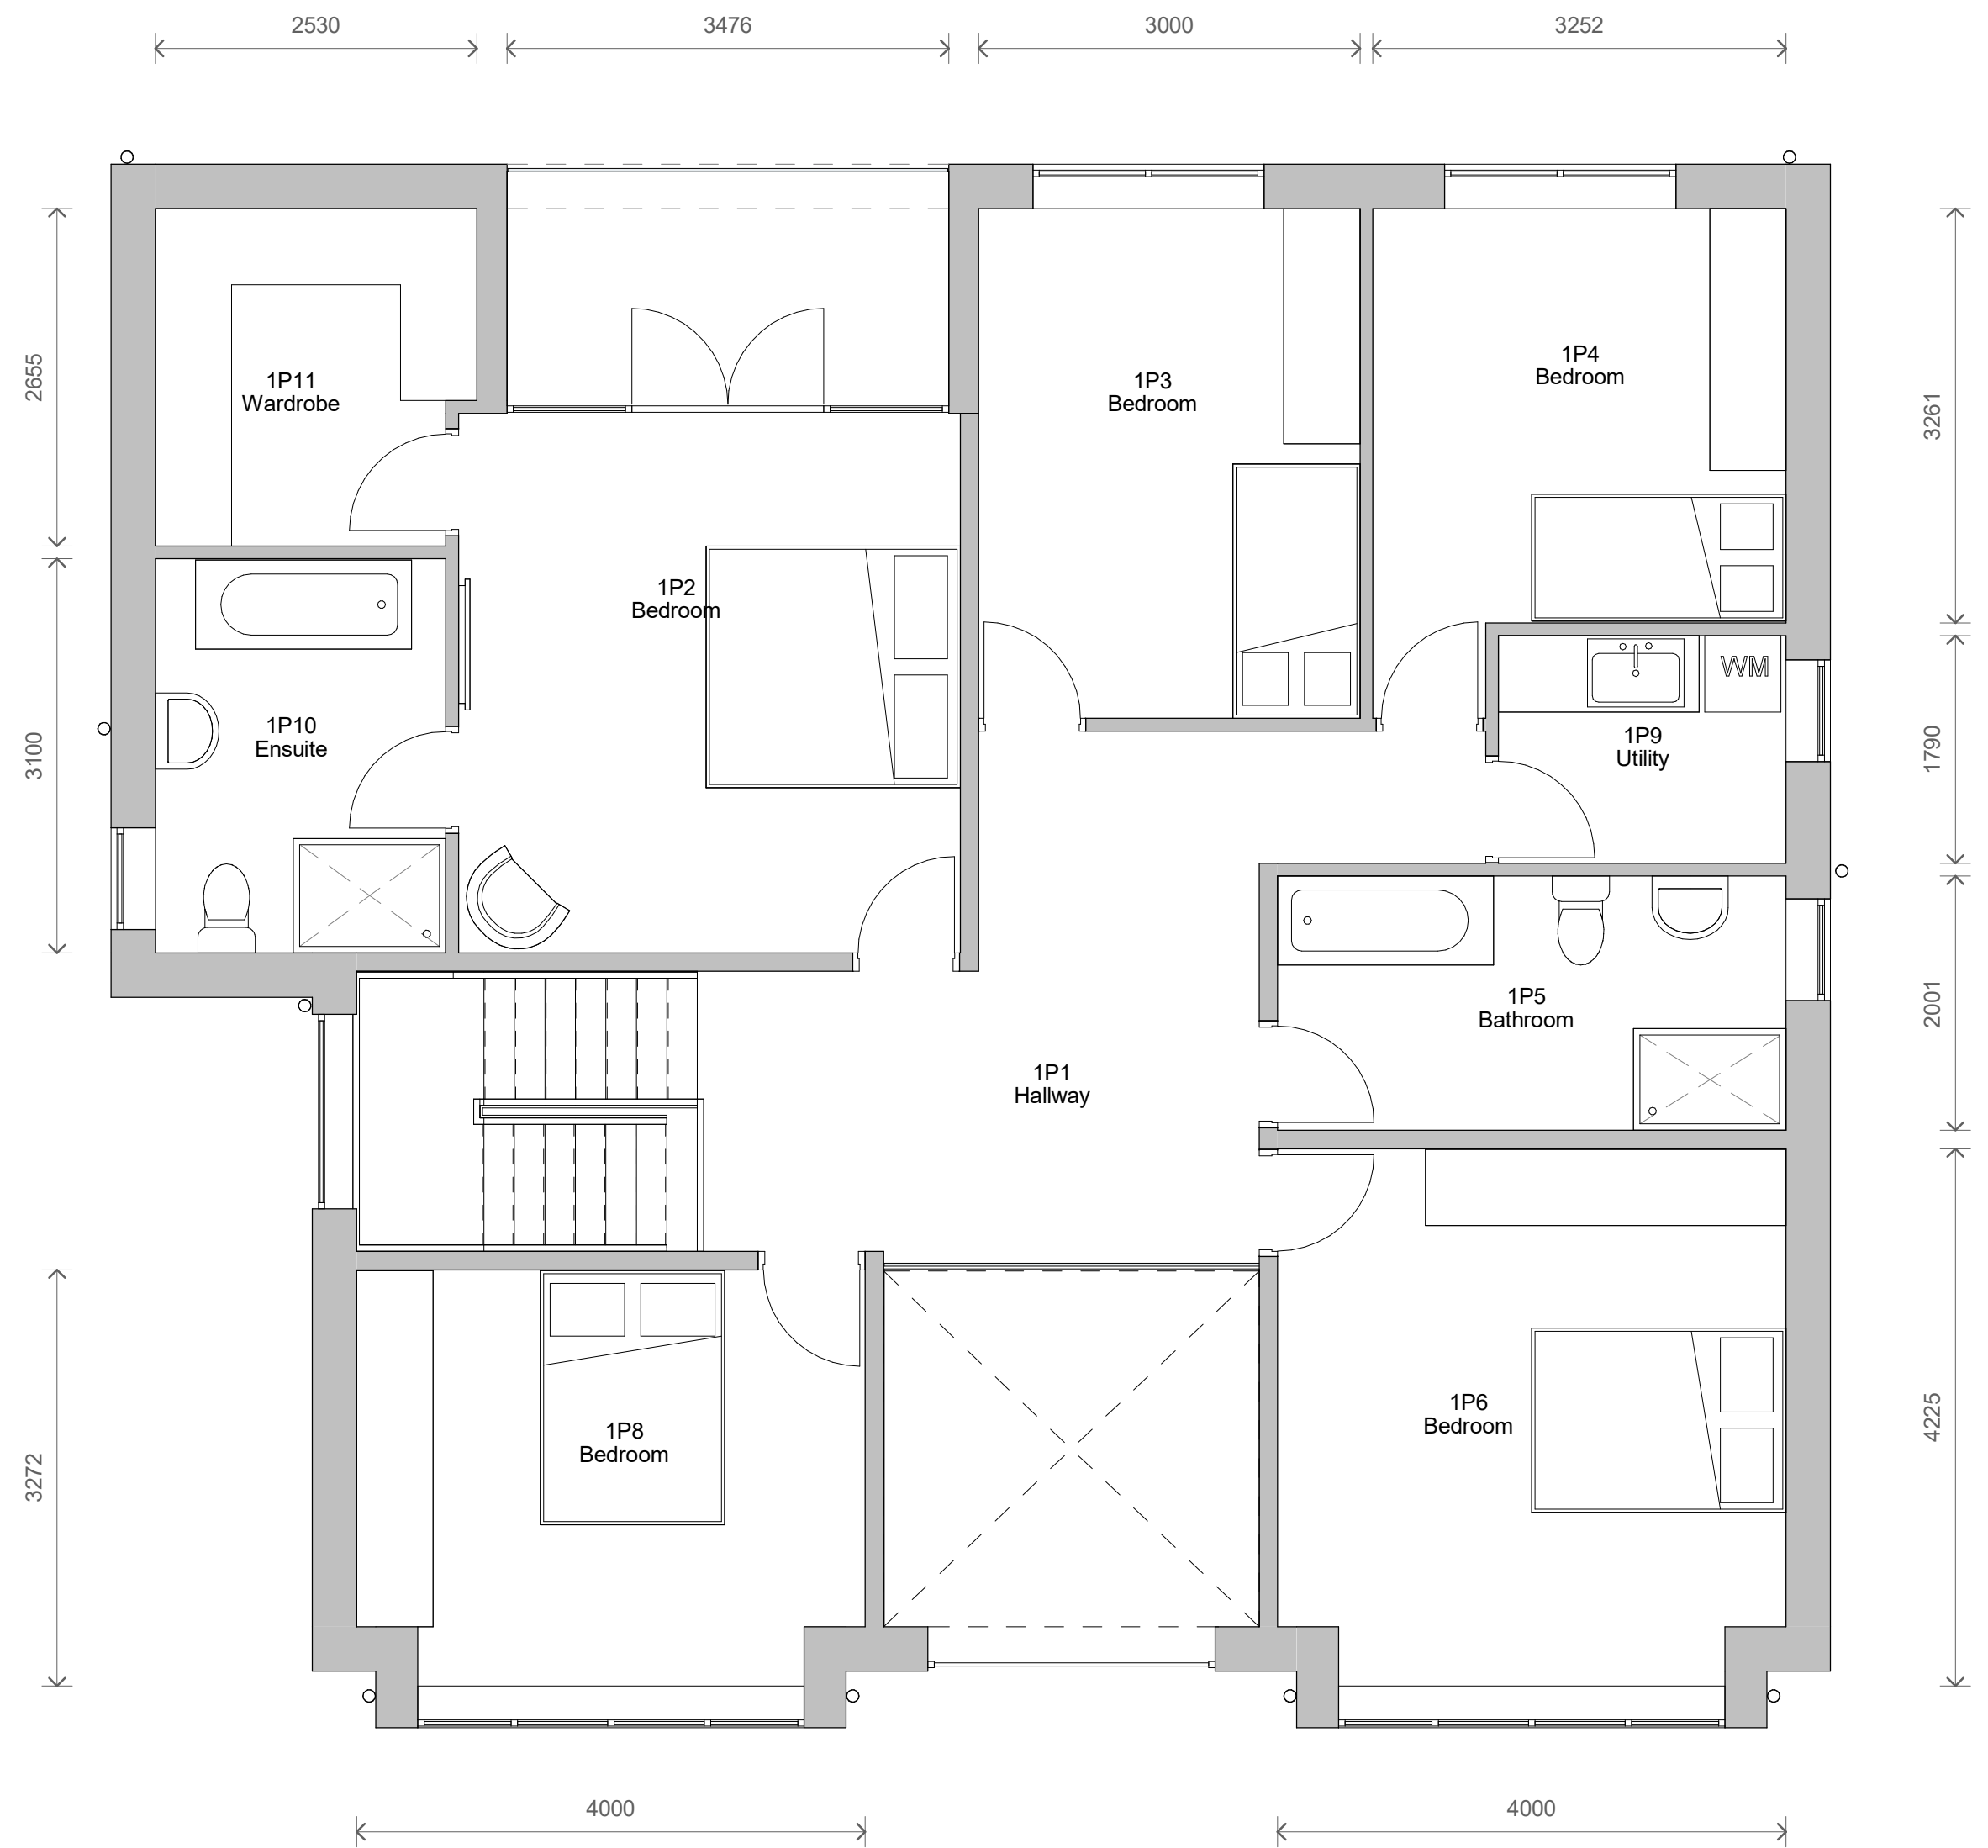

2 Level 1 NEW - Proposed
1 : 50

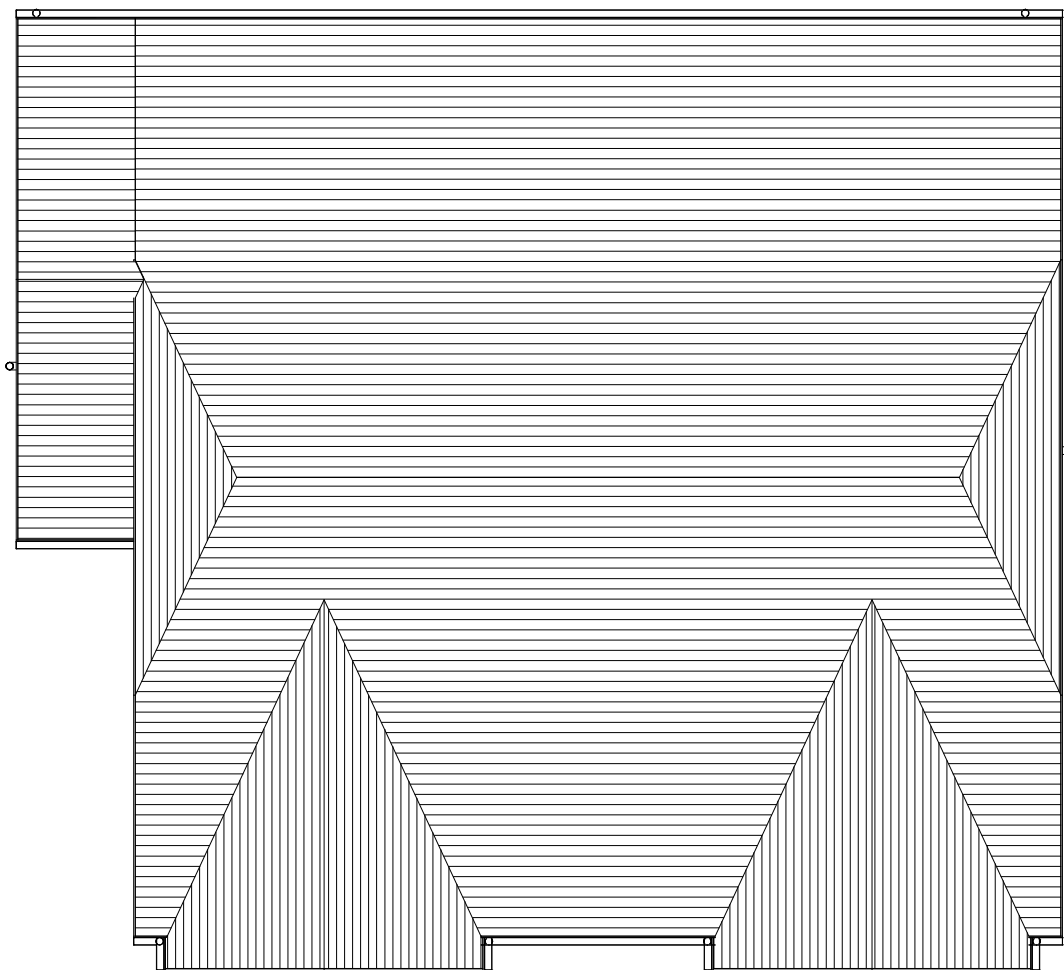

3 Level Roof - Proposed
1 : 100

No.		Description	Date
PROJECT		43 Hilton Lane	
TITLE		Proposed Plans	
CLIENT		Landau	
STATUS		BUILDING REGS	
DRAWN BY	DATE	SCALE (@ A1)	
SG	07/07/2021	As indicated	
PROJECT NUMBER		DRAWING NUMBER	REV
GSS21061.2		004	
GOLD SKETCH			
S T U D I O S			
www.goldsketch.co.uk info@goldsketch.co.uk 0161 792 9595			
NOTES © COPYRIGHT ALL RIGHTS RESERVED. THIS DRAWING MUST NOT BE REPRODUCED WITHOUT WRITTEN CONSENT. DRAWING TO BE USED FOR THE STATUS INDICATED ONLY. ANY DISCREPANCIES TO BE REPORTED TO THE ALL DIMENSIONS ARE SETTING OUT DIMENSIONS UNLESS OTHERWISE STATED. DO NOT SCALE FROM THE DRAWING SHEET OF ANY WORK. ALL WORK AND MATERIALS TO BE IN ACCORDANCE WITH CURRENT UK BUILDING REGULATIONS, RELEVANT CODES OF PRACTICE AND BRITISH STANDARDS. ALL DIMENSIONS ON THIS DRAWING ARE IN MILLIMETRES UNLESS OTHERWISE STATED.			