


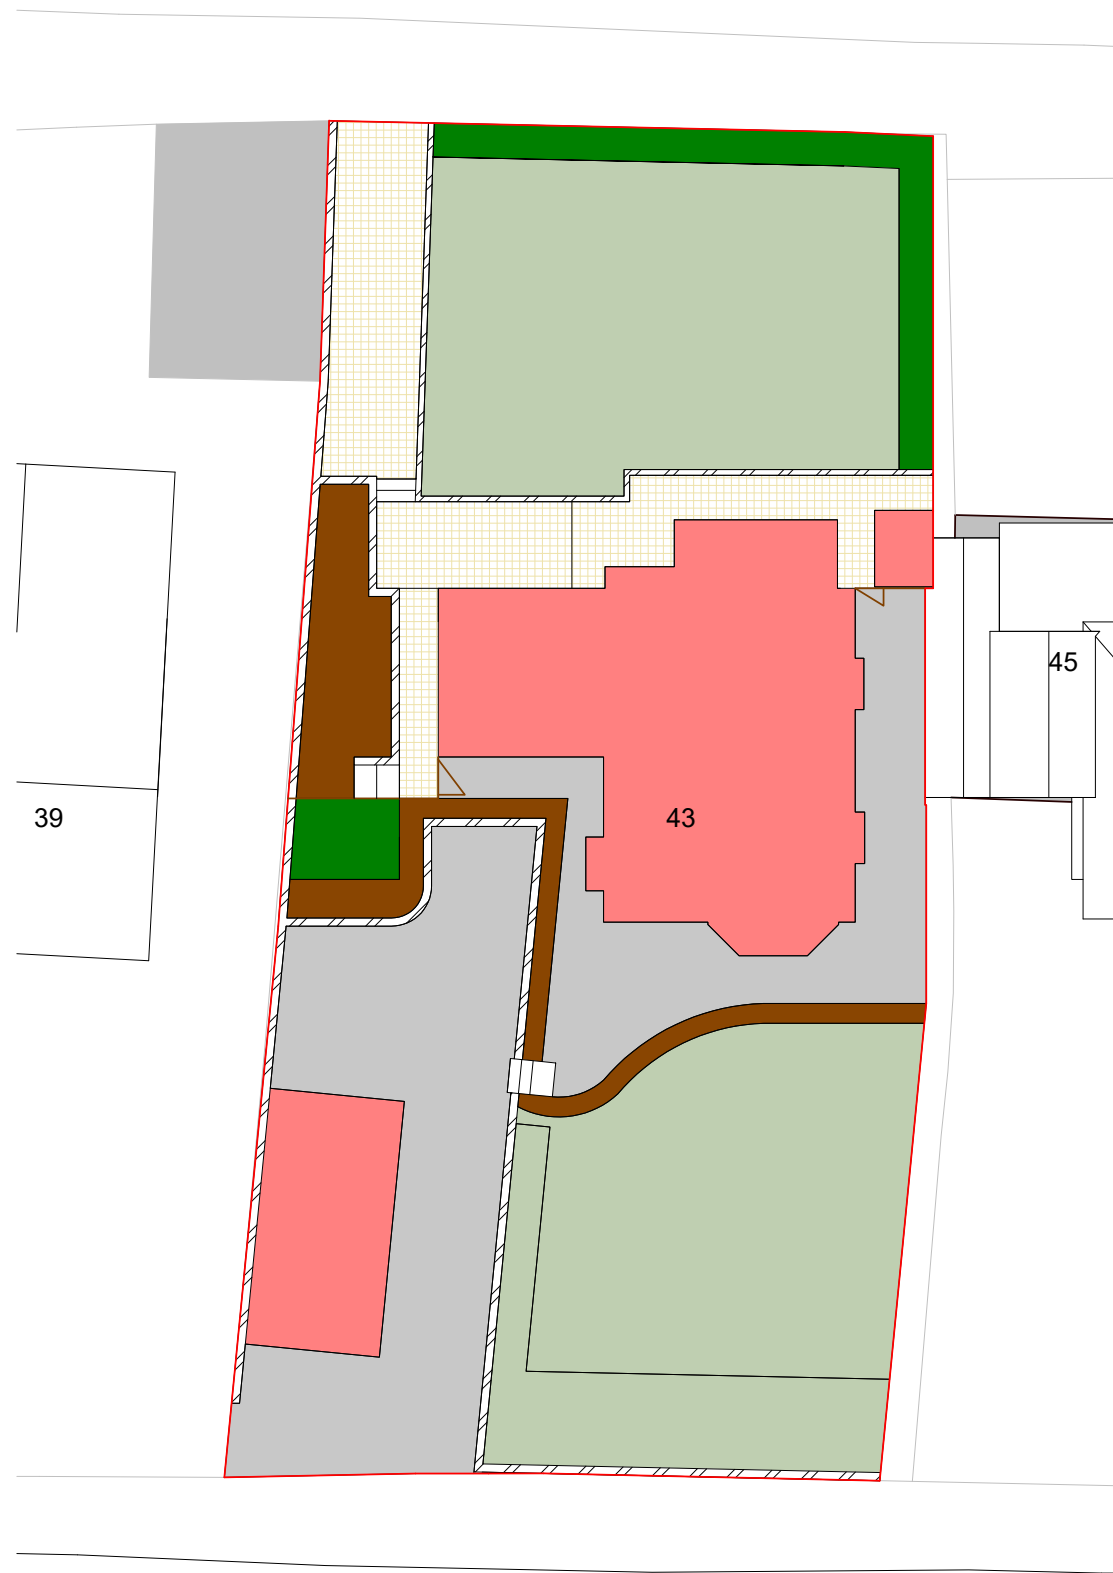

HILTON LANE

1 Site - Existing
1 : 200



HILTON LANE

2 Site - Proposed
1 : 200

PROJECT	43 Hilton Lane	PROJECT NUMBER	GSS21061.2	DRAWING NUMBER	005	REV		GOLD SKETCH S T U D I O S www.goldsketch.co.uk info@goldsketch.co.uk 0161 792 9595	
TITLE	Site - Existing and Proposed	DRAWN BY	TP	CHECKED BY	SG	DATE	07/07/2021		
CLIENT	Landau					SCALE (@ A1)	1 : 200	No.	Description
								Date	
								STATUS	BUILDING REGS

NOTES

© COPYRIGHT : ALL RIGHTS RESERVED.
THIS DRAWING MUST NOT BE REPRODUCED WITHOUT PRIOR WRITTEN CONSENT.
DRAWING TO BE USED FOR THE STATUS INDICATED ONLY.
ALL DIMENSIONS AND SETTING OUT SHALL BE CHECKED AND CONFIRMED ON SITE. ANY DISCREPANCIES TO BE REPORTED TO THE DESIGNER PRIOR TO THE COMMENCEMENT OF ANY WORK. ALL WORK AND MATERIALS TO BE IN ACCORDANCE WITH CURRENT STATUTORY LEGISLATION. RELEVANT CODES OF PRACTICE AND BRITISH STANDARDS. ALL DIMENSIONS ON THIS DRAWING ARE IN MILLIMETRES (UNLESS OTHERWISE STATED).