


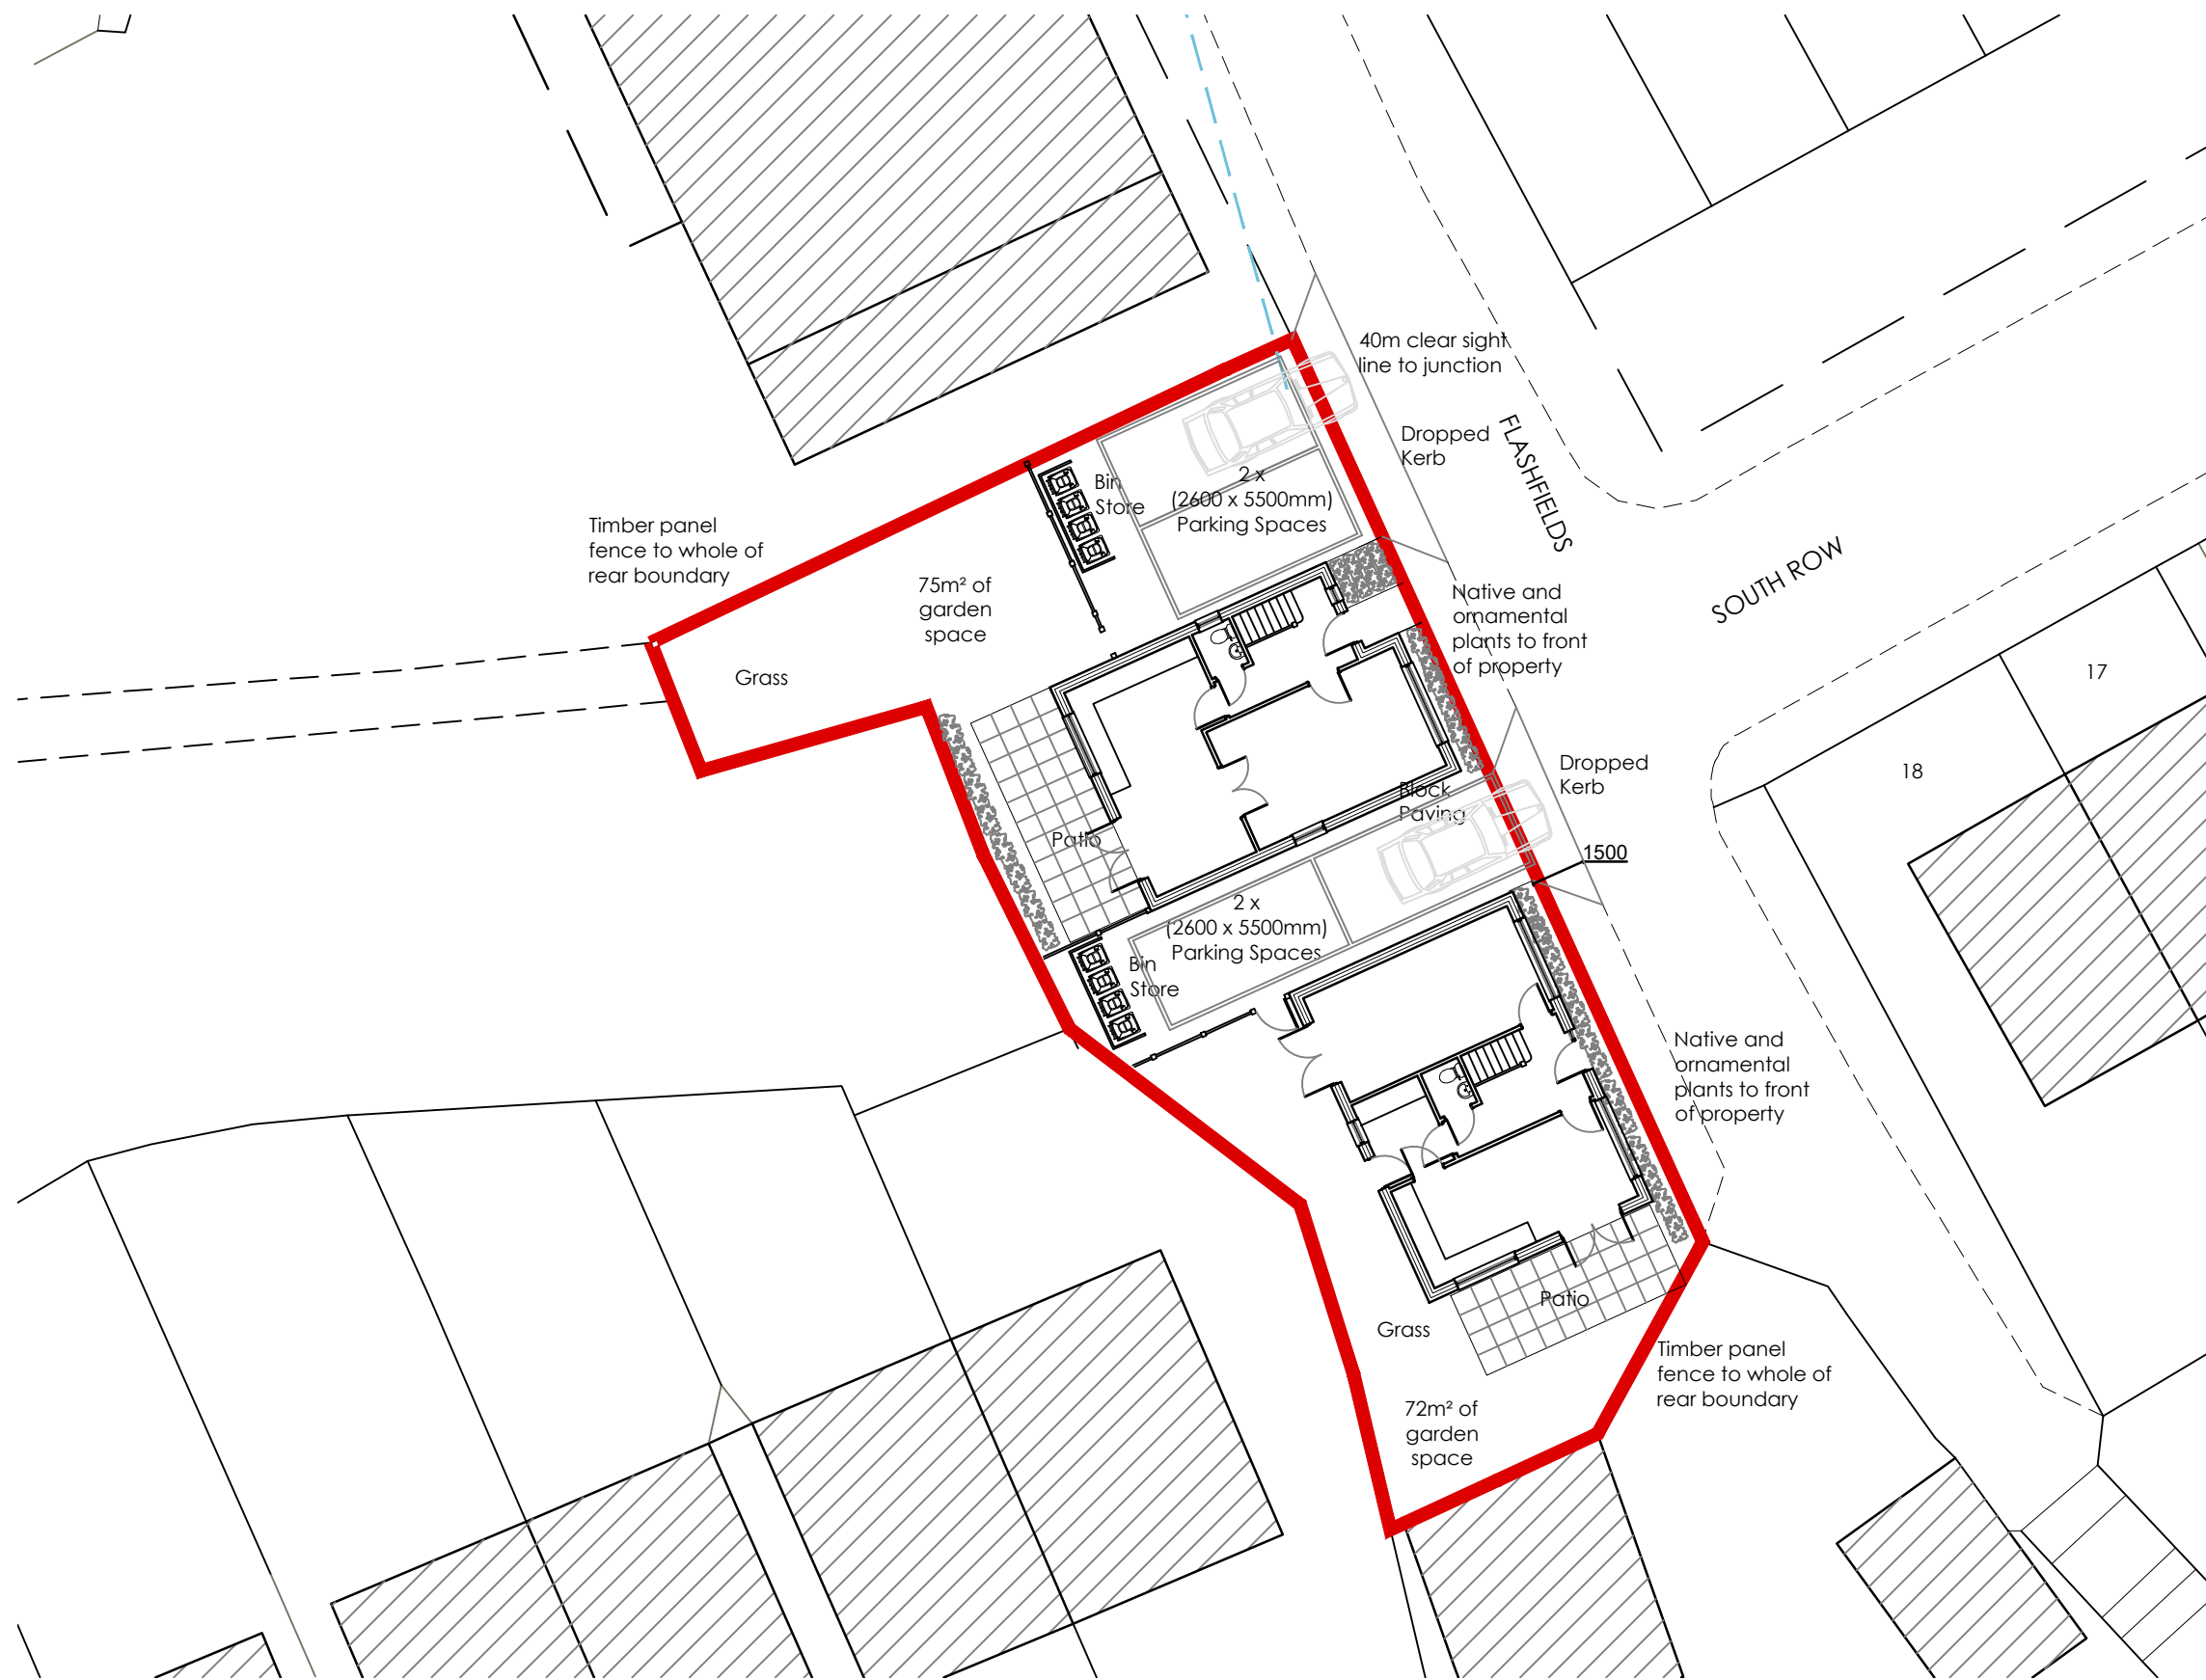

Proposed Block Plan
Scale: 1:200



Site Location Plan

Scale: 1:1250



Key

Site Boundary

REV	Notes	Date	By

CRISP

architecture

Email: studio@crisparchitecture.co.uk

Chartered Institute of
Architectural Technologists
Chartered Practice

Project:		Land on Flashfields, Prestwich Manchester, M25 9XW	
Drawing Title: Proposed Block Plan			

Project No: 2242		File Identifier:2242_72_09	
Drawing No: 72_09		Revision: .	
Drawn By: SMH		Checked By:SMH	
Scale: 1:200 @ A3		Date: 06/12/2022	

Purpose of Issue: F E A S I B I L I T Y

Drawing Status: P L A N N I N G