


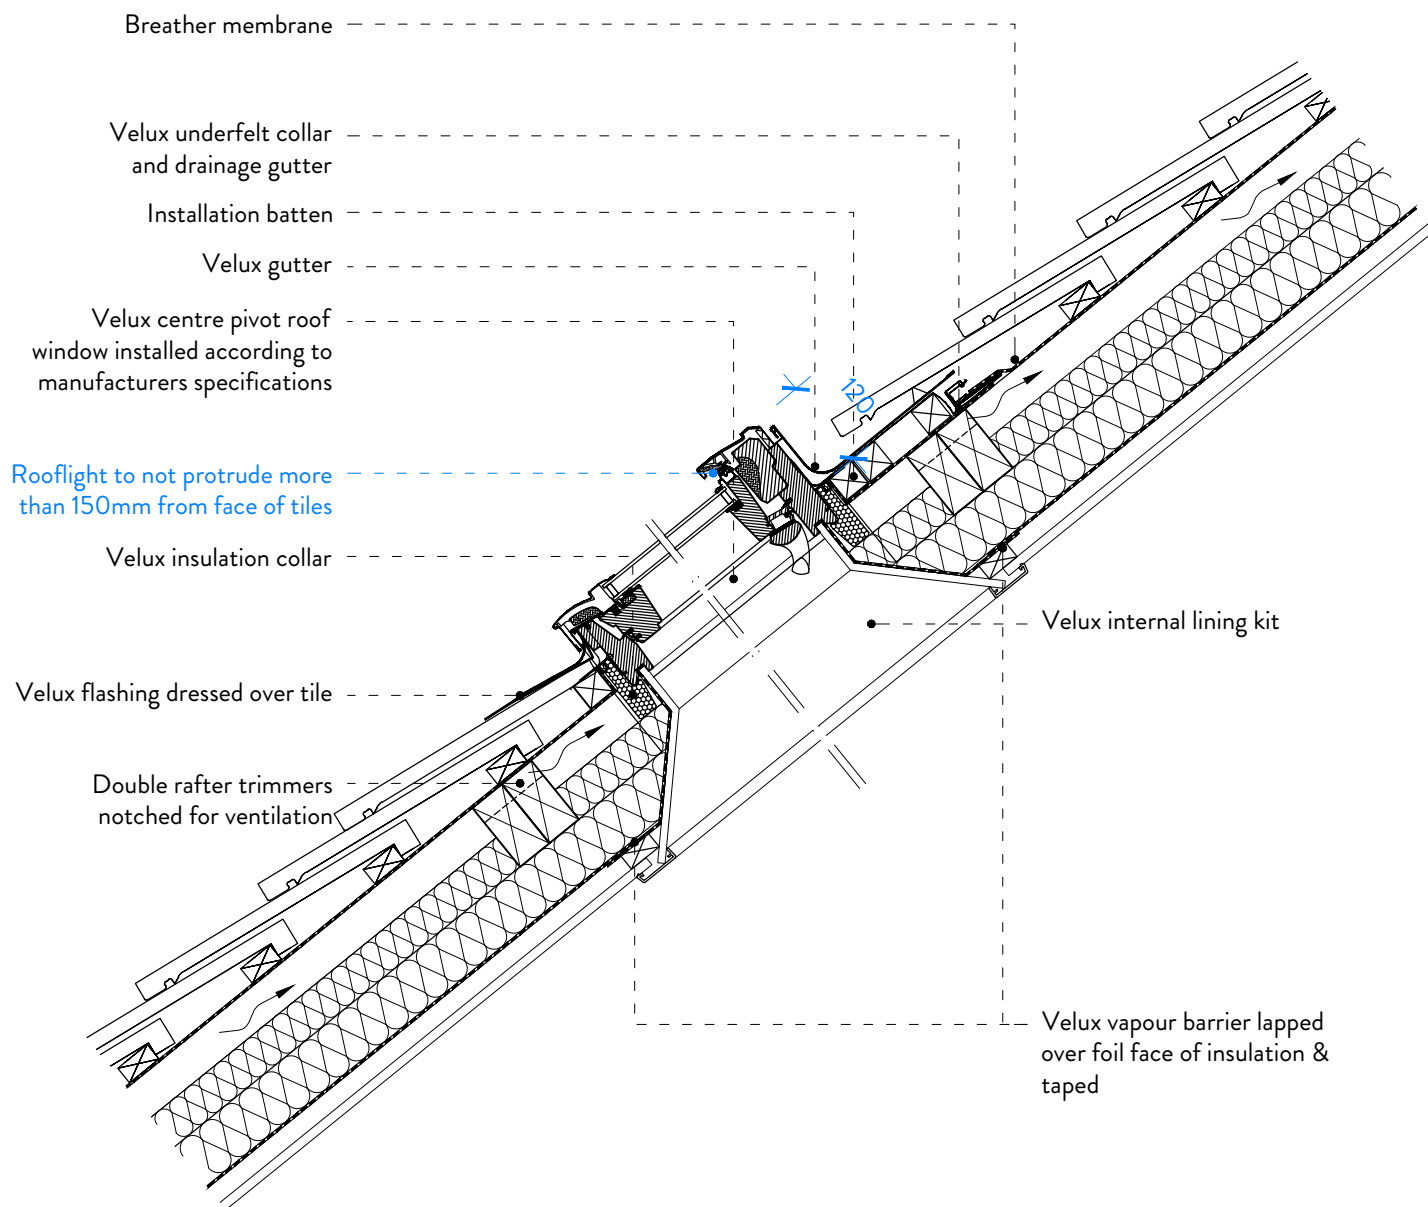

REV - : 28.06.2022 | FIRST ISSUE

PL02 | PROPOSED ROOFLIGHT DETAIL
MR HADFIELD
61 BURY OLD ROAD | WHITEFIELD | M45 6TB
1:10 @ A4