

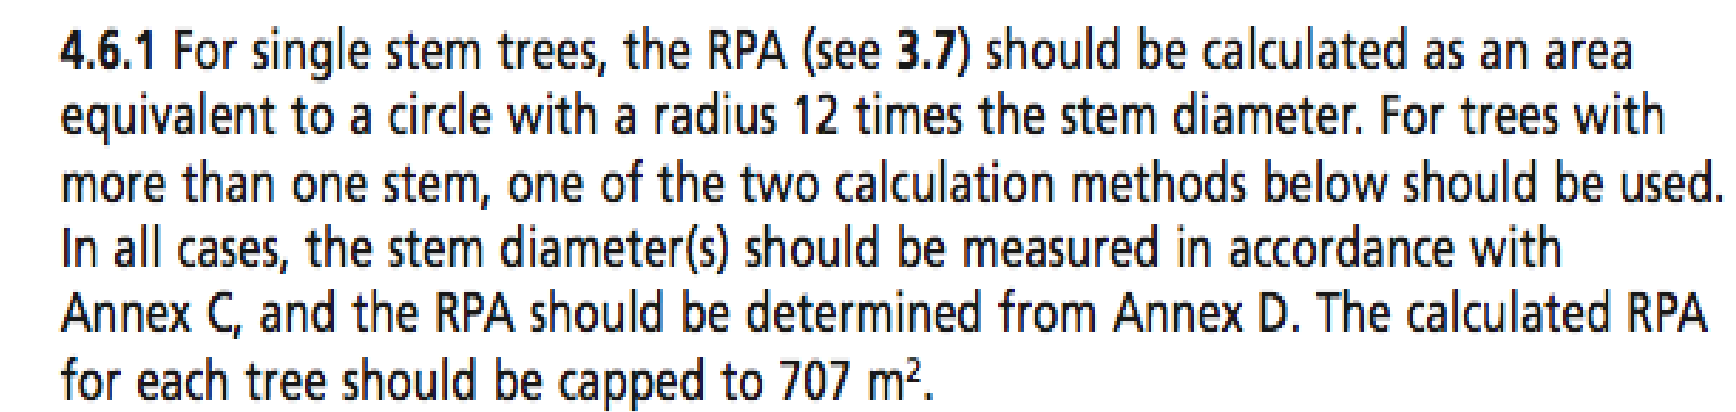
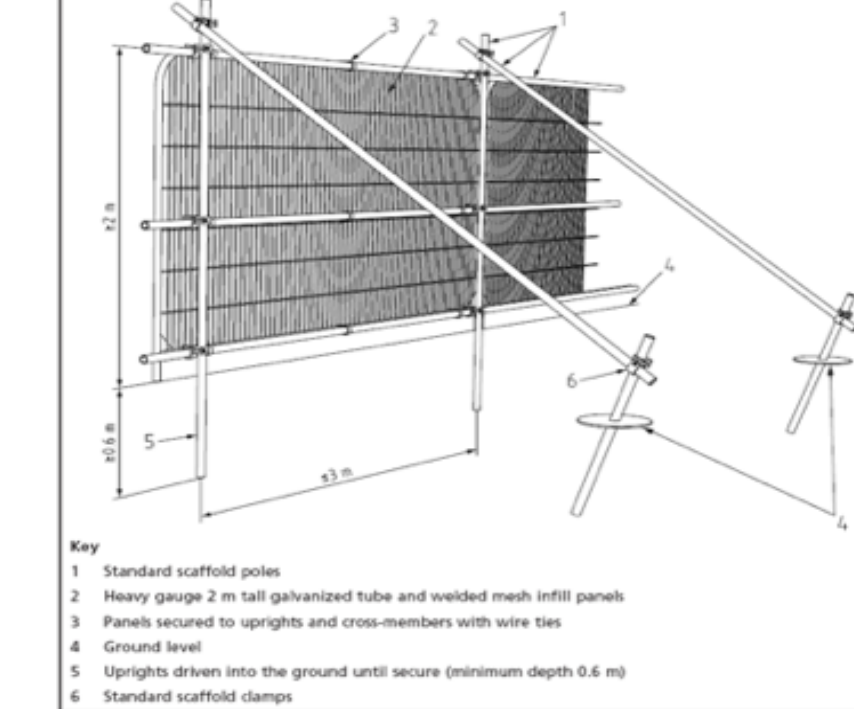


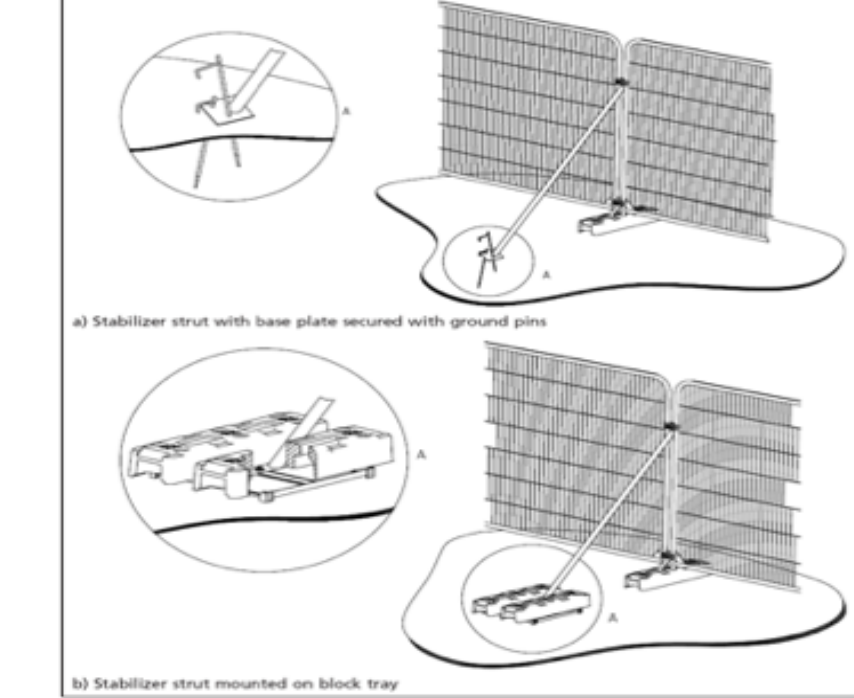

- a) For trees with two to five stems, the combined stem diameter should be calculated as follows:

$$\sqrt{(\text{stem diameter } 1)^2 + (\text{stem diameter } 2)^2 \dots + (\text{stem diameter } 5)^2}$$

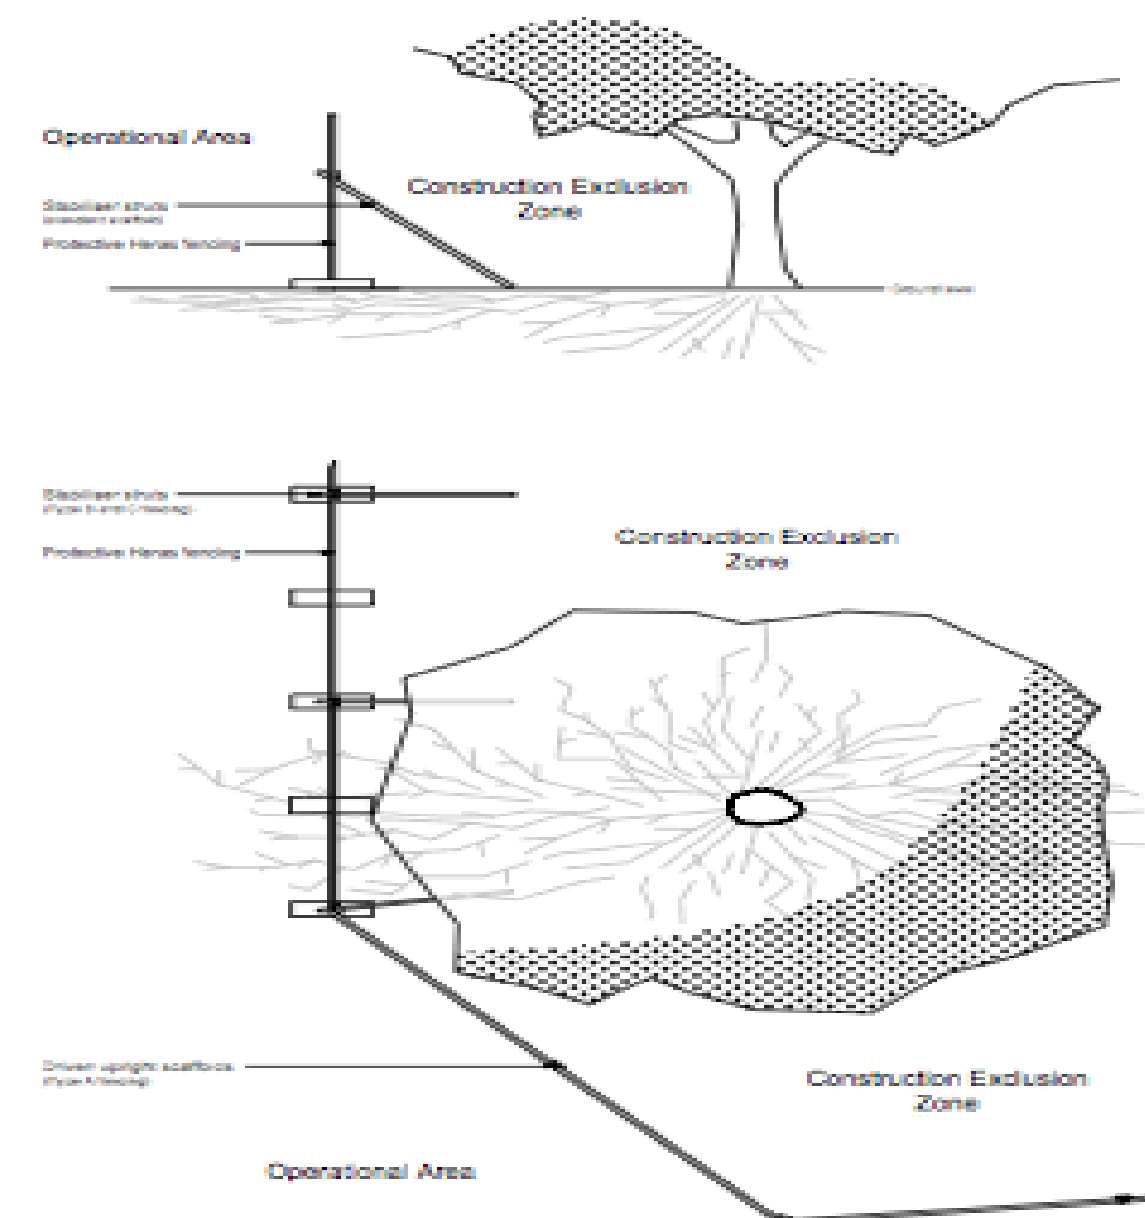

| No. | Date | Appr                                                                                | Revision Notes              |
|-----|------|-------------------------------------------------------------------------------------|-----------------------------|
|     |      |  | Category U Retained         |
|     |      |  | Category U Removed          |
|     |      |  | Category A Retained         |
|     |      |  | Category A Removed          |
|     |      |  | Category B Retained         |
|     |      |  | Category B Removed          |
|     |      |  | Category C Retained         |
|     |      |  | Category C Removed          |
|     |      |  | Cellular Confinement System |
|     |      |  | Ground Protection           |
|     |      |  | Barrier Protection          |
|     |      |  | Root Protection Area        |

[illegible]

| No. | Date | Issue Notes |
|-----|------|-------------|
|     |      |             |

Design Firm

**Arbconsultants Ltd**  
**Myerscough College**  
**Bilsborrow**  
**PR3 0RY**

|            |  |
|------------|--|
| Consultant |  |
|------------|--|

|               |                 |
|---------------|-----------------|
| Project Title | AIA BS5837 2012 |
|---------------|-----------------|

|             |
|-------------|
| Sheet Title |
|-------------|

Appendix 5 Tree Protection Plan

|                 |            |            |                                                                                                |
|-----------------|------------|------------|------------------------------------------------------------------------------------------------|
| Project Manager | DM         | Project ID | Ringley Road West                                                                              |
| Drawn By        | CR         | Scale      | 1:200 @ A1                                                                                     |
| Reviewed By     | JG         | Sheet No.  | <div style="text-align: center;"> <h1>Sht-3</h1> <div>_____ of _____</div> <div>4</div> </div> |
| Date            | Date       |            |                                                                                                |
| CAD File Name   | Whitefield |            |                                                                                                |