


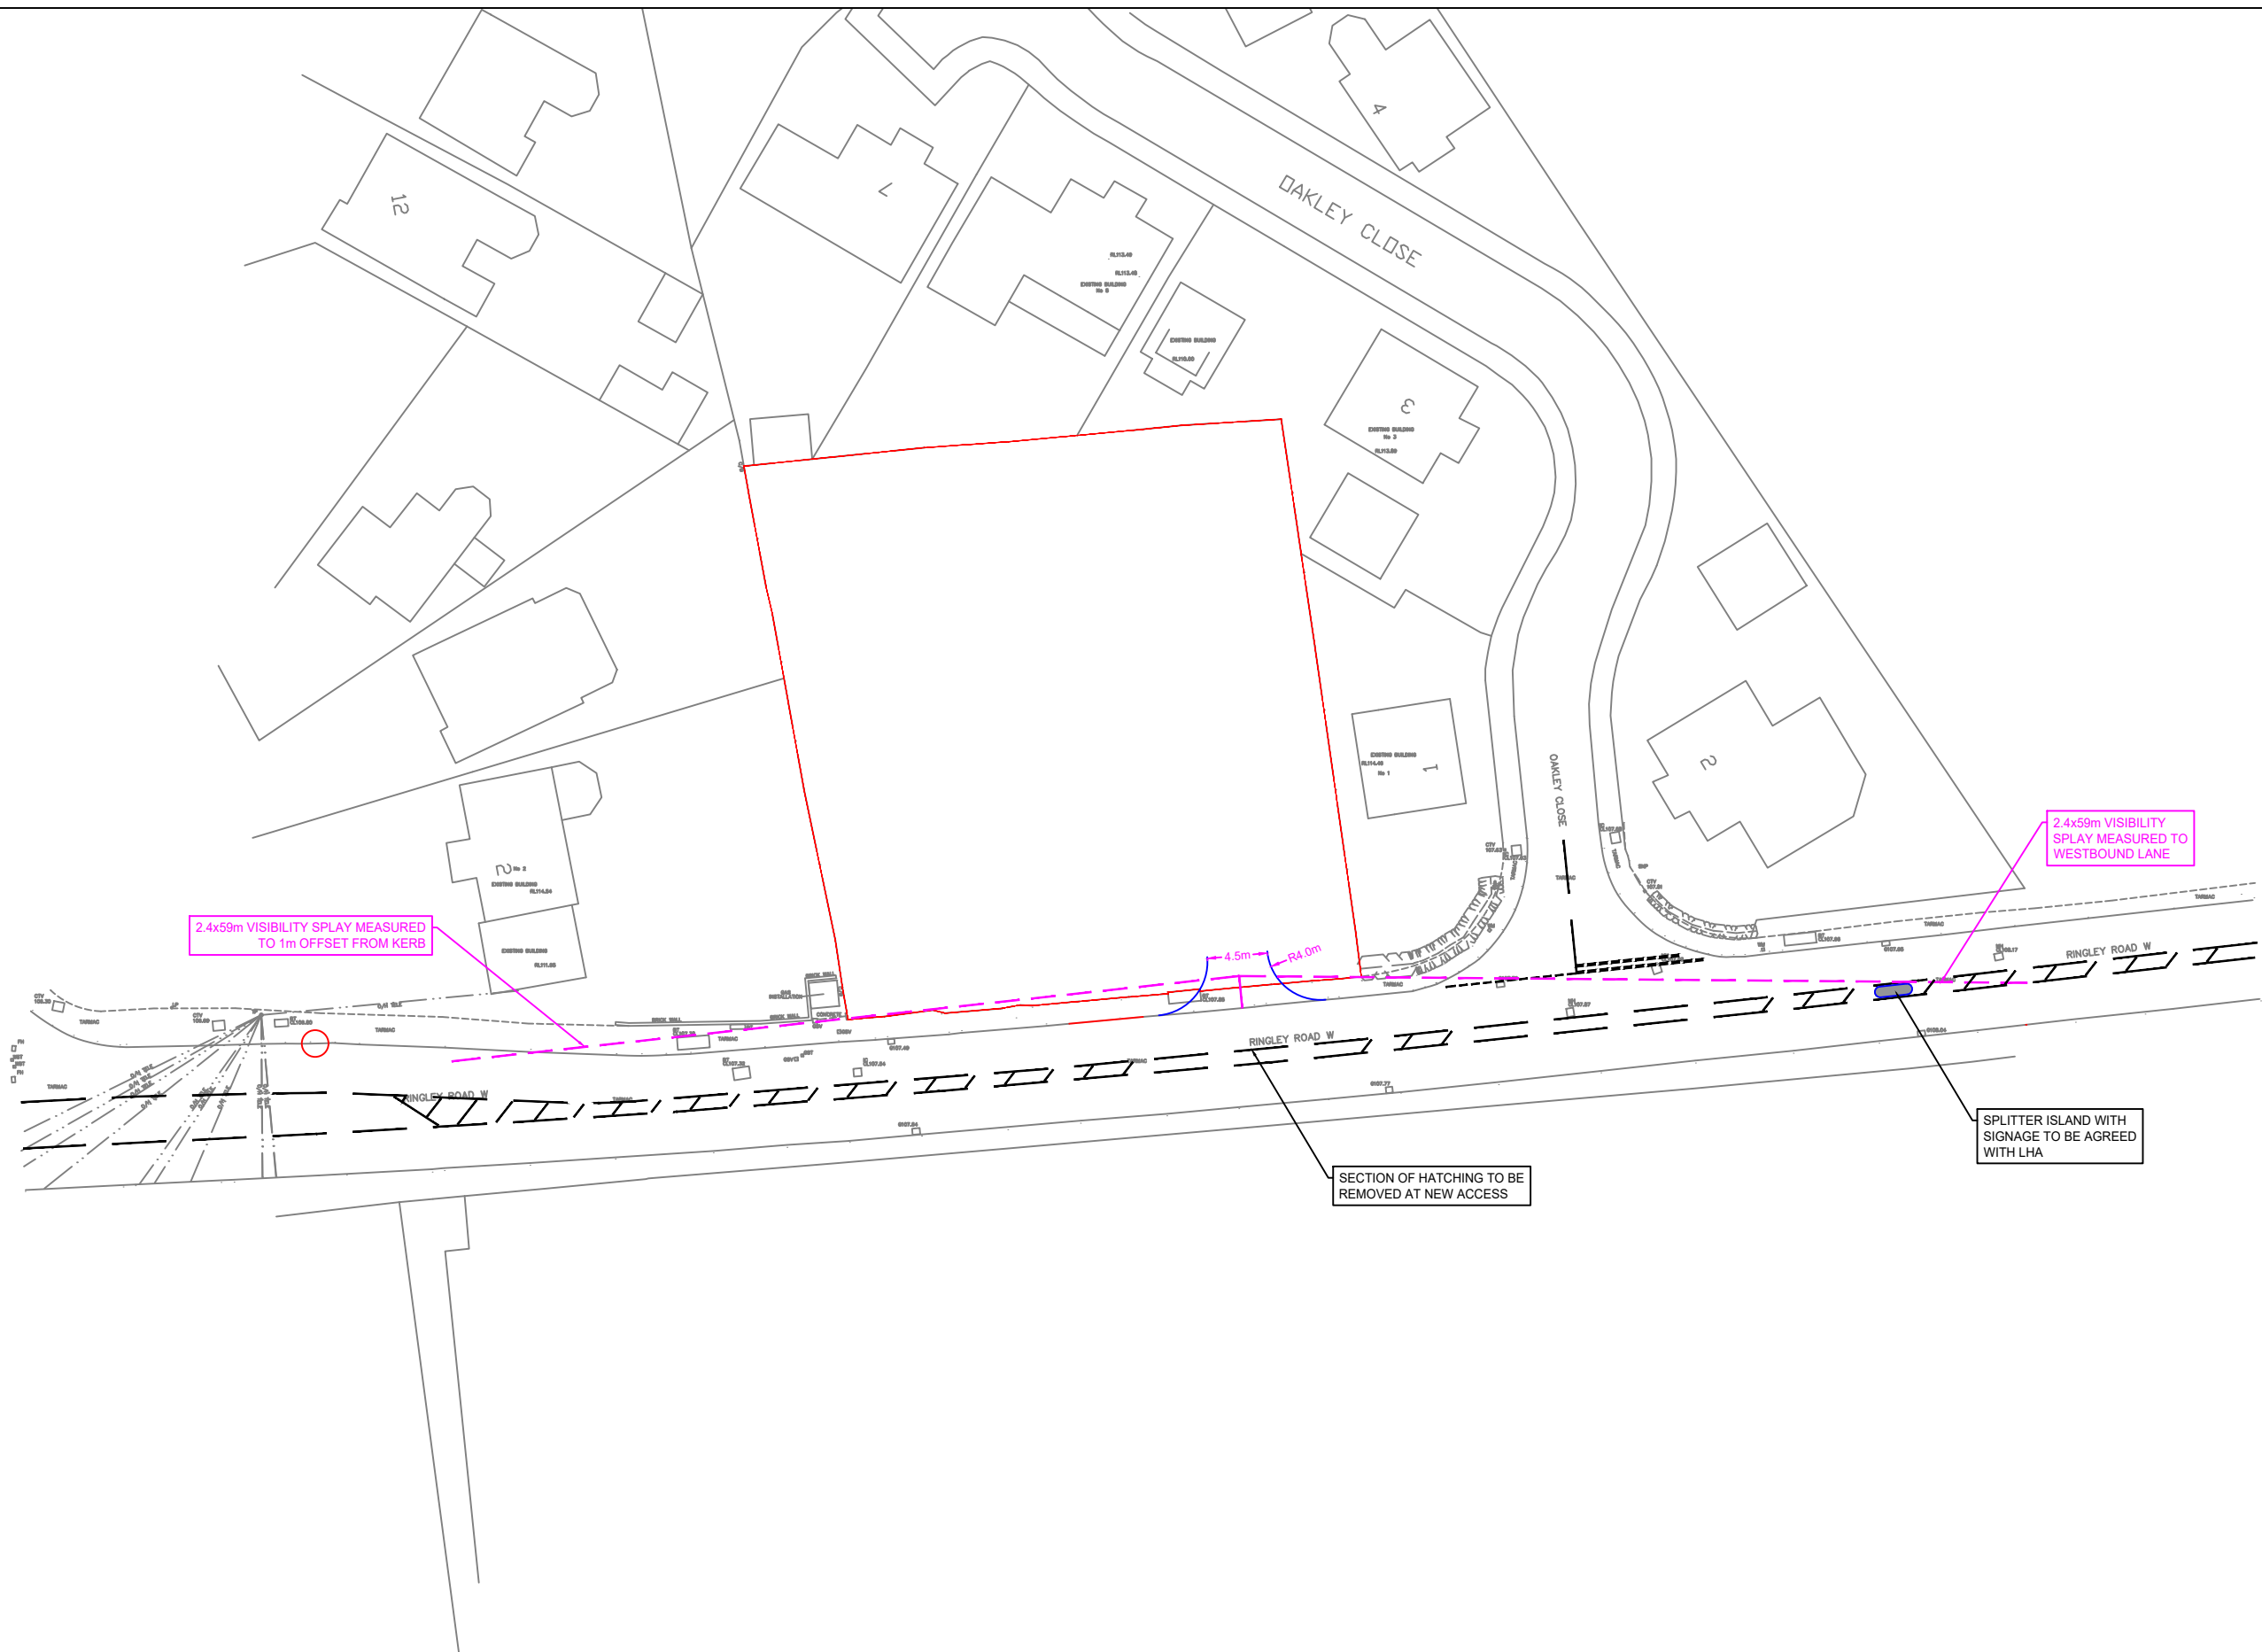

KEY PLAN	VEHICLE MODELS USED IN SWEEP PATH ANALYSIS	NOTES		 Fastnet Transport Planning 54 St James Street Liverpool L1 0AB 07529 204 168 www.fastnetltd.co.uk Registered in England and Wales: 13286661	DRAWING TITLE PROPOSED ACCESS		REVISIONS		
					CLIENT TS RINGLEY LTD				
					PROJECT 70 RINGLEY ROAD WEST				
					DRAWING NO. 240502-001		SCALE @ A3 1:500		REV A