

DIRECTIONS TO SITE:

FROM THE M60 JUNCTION 17, HEAD NORTH ON BURY NEW ROAD/A56, AFTER 230m, TURN RIGHT ONTO CLYDE AVENUE AFTER 100m, TURN LEFT ONTO HARDMAN'S ROAD, AFTER 130m, TURN LEFT ONTO THATCH LEACH LANE, AFTER 850m, AT THE ROUNDABOUT, TAKE THE 1st EXIT ONTO OAK LANE, AFTER 110m, TURN LEFT ONTO HAZEL ROAD, AFTER 350m, AT THE ROUNDABOUT, TAKE THE 1st EXIT ONTO ALBERT ROAD, SITE IS LOCATED ON GRASS VERGE ON THE LEFT, AFTER 350m.

NOTES:

REV	MODIFICATION	BY	CH	DATE
A	Issued for Approval	CS	EH	11.10.23

CLARKE
telecom
Unit E, Madison Place, Northampton Road,
Northampton, NN1 6JG
Tel: 01603 785 4300
Fax: 01603 785 4301
Web: www.clarke-telecom.com

O₂
CORNERSTONE - BEACON 3

Cell Name	Opt.
ALBERT ROAD SW	A
Cell ID No	
CORNERSTONE	VE


307487_00	023504	N/A
-----------	--------	-----

Site Address / Contact Details
JCT BETWEEN ALBERT ROAD & WATERDALE DRIVE
BESSES O' TH' BARN
WHITEFIELD
GREATER MANCHESTER
M45 8NN

Drawing Title:	SITE LOCATION MAPS	Dwg Rev:
Purpose of Issue:	PLANNING	

Drawing Number:	100	Original Sheet Size: A3	Pack Issue:
Surveyed By:	SMC		

Drawn:	Date:	Checked:	Date:	C
CS	11.10.23	EH	11.10.23	

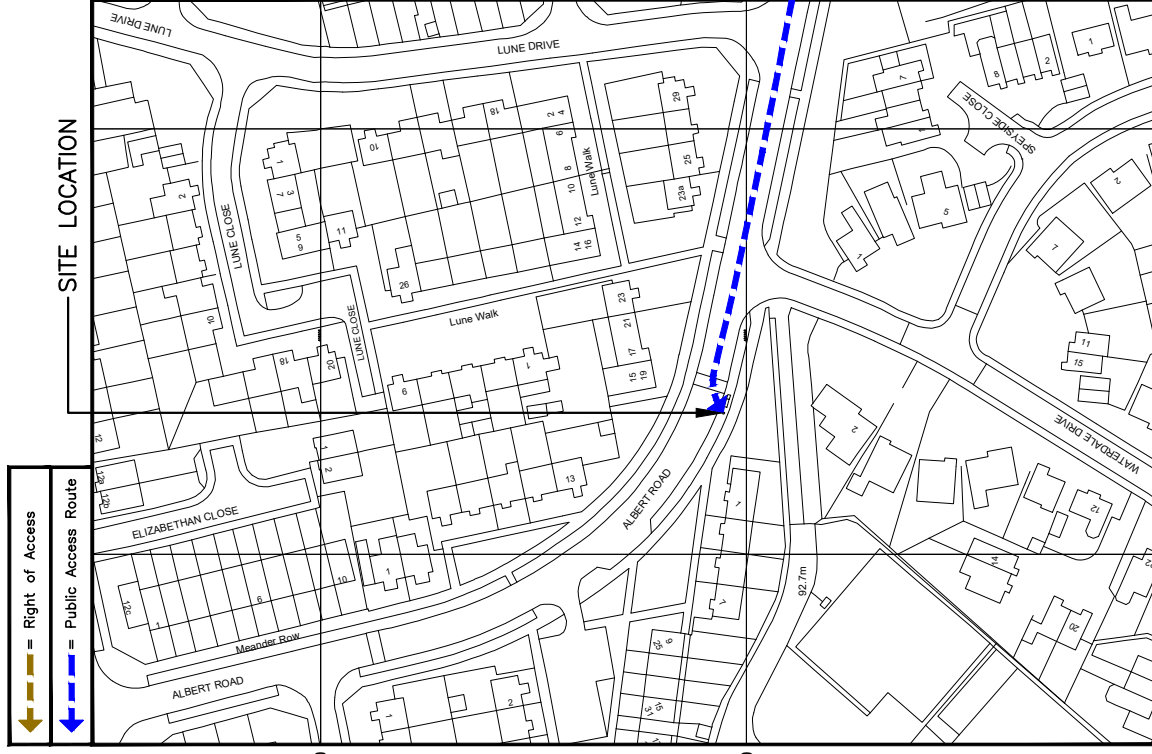


DETAILED SITE LOCATION


(Scale 1:1250)

Based upon Ordnance Survey map extract
with the permission of the Controller of
Her Majesty's Stationery Office.

Crown copyright.
Licence No. 100022432

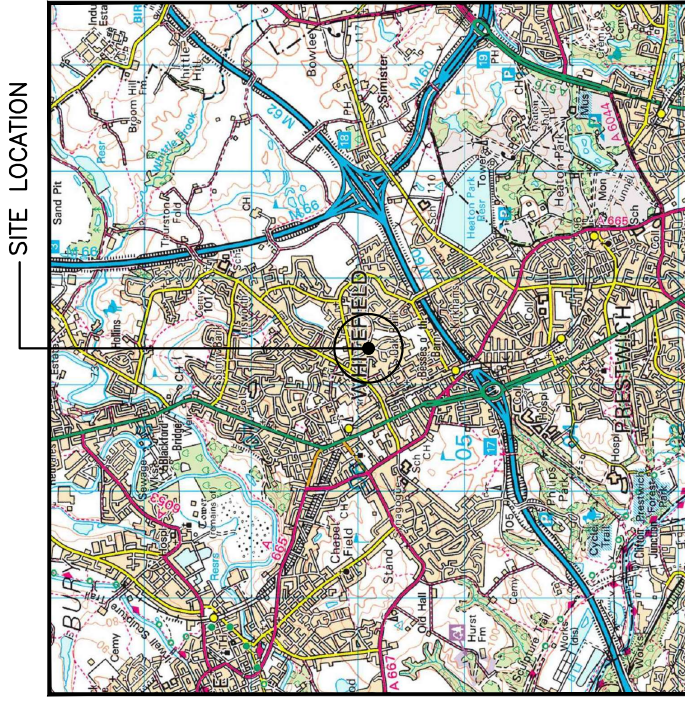


- SITE LOCATION

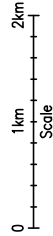


SITE LOCATION

(Scale 1:50000)

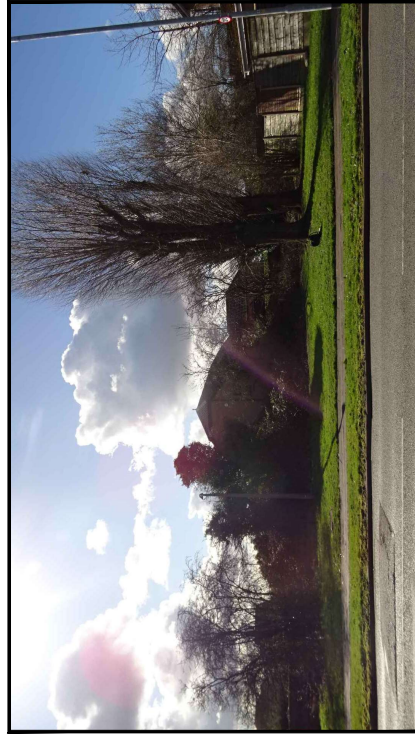

SITE PHOTOGRAPH

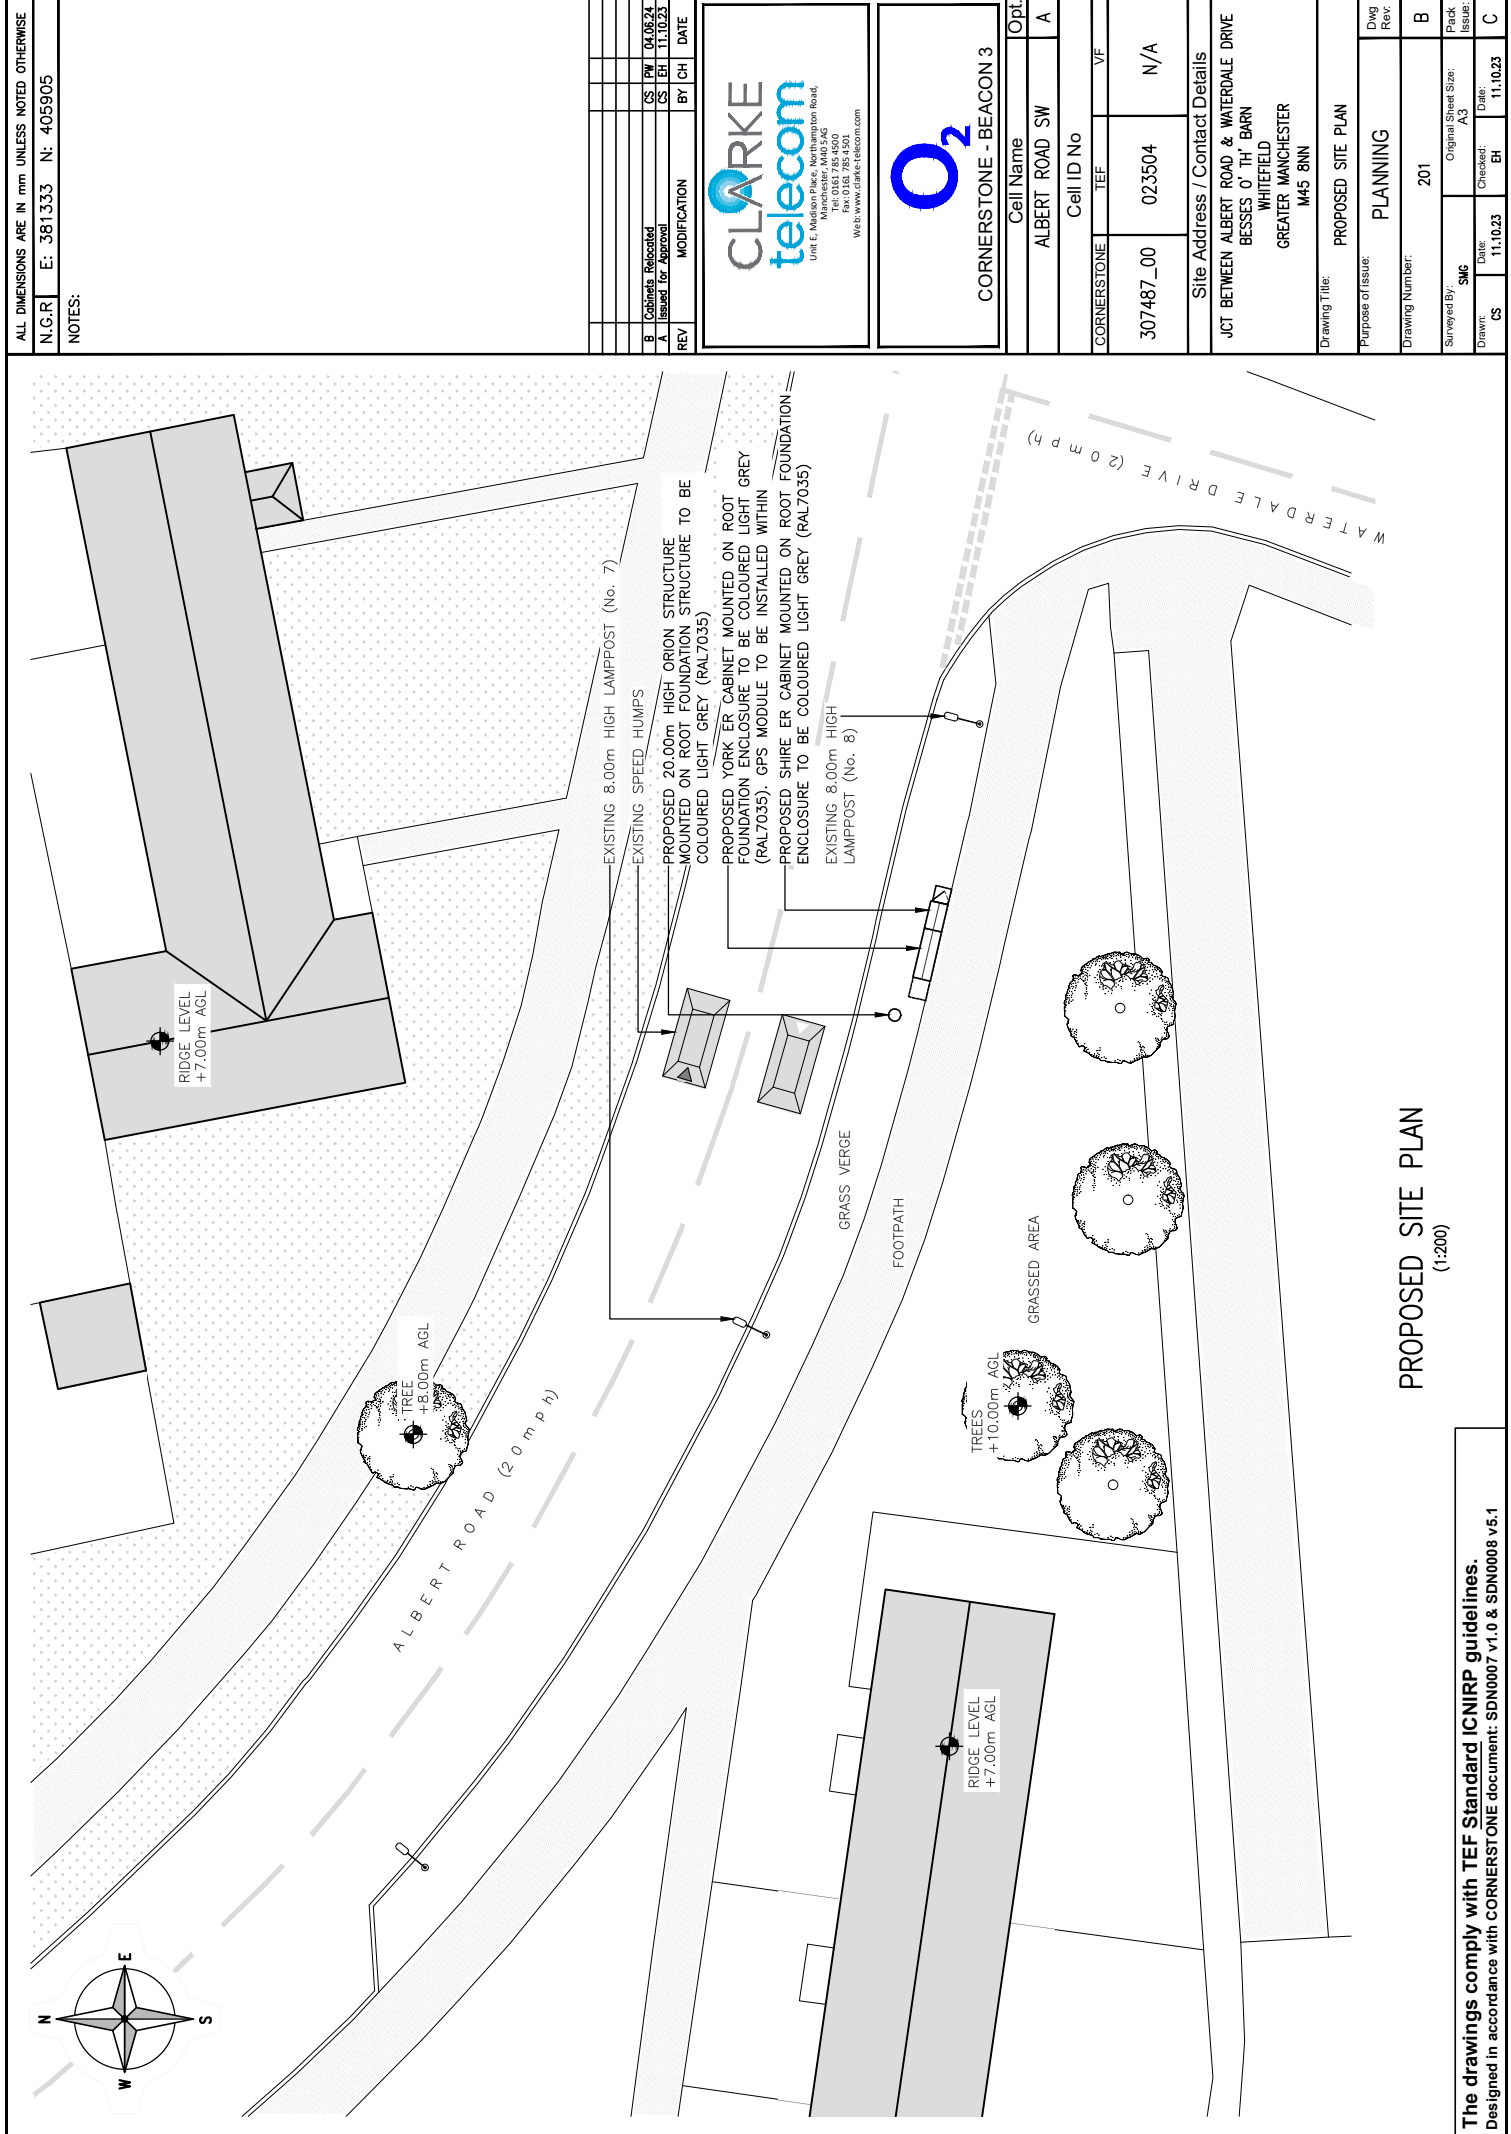

NOTES:

NOTES:

NOTES:


O₂
CORNERSTONE - BEACON 3

CORNERSTONE	TEF	VF
307487_00	023504	N/A

Drawn:	Date:	Checked:	Date:
CS	11.10.23	EH	11.10.23
			C



The drawings comply with TEF Standard ICNIRP guidelines.
Designed in accordance with CORNERSTONE document: SDN0007 v1.0 & SDN0008 v5.1

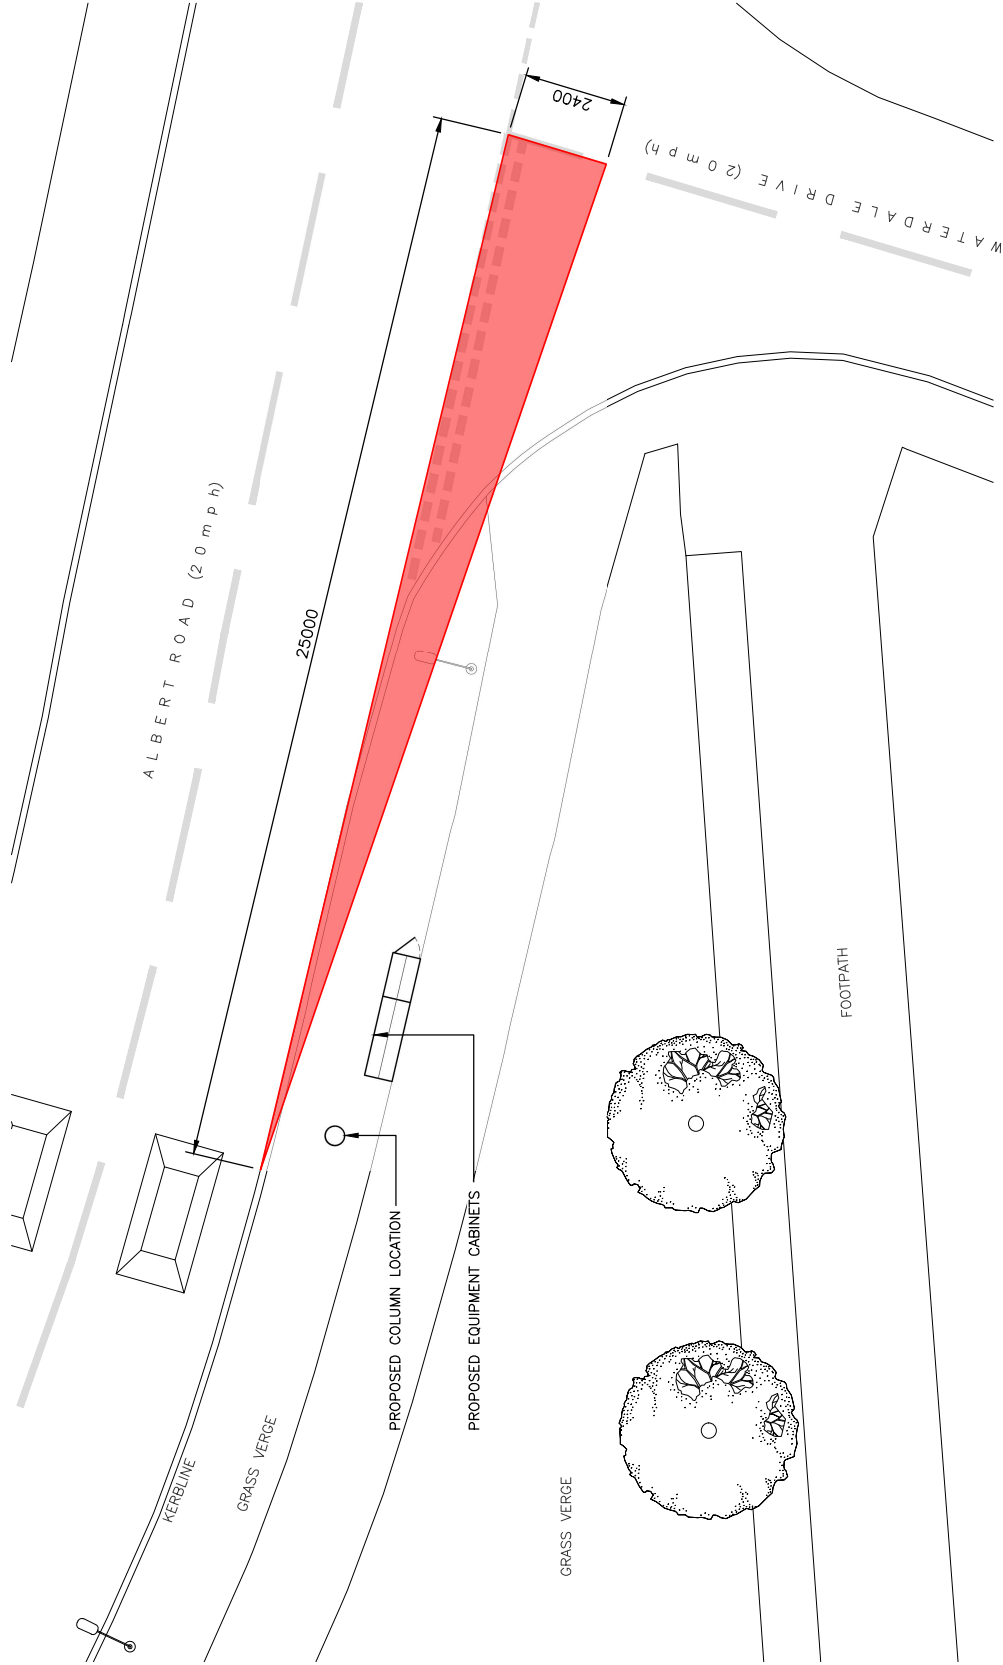

Drawing Title:

ALL DIMENSIONS ARE IN mm UNLESS NOTED OTHERWISE									
N.G.R		E: 381333		N: 405905					
NOTES:									
1). VISIBILITY SPLAY GUIDANCE TAKEN FROM DEPARTMENT OF TRANSPORT 'MANUAL FOR STREETS'									
2). BOTH MAJOR & MINOR ARMS CONSIDERED TO HAVE A MAX. SPEED LIMIT OF 20mph									
3). FROM 'MANUAL FOR STREETS' TABLE 7.1 SSD VALUE. ('Y' DISTANCE), TAKEN AS 25m, ADJUSTED FOR BONNET LENGTH.									
4). FROM 'MANUAL FOR STREETS' SECTION 7.7.6 an 'X' DISTANCE OF 2.4m HAS BEEN ADOPTED.									
B	Cabinet Relocated A. Issued for Approval	CS	FW	04.06.24					
		CS	TR	11.10.23					
REV	MODIFICATION	BY	CH	DATE					
 Unit E, Madison Place, Northampton Road, Manchester M40 5AG Tel: 0161 788 4501 Fax: 0161 788 4501 Web: www.clarke-telecom.com									
 CORNERSTONE - BEACON 3									
Cell Name		ALBERT ROAD SW		A		Opt		A	
Cell ID No		TEF		VF		N/A			
CORNERSTONE	307487_00	023504		N/A					
Site Address / Contact Details									
JCT BETWEEN ALBERT ROAD & WATERDALE DRIVE BESSES O' TH' BARN WHITEFIELD GREATER MANCHESTER M45 8NN									
Drawing Title: VISIBILITY SPLAY									
Purpose of Issue: PLANNING									
Drawing Number: 410									
Survayed By: SAG		Original Sheet Size: A3		Pack Issue		Date: 11.10.23		C	
Drawn: CS		Date: 11.10.23		Checked: BH		Date: 11.10.23		C	