

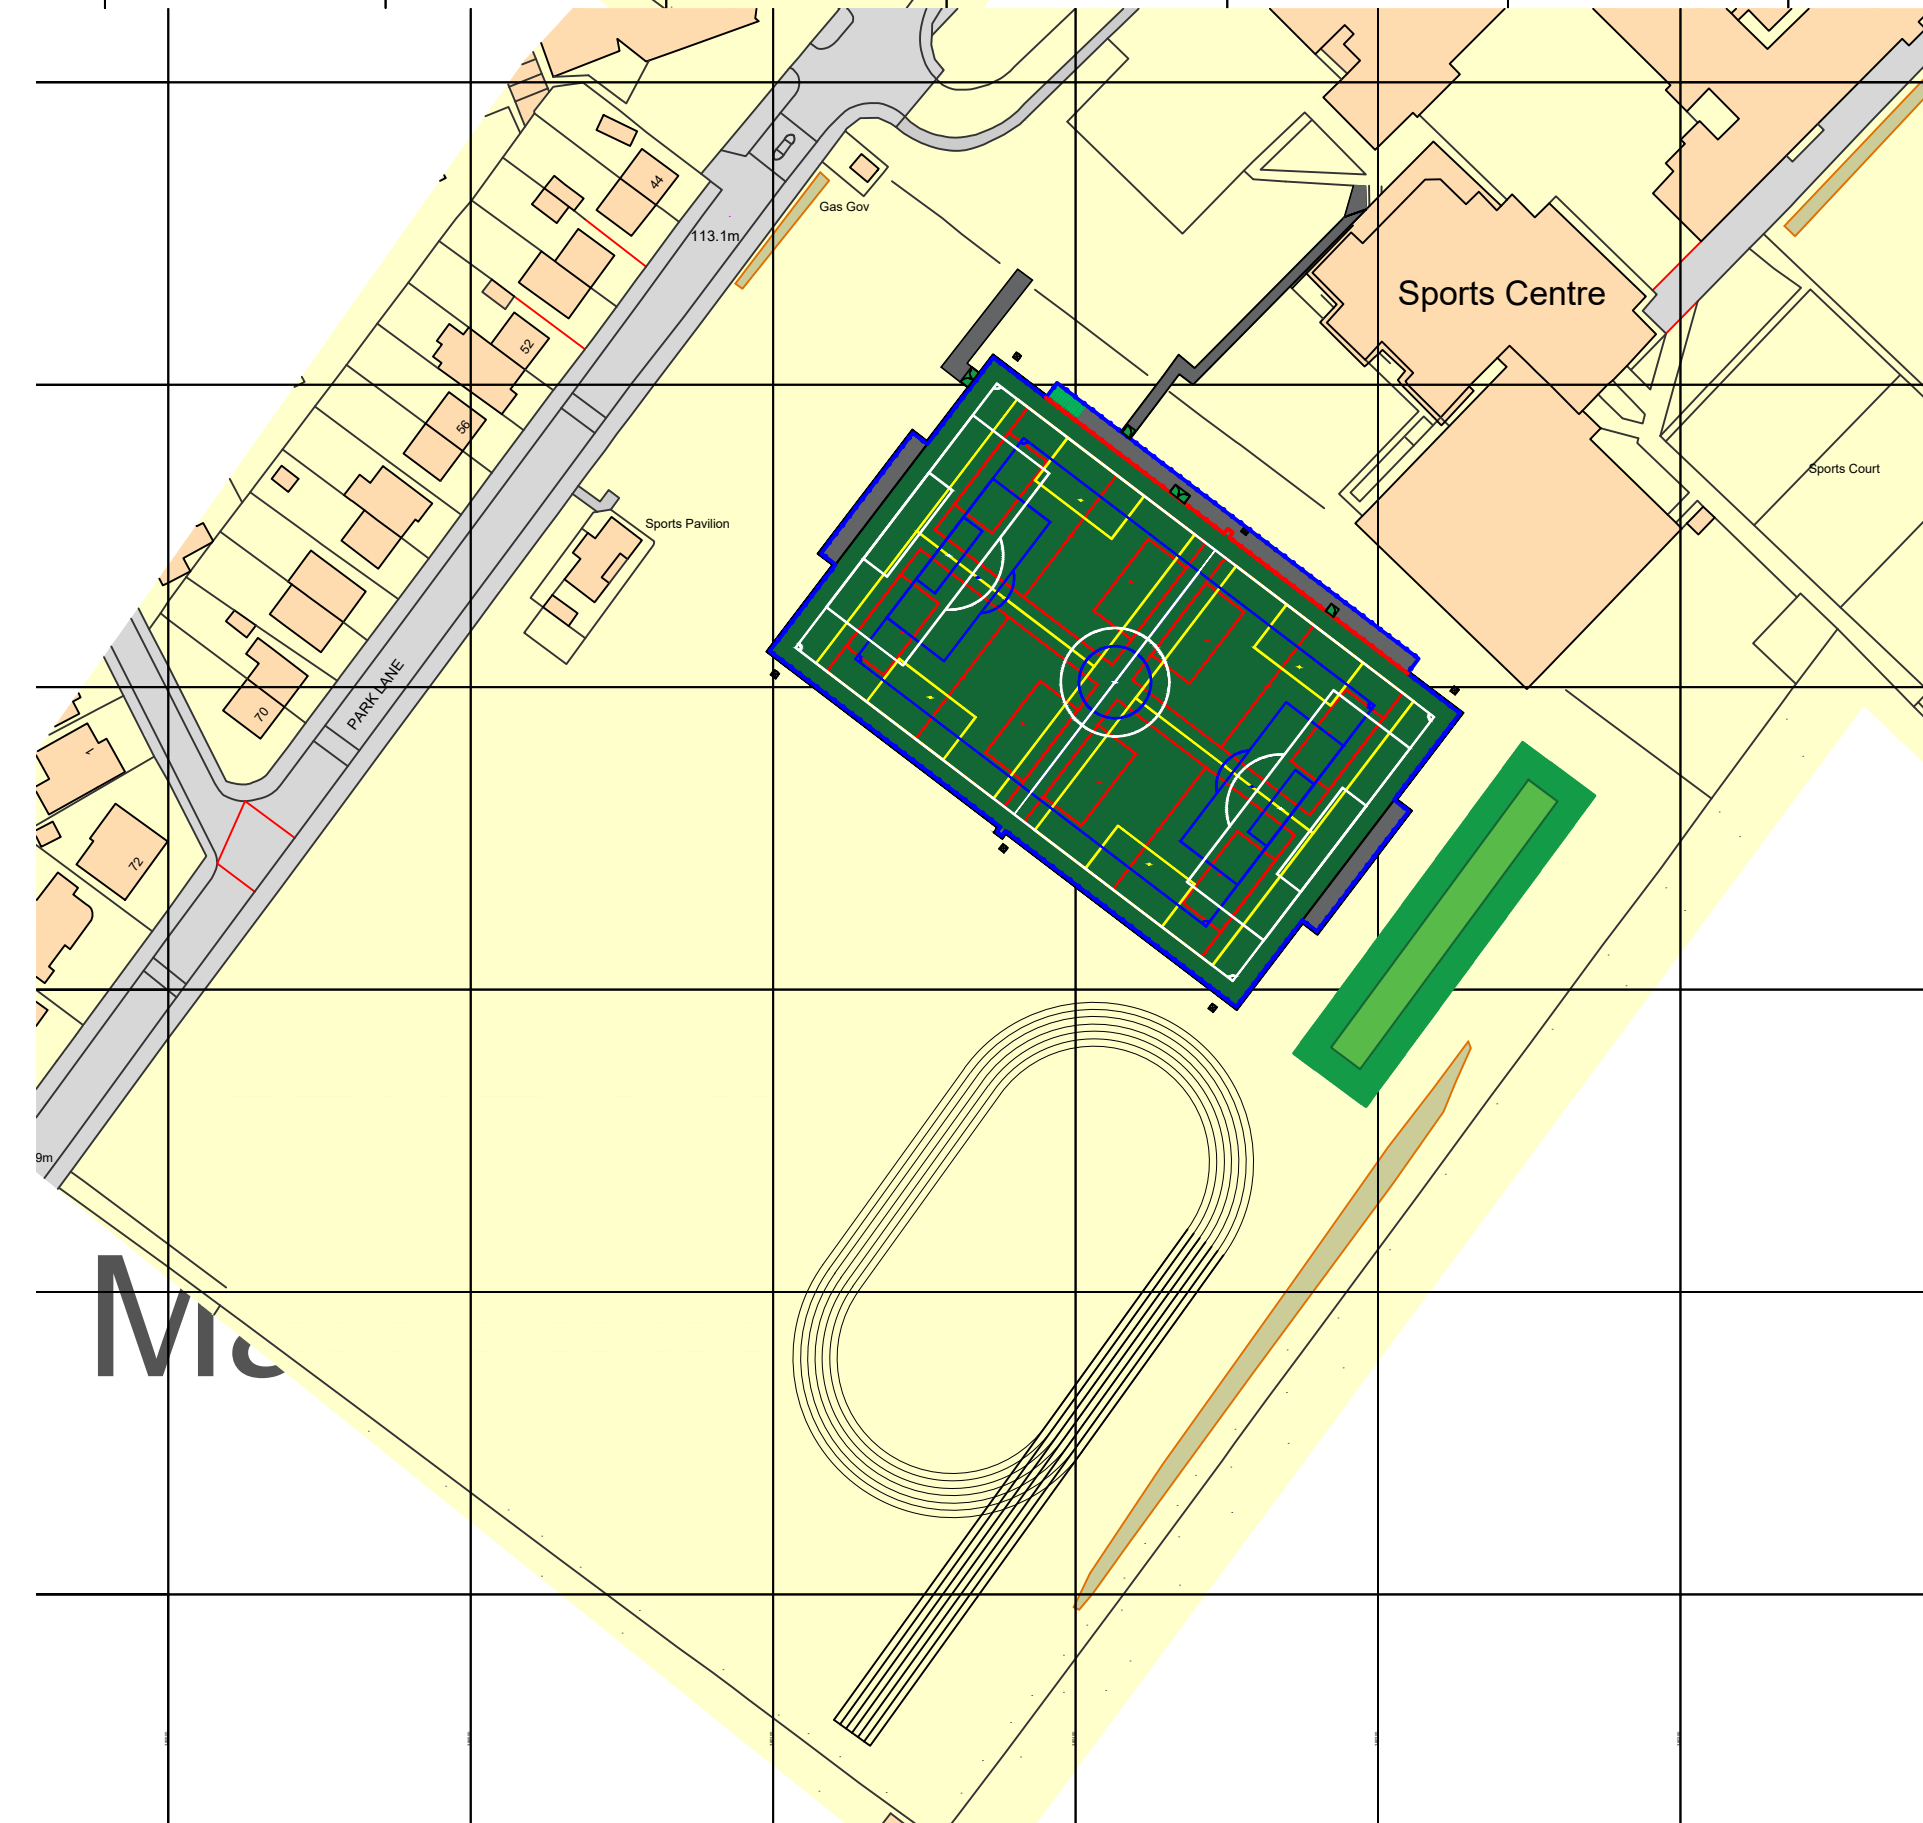


EXISTING SUMMER LAYOUT

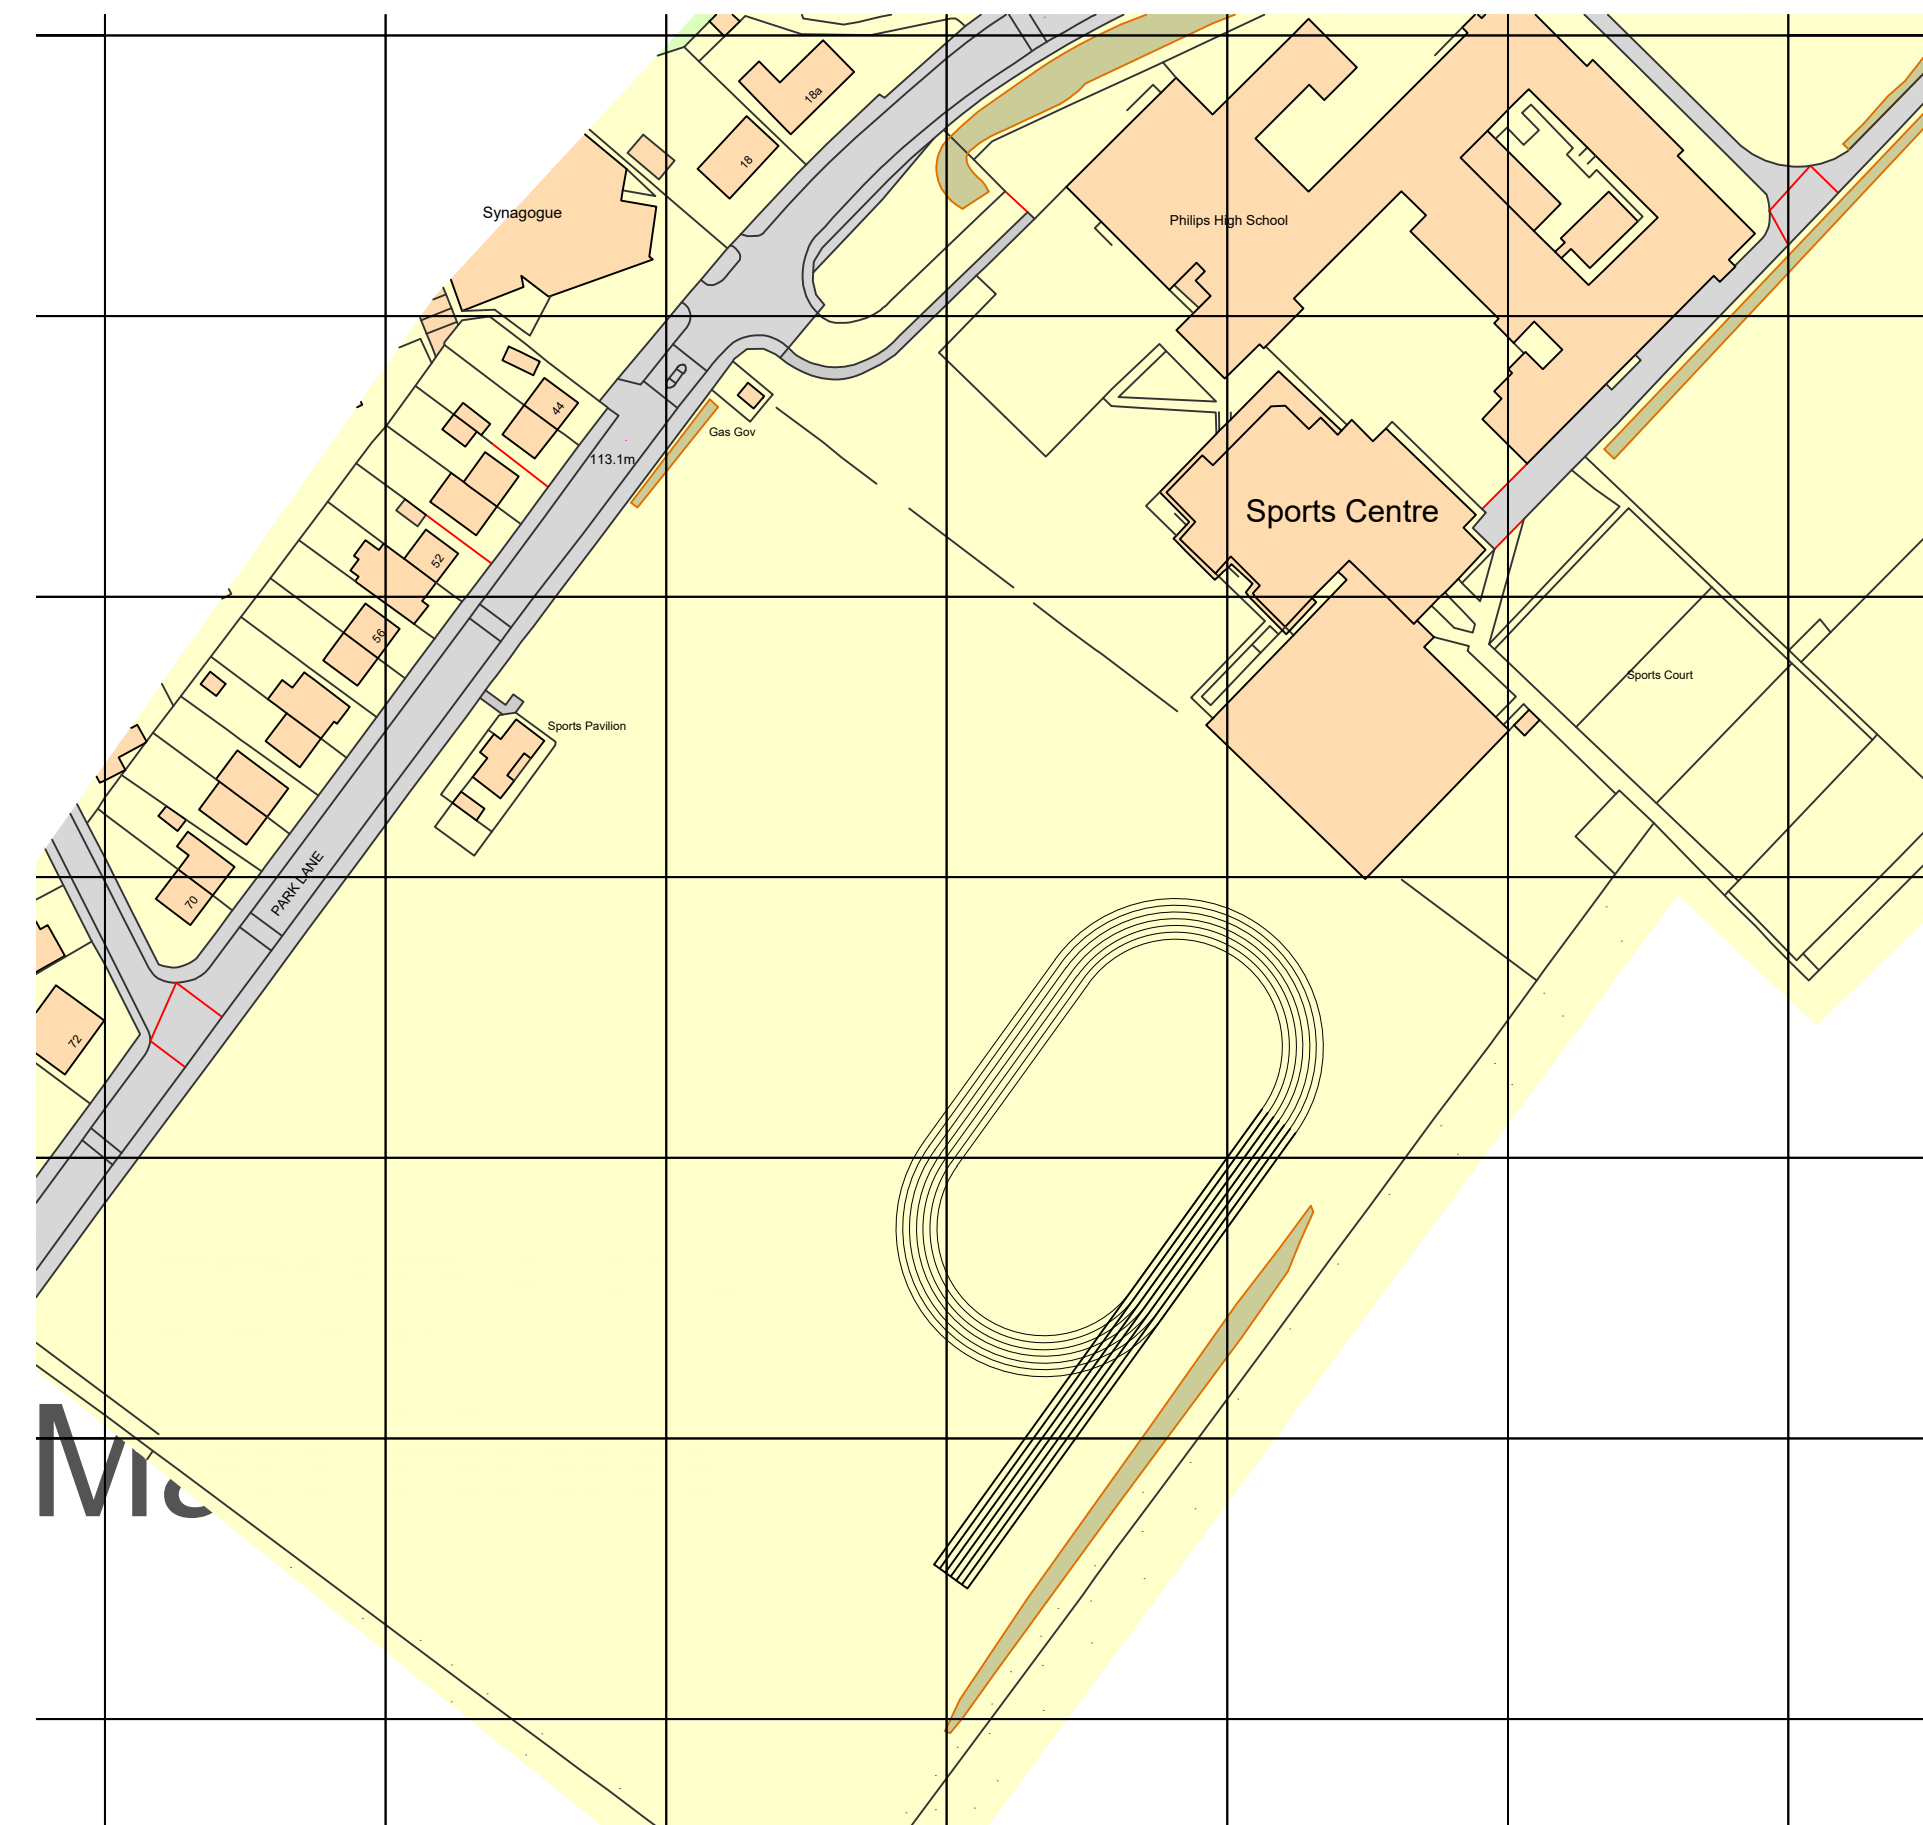



PROPOSED SUMMER LAYOUT

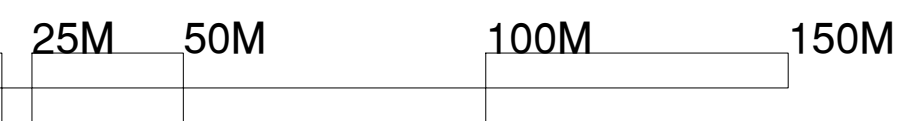

Mc

Mc

EXISTING WINTER LAYOUT

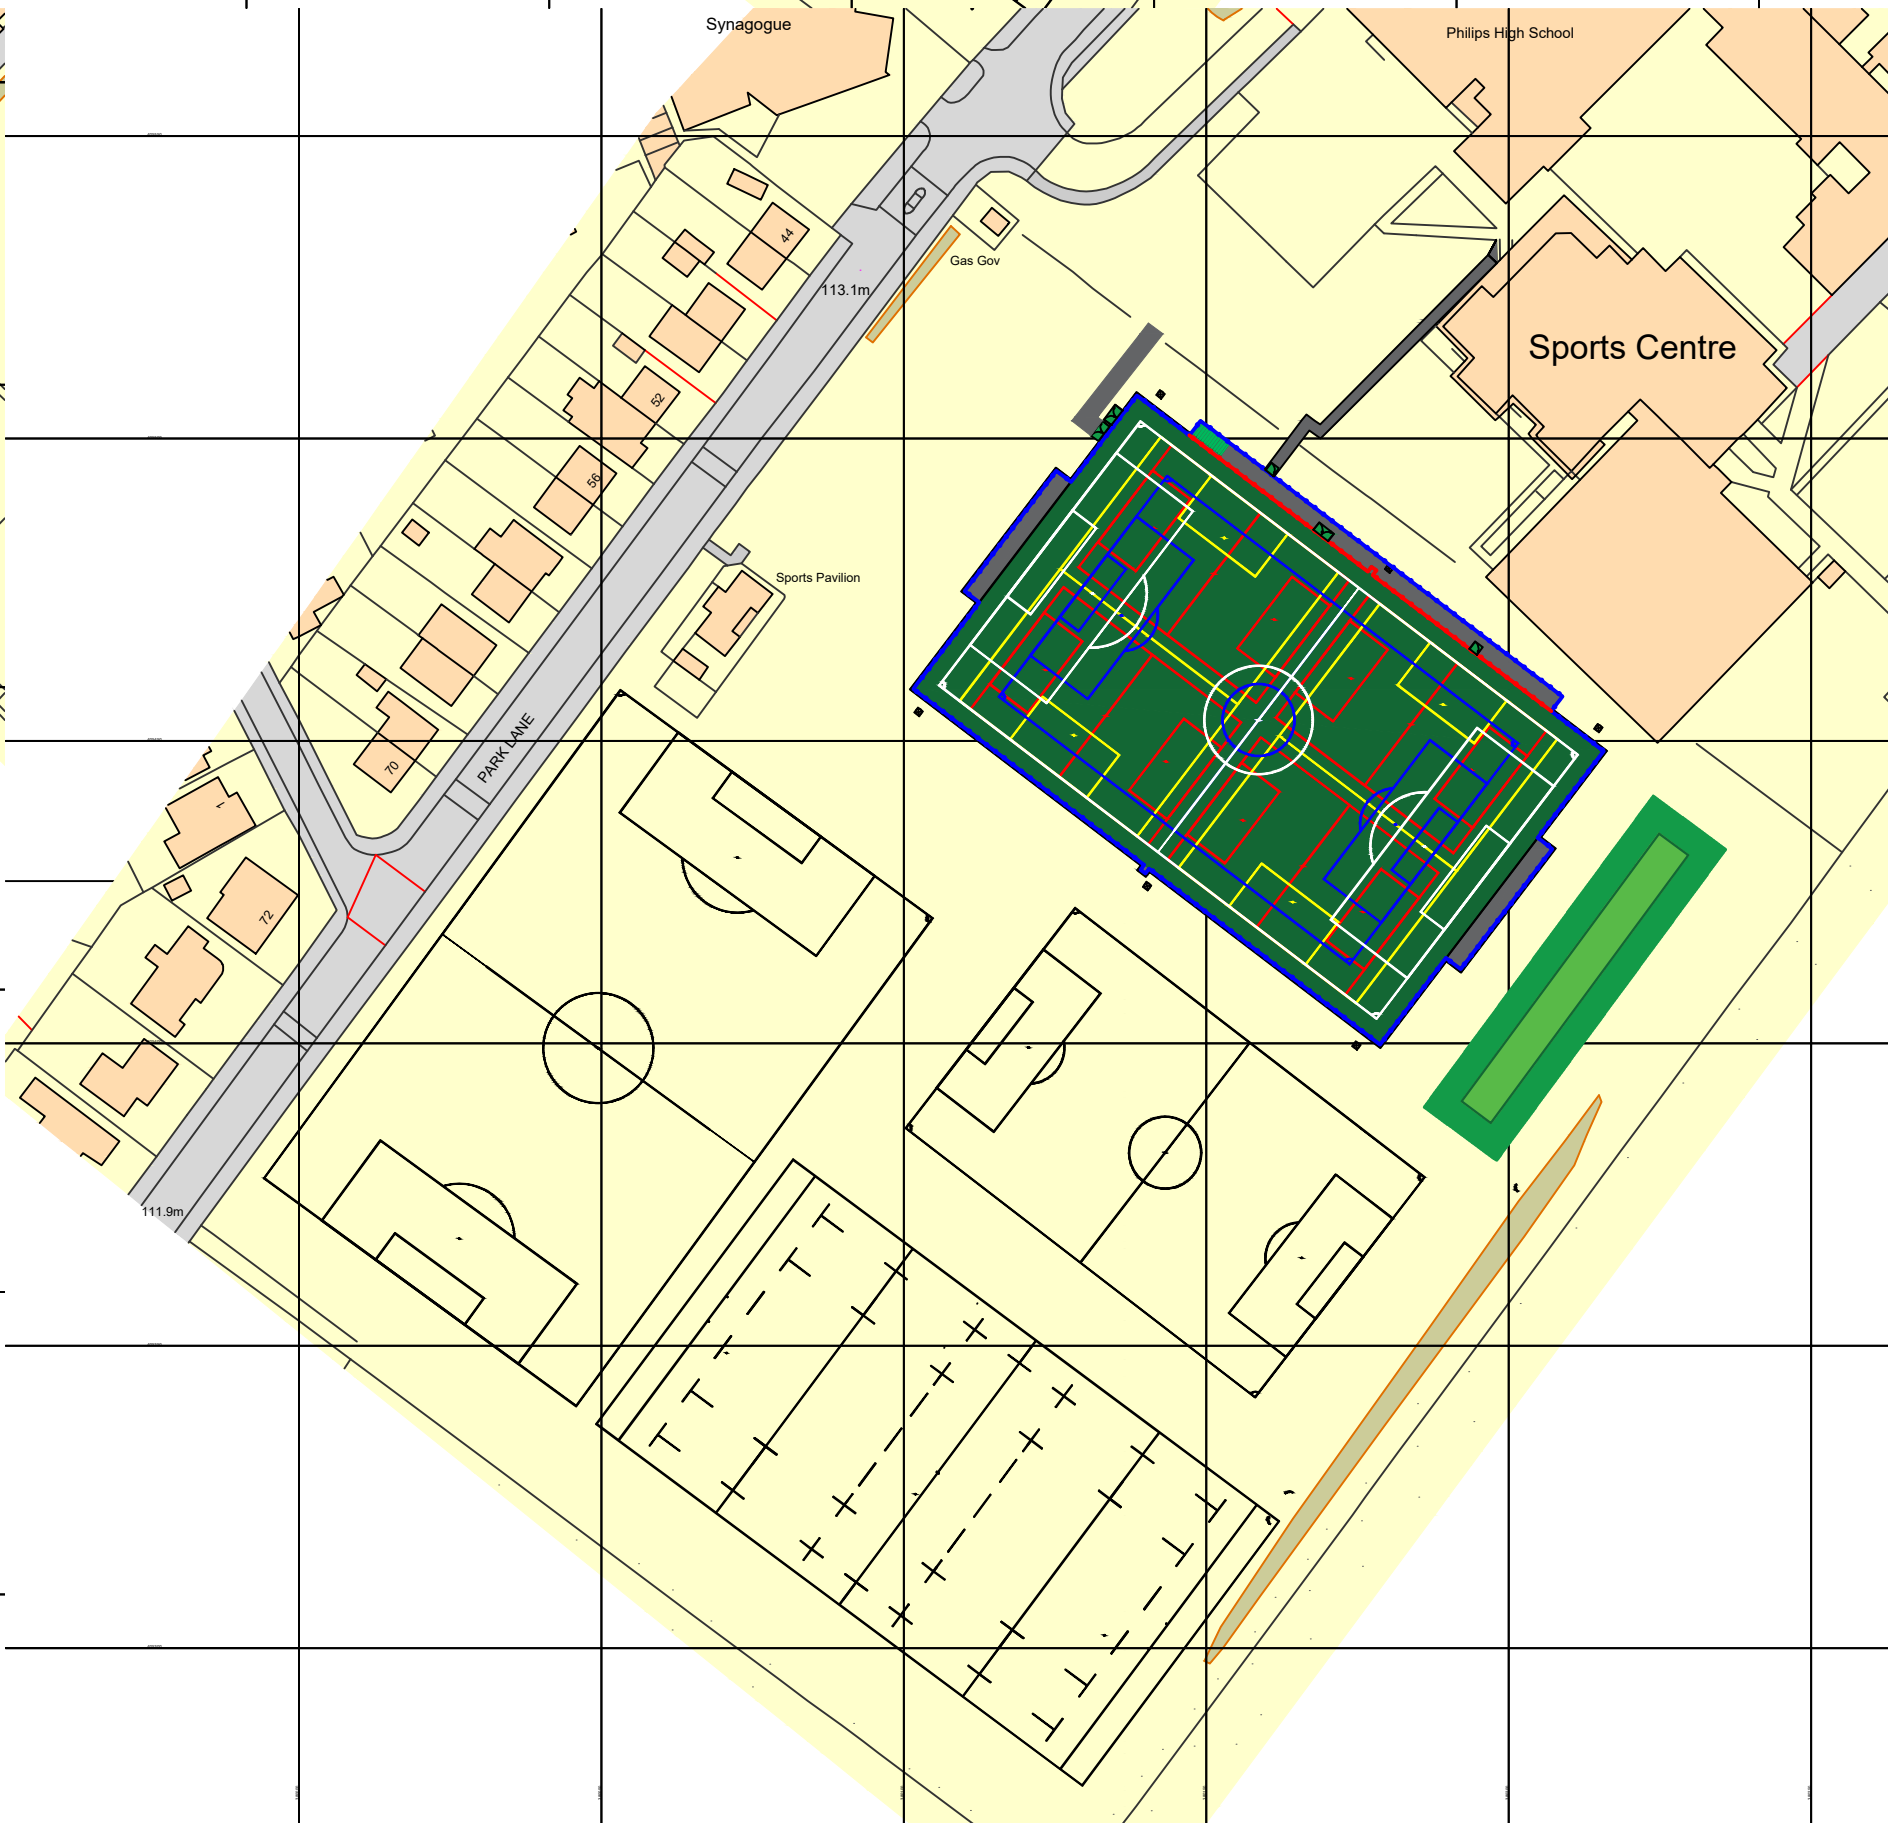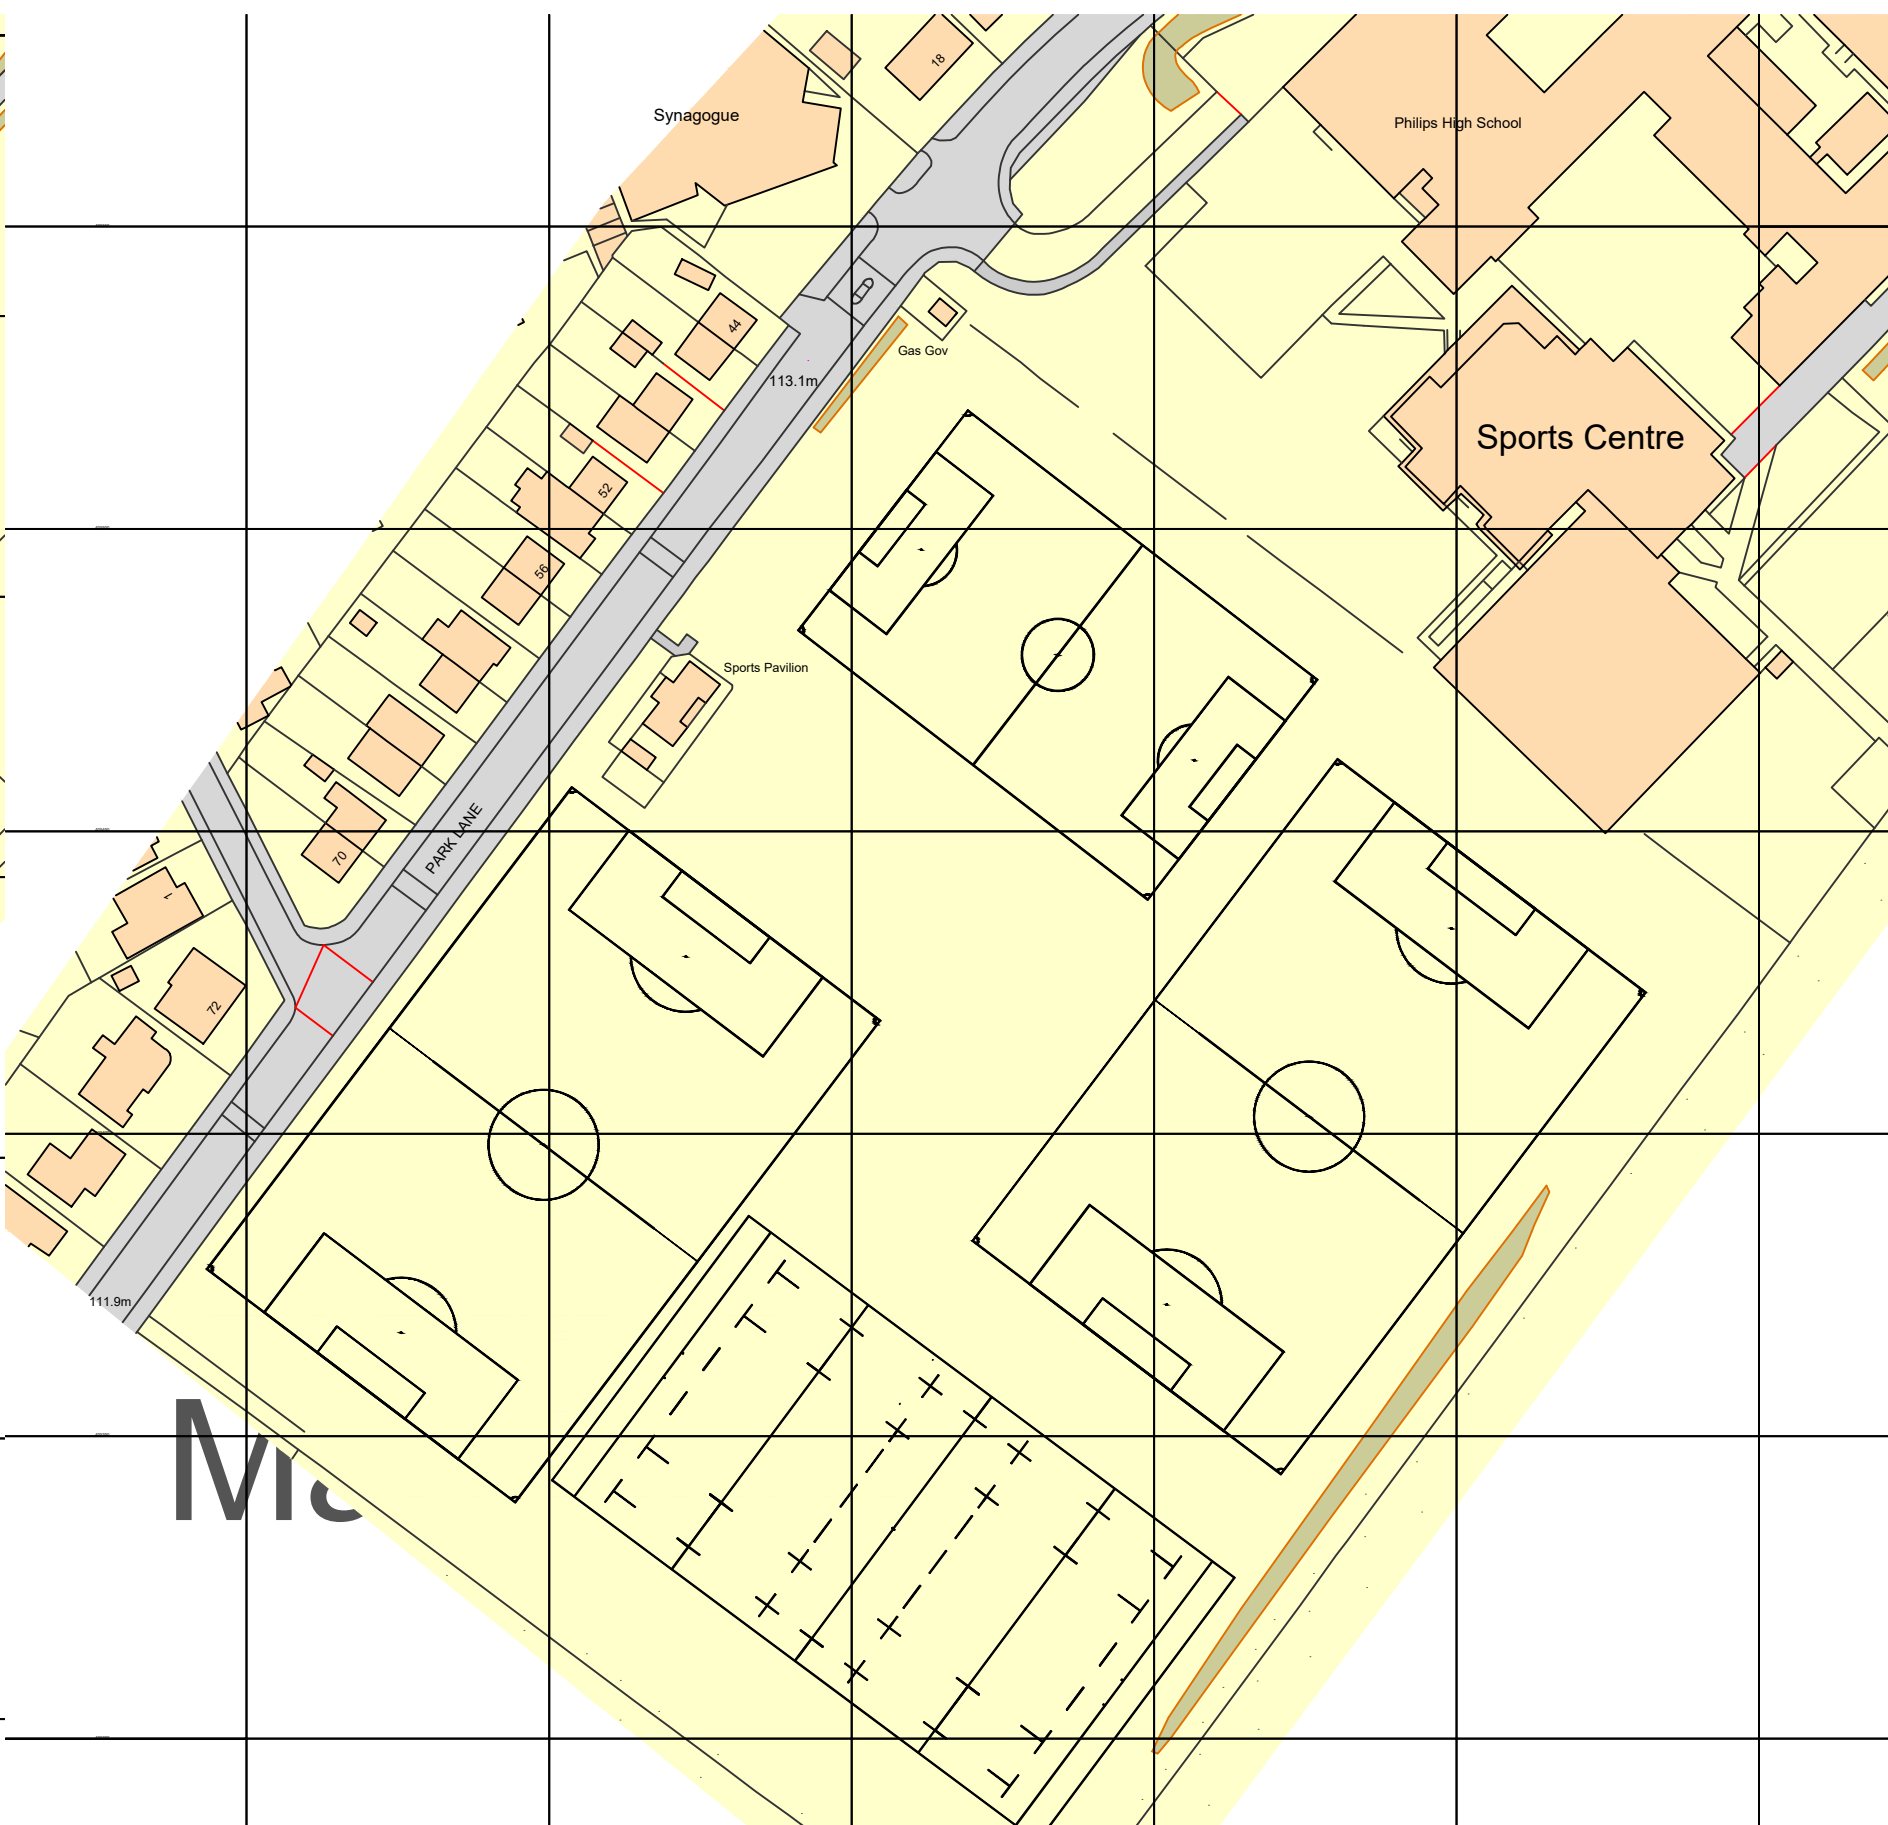

PROPOSED WINTER LAYOUT

Mc



Mc



PLEASE NOTE:THIS DRAWING IS SUPPLEMENTARY INFORMATION PROVIDED FOR SPORT ENGLAND CONSULTATION BENEFIT, AS OPPOSED TO PROVIDING DETAILS ON THE DEVELOPMENT. THIS DOCUMENT IS SOLELY TO SHOW SPORT ENGLAND WHICH SPORTS ARE CURRENTLY PLAYED ON THE WIDER FACILITY OF THE SITE, WHICH SPORTS WILL BE MAINTAINED, AND ANY PROVISIONS THAT WILL BE LOST AS A RESULT OF THE DEVELOPMENT.

EXISTING MARKINGS
SUMMER LAYOUT
200M PAINTED ATHLETICS TRACK

WINTER LAYOUT
1NR FULL SIZE RUGBY PITCHES
2NR FULL SIZE FOOTBALL PITCHES
1NR 7X7 FOOTBALL PITCH

PROPOSED MARKINGS
SUMMER LAYOUT
PROPOSED 3G PITCH
200M PAINTED ATHLETICS TRACK

WINTER LAYOUT
PROPOSED 3G PITCH
1NR FULL SIZE RUGBY PITCH
1NR FULL SIZE FOOTBALL PITCH
1NR 7X7 FOOTBALL PITCH

LOCATION
THE LOCATION OF THE STP CAN NOT BE MOVED FURTHER EAST DUE TO THE CONSTRAINTS IDENTIFIED IN THE COAL MINING RISK ASSESSMENT.

TOPSOIL BUND
LOCATION FOR TOPSOIL BUND HAS BEEN IDENTIFIED AND CONFINED TO AN AREA WHICH IS NOT USED FOR SPORTING PROVISION

CONCLUSIONS
AS PER SPORT ENGLAND INITIAL PRE-APP ADVICE. WE BELIEVE WE HAVE ENSURED THE DEVELOPMENT WILL NOT CREATE A NEGATIVE IMPACT ON THE PROVISION OF SPORT / RECREATION AT THE FACILITY. **WE THEREFORE FEEL THE PROPOSALS HAVE THE POTENTIAL TO MEET SPORT ENGLAND'S EXCEPTION E5 POLICY**

CHECK ALL DIMENSIONS PRIOR TO COMMENCEMENT OF WORK
NO GUARANTEE CAN BE GIVEN THAT ALL SERVICES HAVE BEEN SHOWN ON THE DRAWING
NO GUARANTEE CAN BE GIVEN TO THE ACCURACY AND COMPLETENESS OF ANY SERVICE PROVIDER RECORD INFORMATION SHOWN IN THIS DRAWING AND NO LIABILITY WILL BE ACCEPTED FOR ANY LOSSES THAT ARISE DUE TO A LACK OF ACCURACY IN ANY SERVICE PROVIDERS RECORD INFORMATION
RELEVANT SERVICE DRAWINGS SHOULD BE OBTAINED FROM APPROPRIATE SERVICE PROVIDERS AND USED IN CONJUNCTION WITH THIS DRAWING
REFERENCE SHOULD ALSO BE MADE TO HISTORICAL PLANS AND AS BUILT DRAWINGS
THIS DRAWING IS COPYRIGHT TO LABOSPORT LTD

LEGEND / KEY



Labosport Ltd
Unit 3, Aerial Way, Hucknall, Nottinghamshire, NG15 6DW
+44 (0)115 968 1998
www.labosport.com
info@labosport.co.uk

THE FOOTBALL FOUNDATION
CLIENT
G-236608 PHILIPS HIGH SCHOOL
PROJECT
SYNTHETIC TURF PITCH (STP) DEVELOPMENT

SPORTING PROVISION LAYOUT		
DRAWING	PLANNING	OG
STATUS	G-236608	19.03.26
PROJECT	25-0637	1:1250
PAPER SIZE	A1	1:1250
SCALE	1:1250	1:1250
DATE	19.03.26	19.03.26
VERSION	01	01
PROJECT	25-0637(G-236608) 05	