


NO DIMENSIONS ARE TO BESCALED FROM THIS DRAWING.
ALL DIMENSIONS AND SIZES TO BE CHECKED ON SITE.
NORTH POINTS SHOWN ARE INDICATIVE

SITE SPECIFIC HAZARDS


IN ACCORDANCE WITH THE REQUIREMENTS OF THE CDM
REGULATIONS 2015 THE FOLLOWING SIGNIFICANT
RESIDUAL HAZARDS HAVE NOT BEEN DESIGNED OUT OF
THIS PROJECT AND MUST BE TAKEN INTO CONSIDERATION
BY CONTRACTORS PLANNING TO UNDERTAKE THEWORKS
SHOWN ON THIS DRAWING

Note:
Drawing based on site
measurements and subject to detail
building survey by surveyor


SCALE 1:100

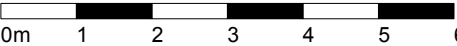


Proposed East (Front) Elevation

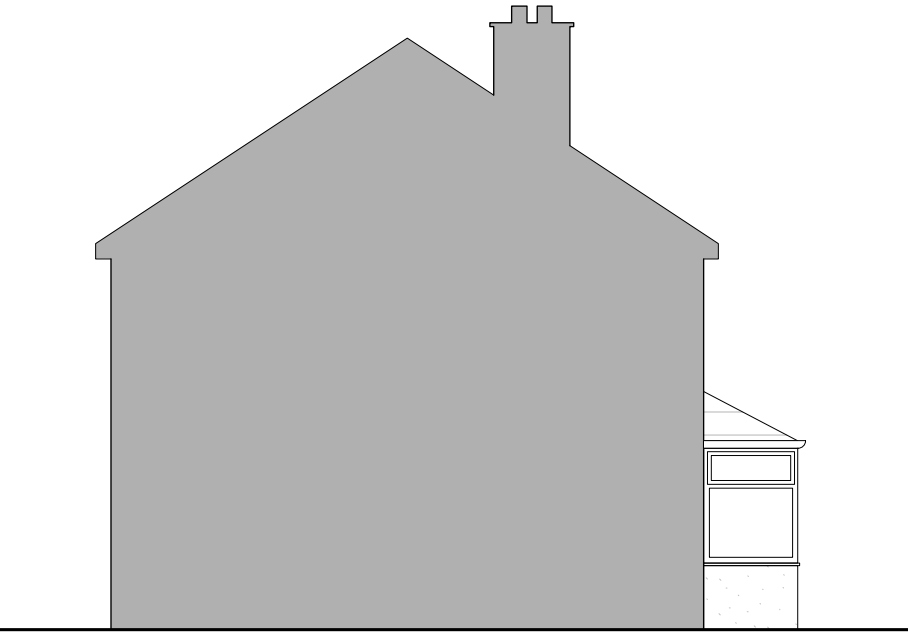

Proposed South (Side) Elevation

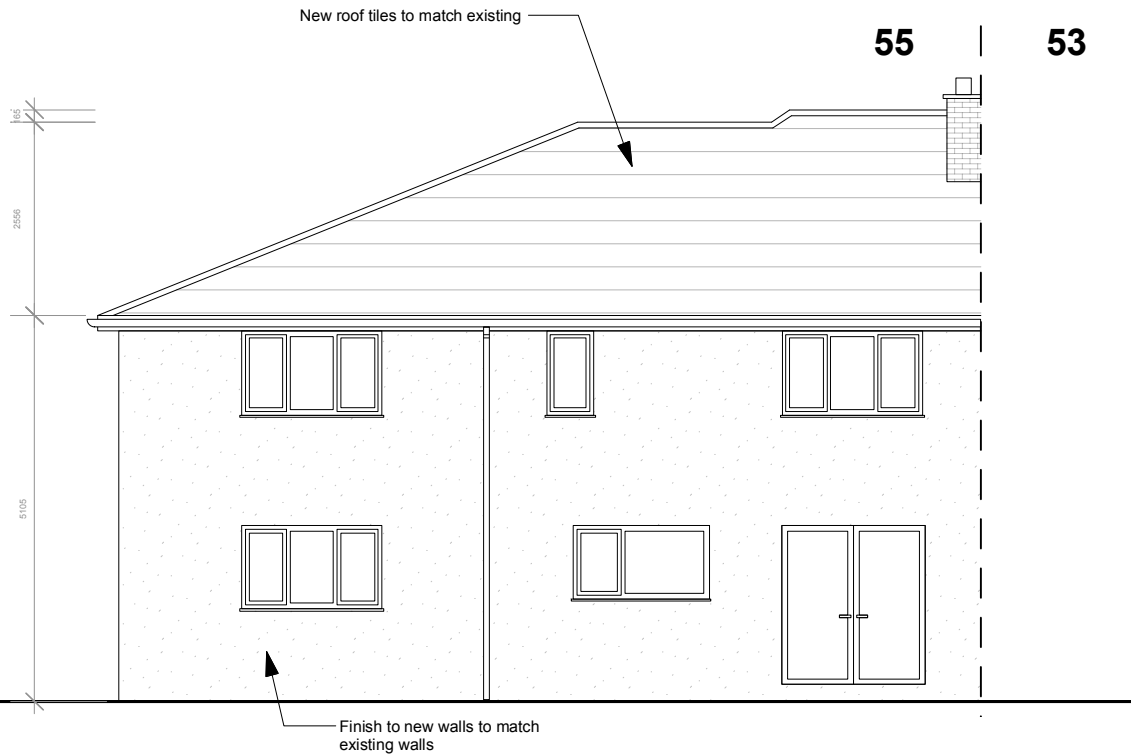

Proposed West (Rear) Elevation

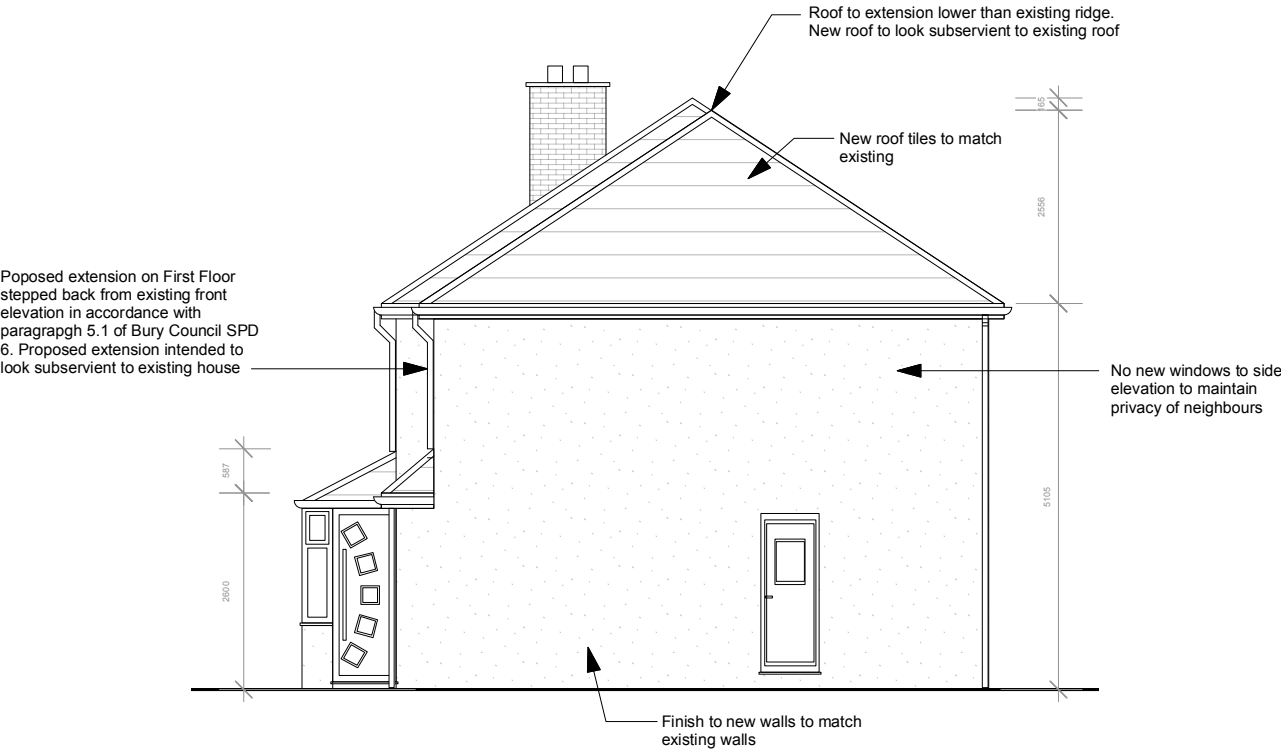

Proposed North (Side) Elevation

REV.	DATE	NOTES	INIT.
------	------	-------	-------

CLIENT/PROJECT

MR MOHAMMED FAISIL
55 CHAPEL ROAD, PRESTWITCH,
MANCHESTER, M25 9SQ

DRAWING TITLE

PROPOSED ELEVATIONS

STATUS
PLANNING

DATE MAY 2026	DRAWN BY -	SCALE @ A3 1:100
PROJECT NUMBER	TYPE & NUMBER	REVISION LETTER

DRAWING NO.
124
220
-