


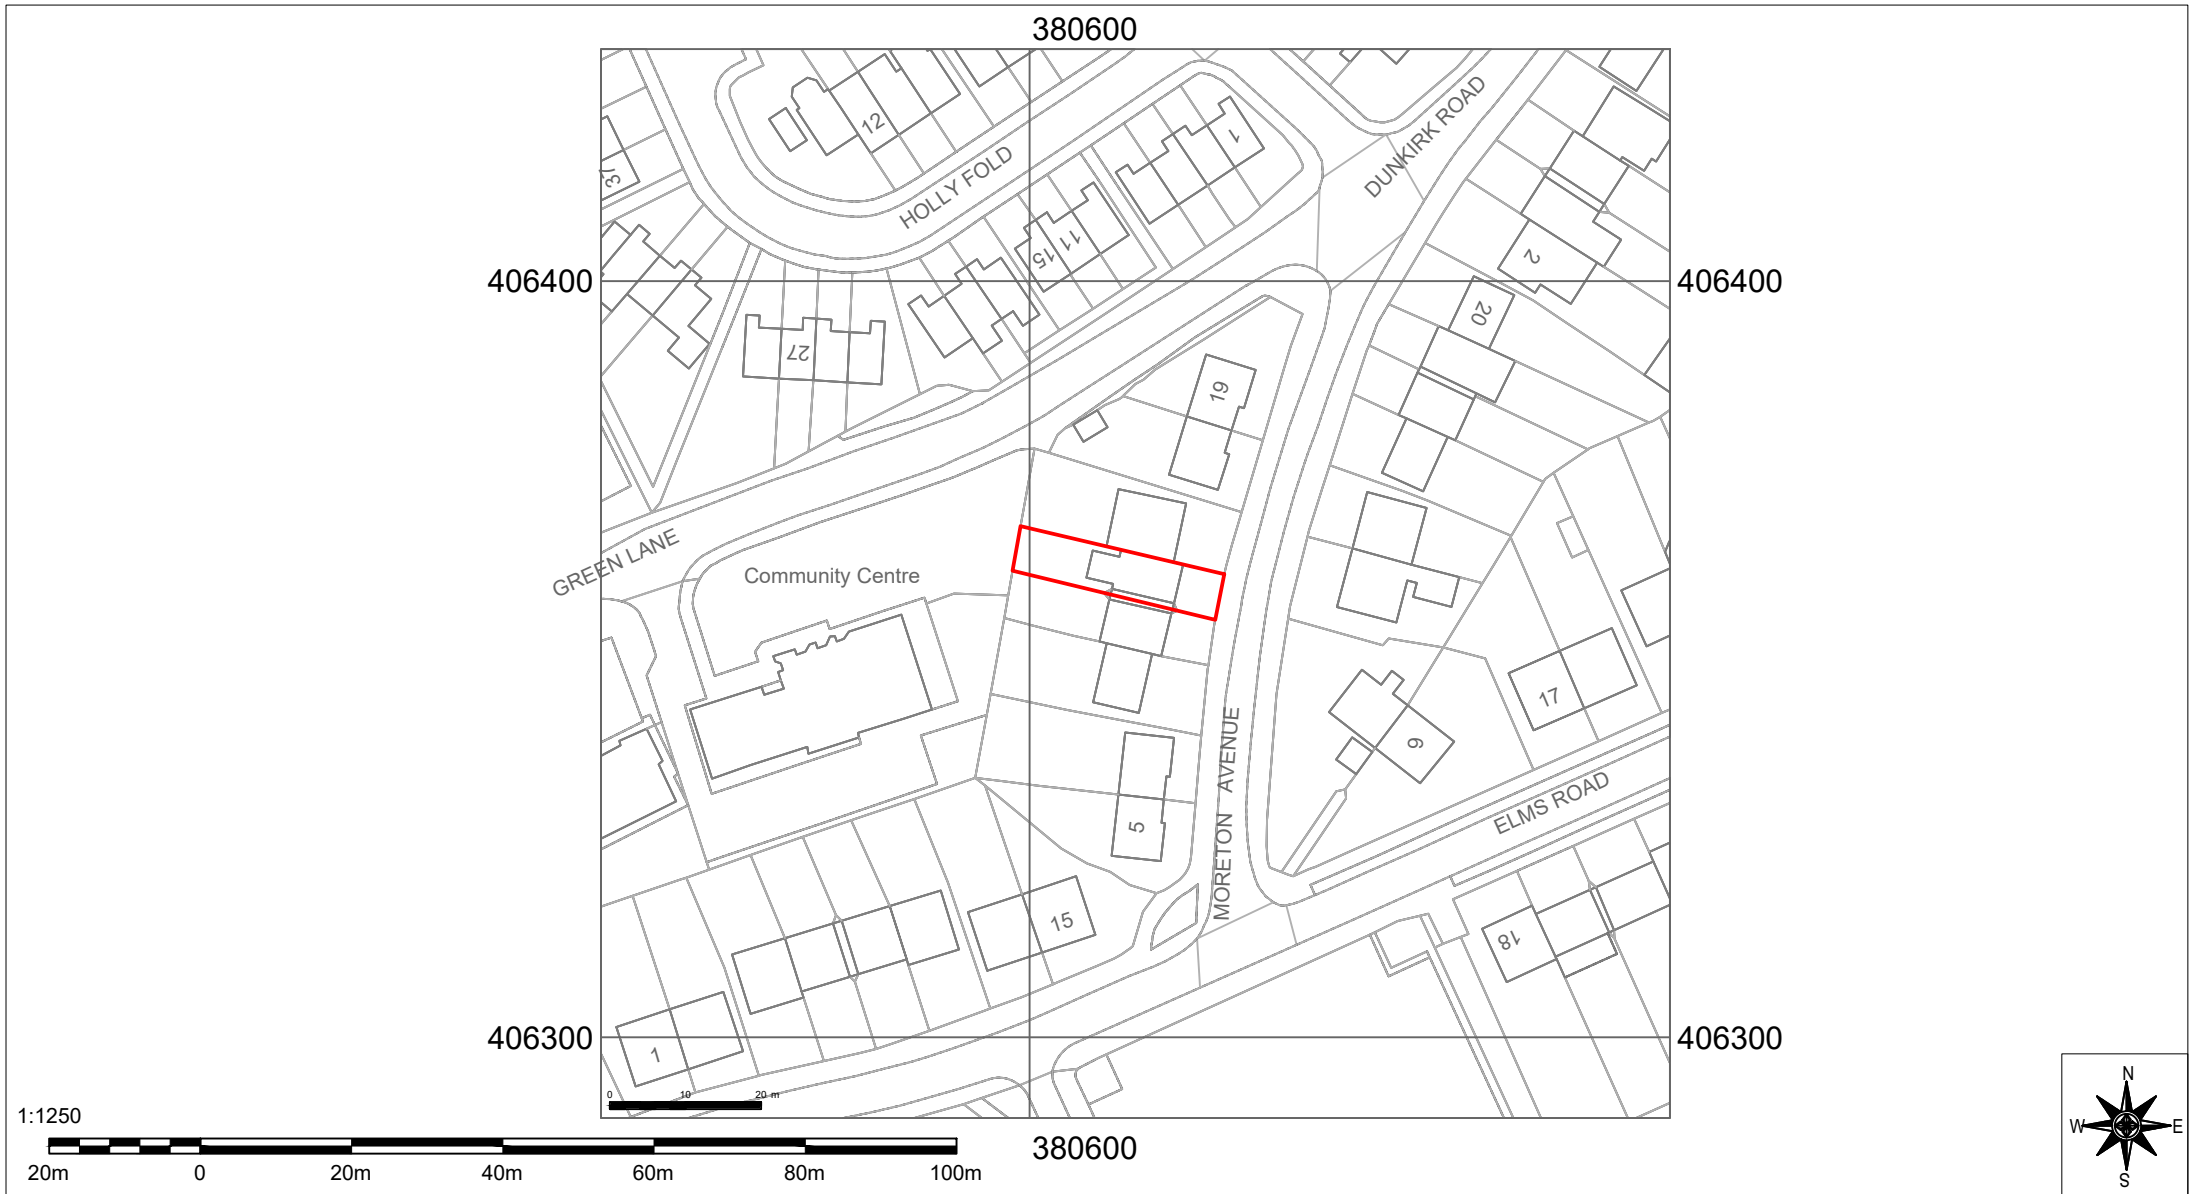

Notes:

1. All interior dimensions including ceiling heights are taken to and from finished surfaces unless stated otherwise.
2. All levels and dimensions must be checked on site.
3. For any discrepancies with the information depicted in this drawing please contact TR Architectural Services.
4. Responsibility cannot be accepted for alterations made to this drawing without prior permission from TR Architectural Services.
5. These are planning drawings and room layout guidelines, they should not be used as a set of construction drawings.

- Please refer to note 2.

Key Plan
Not to scale

Revisions

REV	DATE	D.B.	C.B.	NOTES
P1	18.05.26	TW	TW	PLANNING SUBMISSION

Client:
Mr & Mrs Walters

Project:
13 Moreton Avenue
Whitefield, M45 8GG

Status:
Planning

Revision:

Title:
Location Plan

Drawn by: TW

Approved by: TW

Date: 18.05.2026

Job no: 13MA

Scale: 1:1250@A4

Drawing NO:

0000