

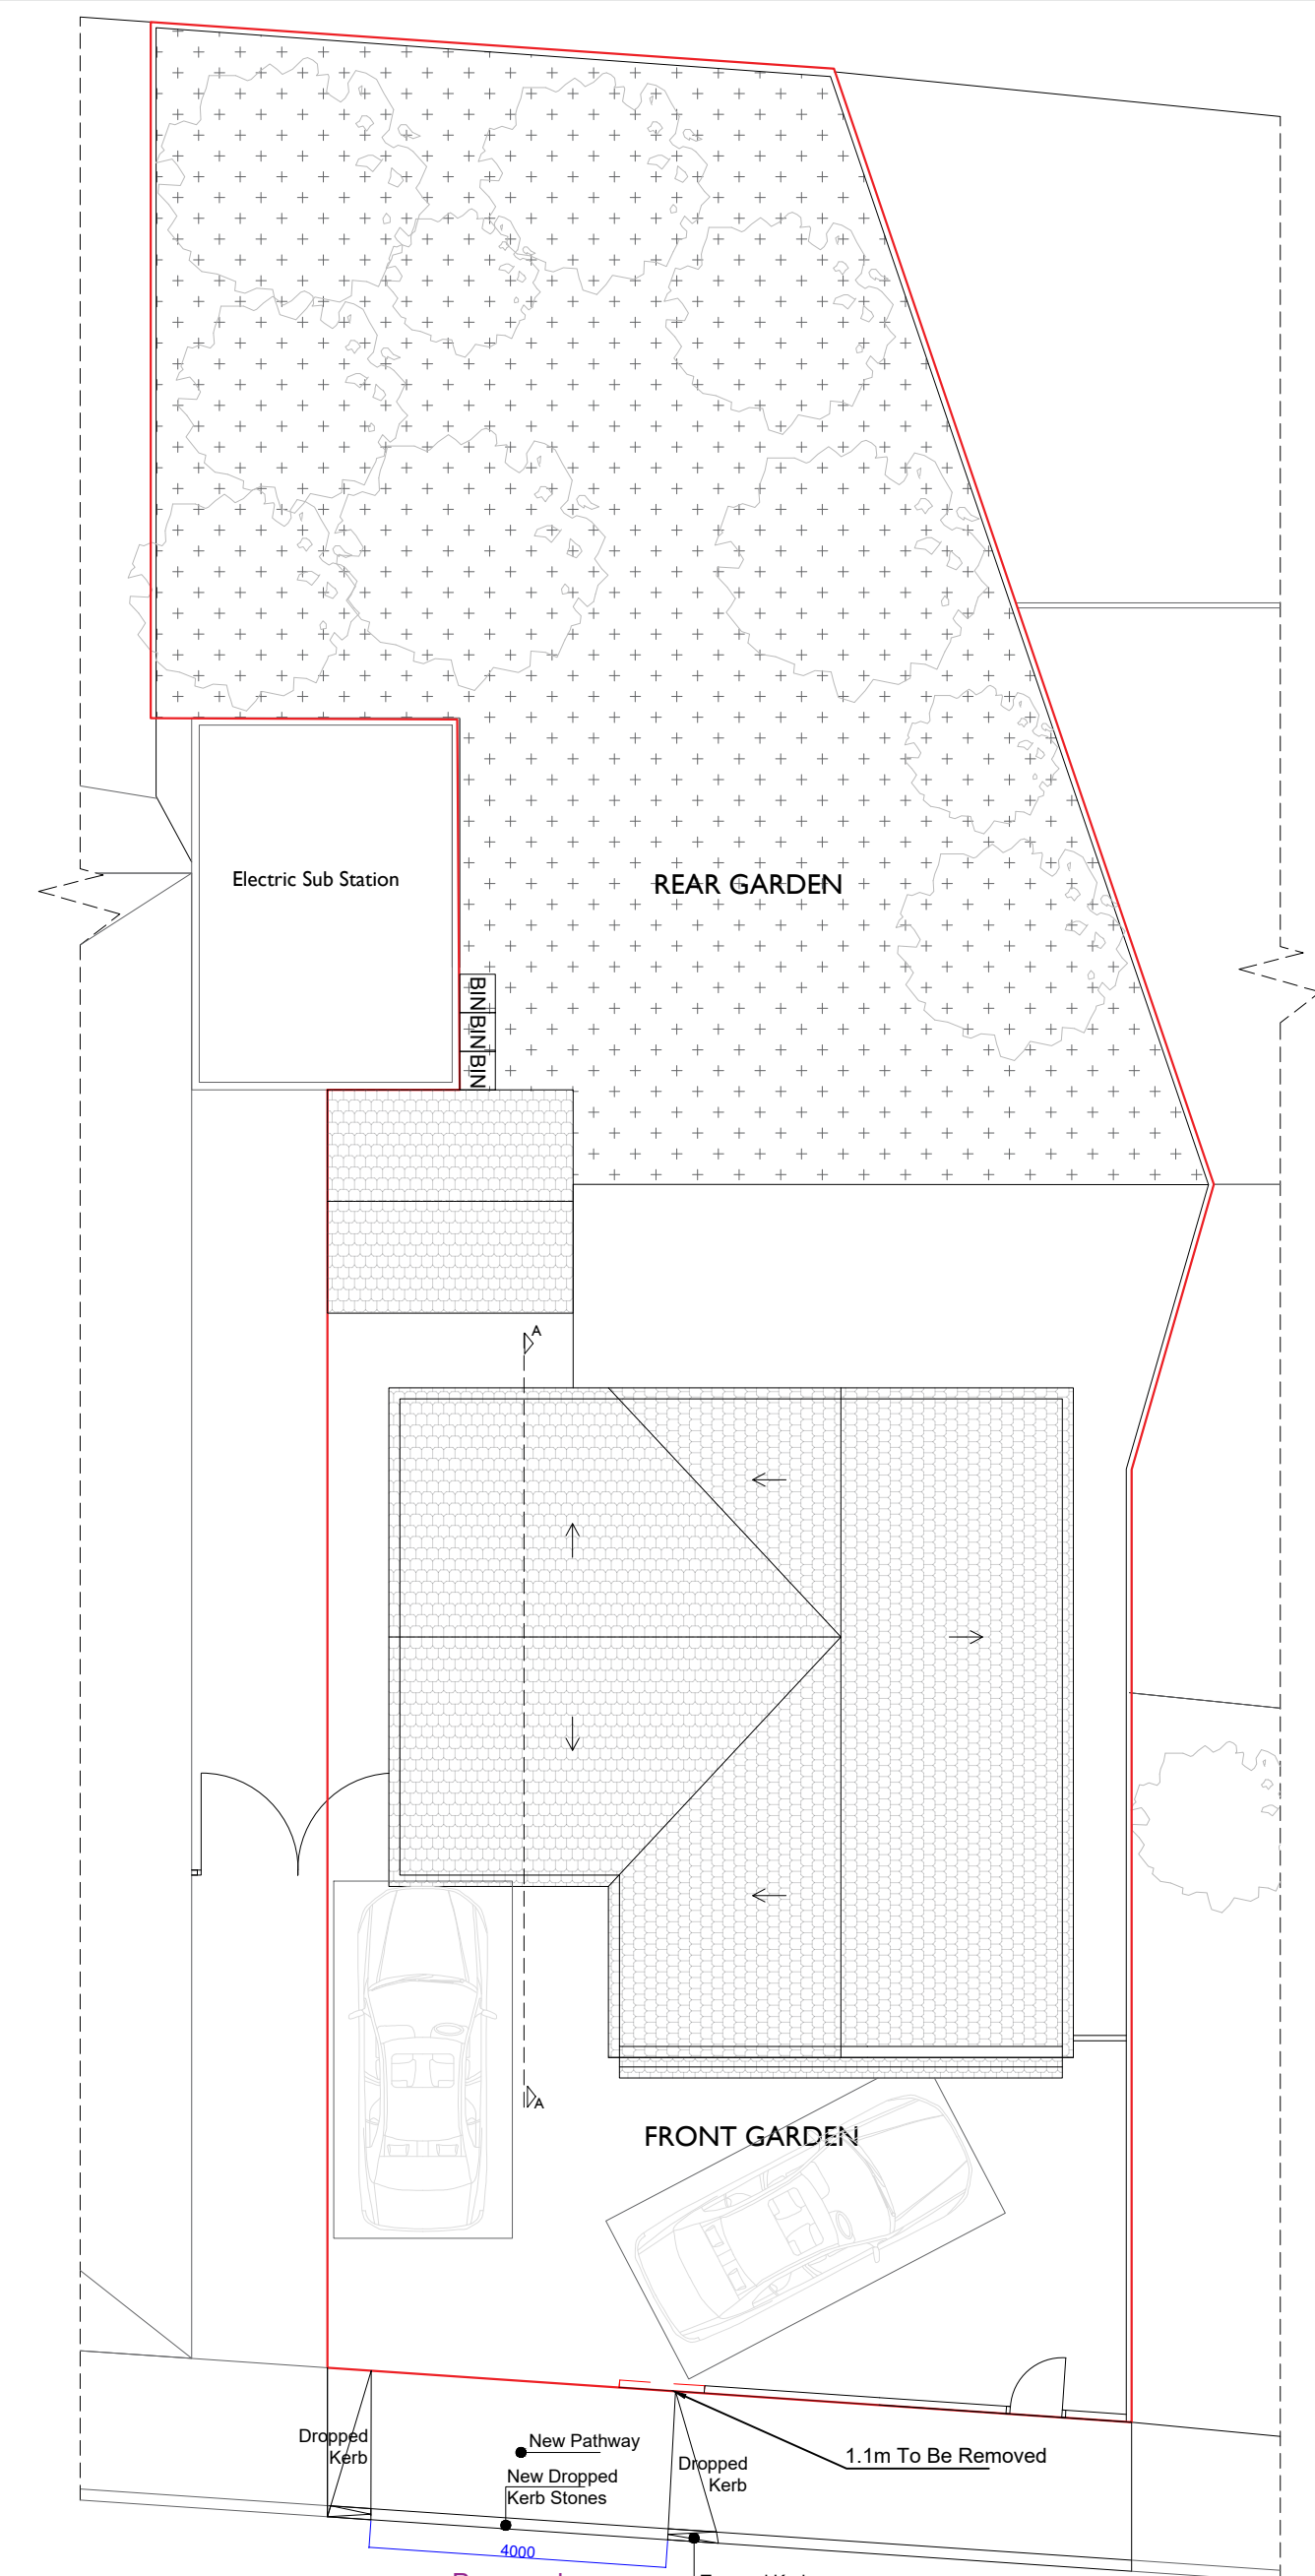


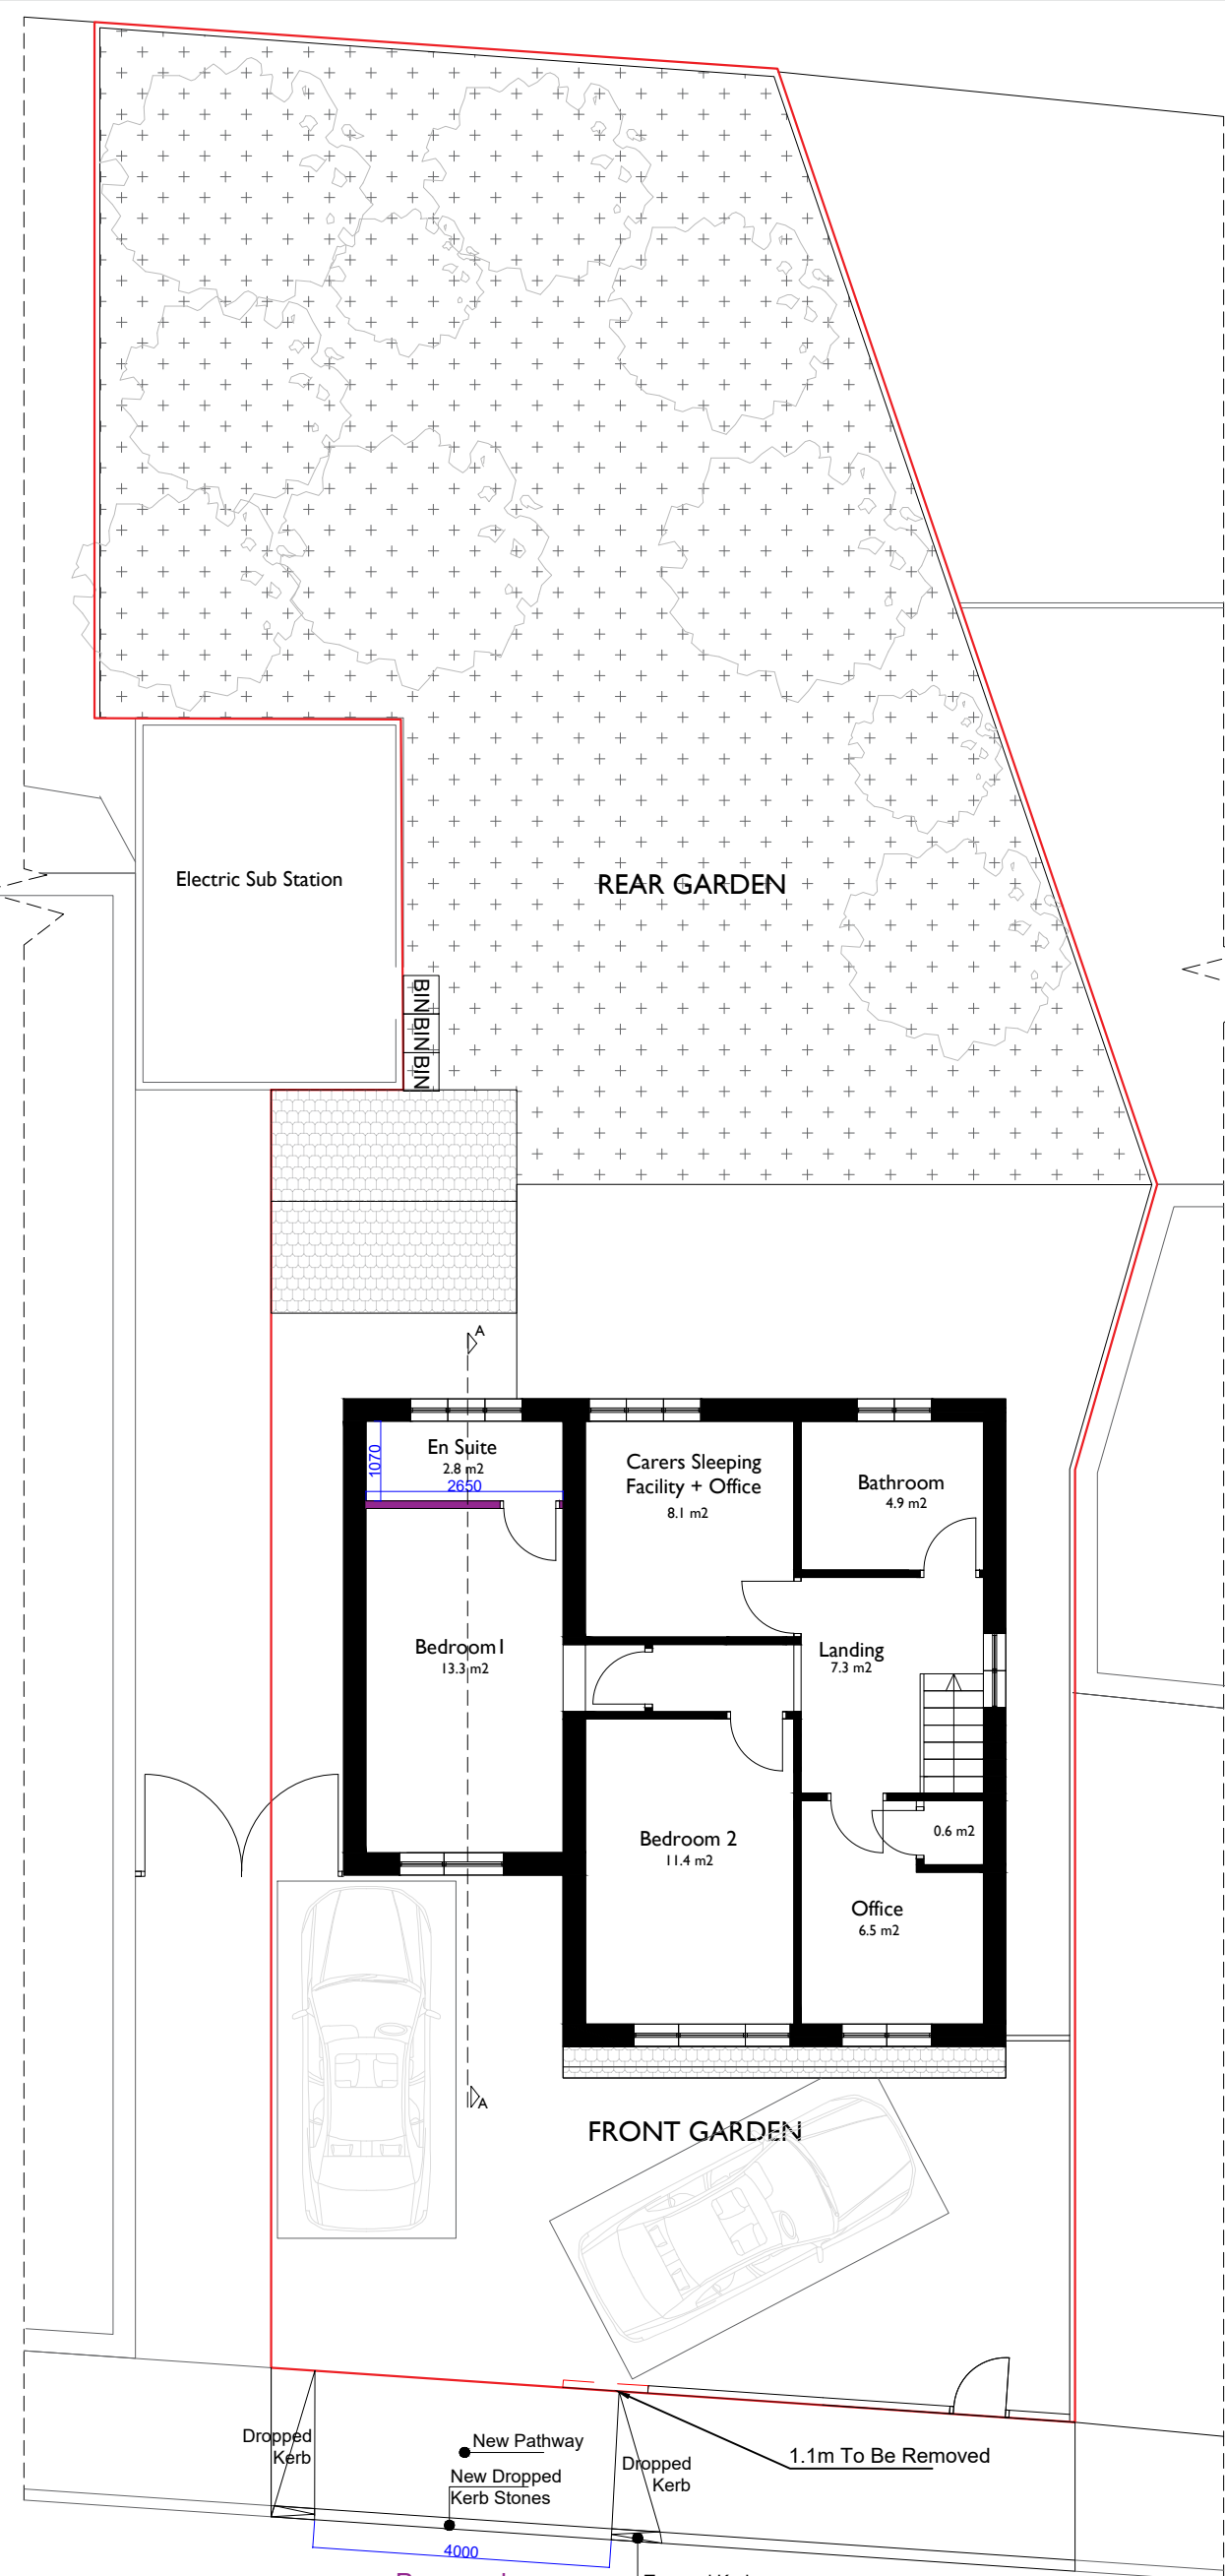

Any dimensions shown should be checked on site.
Designs are not coordinated with engineer projects.
Not for construction purposes.

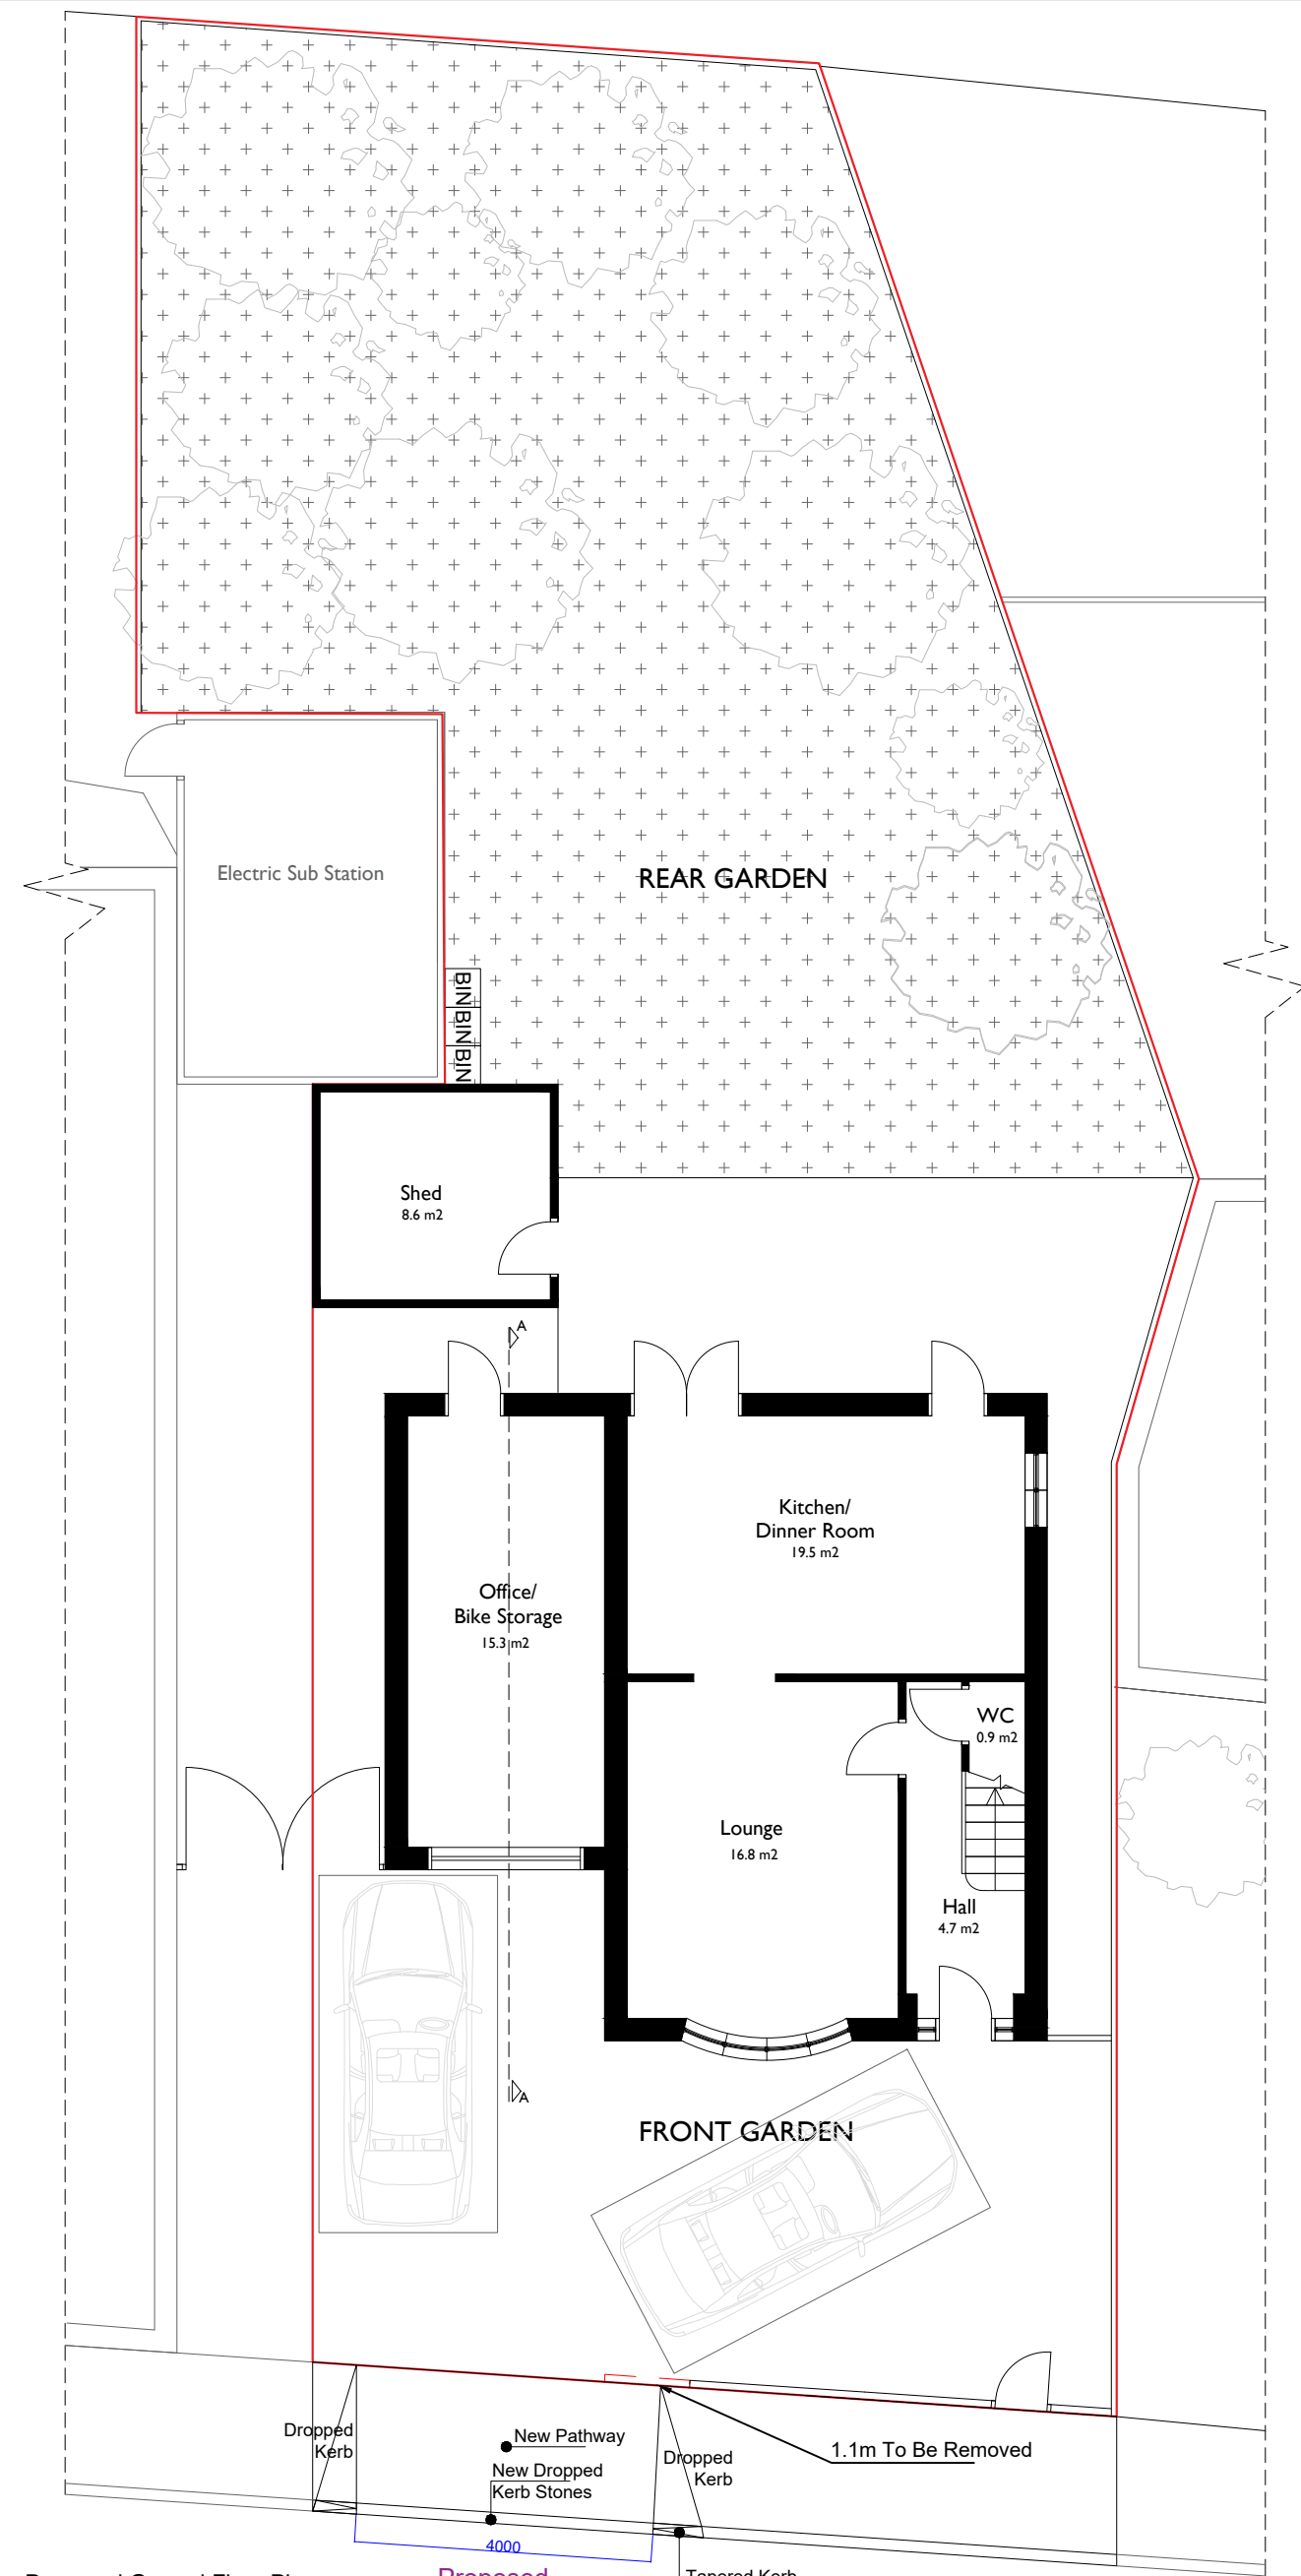

HOMZ

DESIGN | PLAN | BUILD
www.homz.uk / 0 330 818 3001

Drawing Title: Proposed Plans
Drawing : H-0230-05_I3 MorleySt_ProposedPlans_V7
Drawing Number: H-0230
Site Address: I3 Morley Street, Whitefield M45 6GF

Scale : 1/100 at A2
Revision : V7
Date : 09.02.2026