

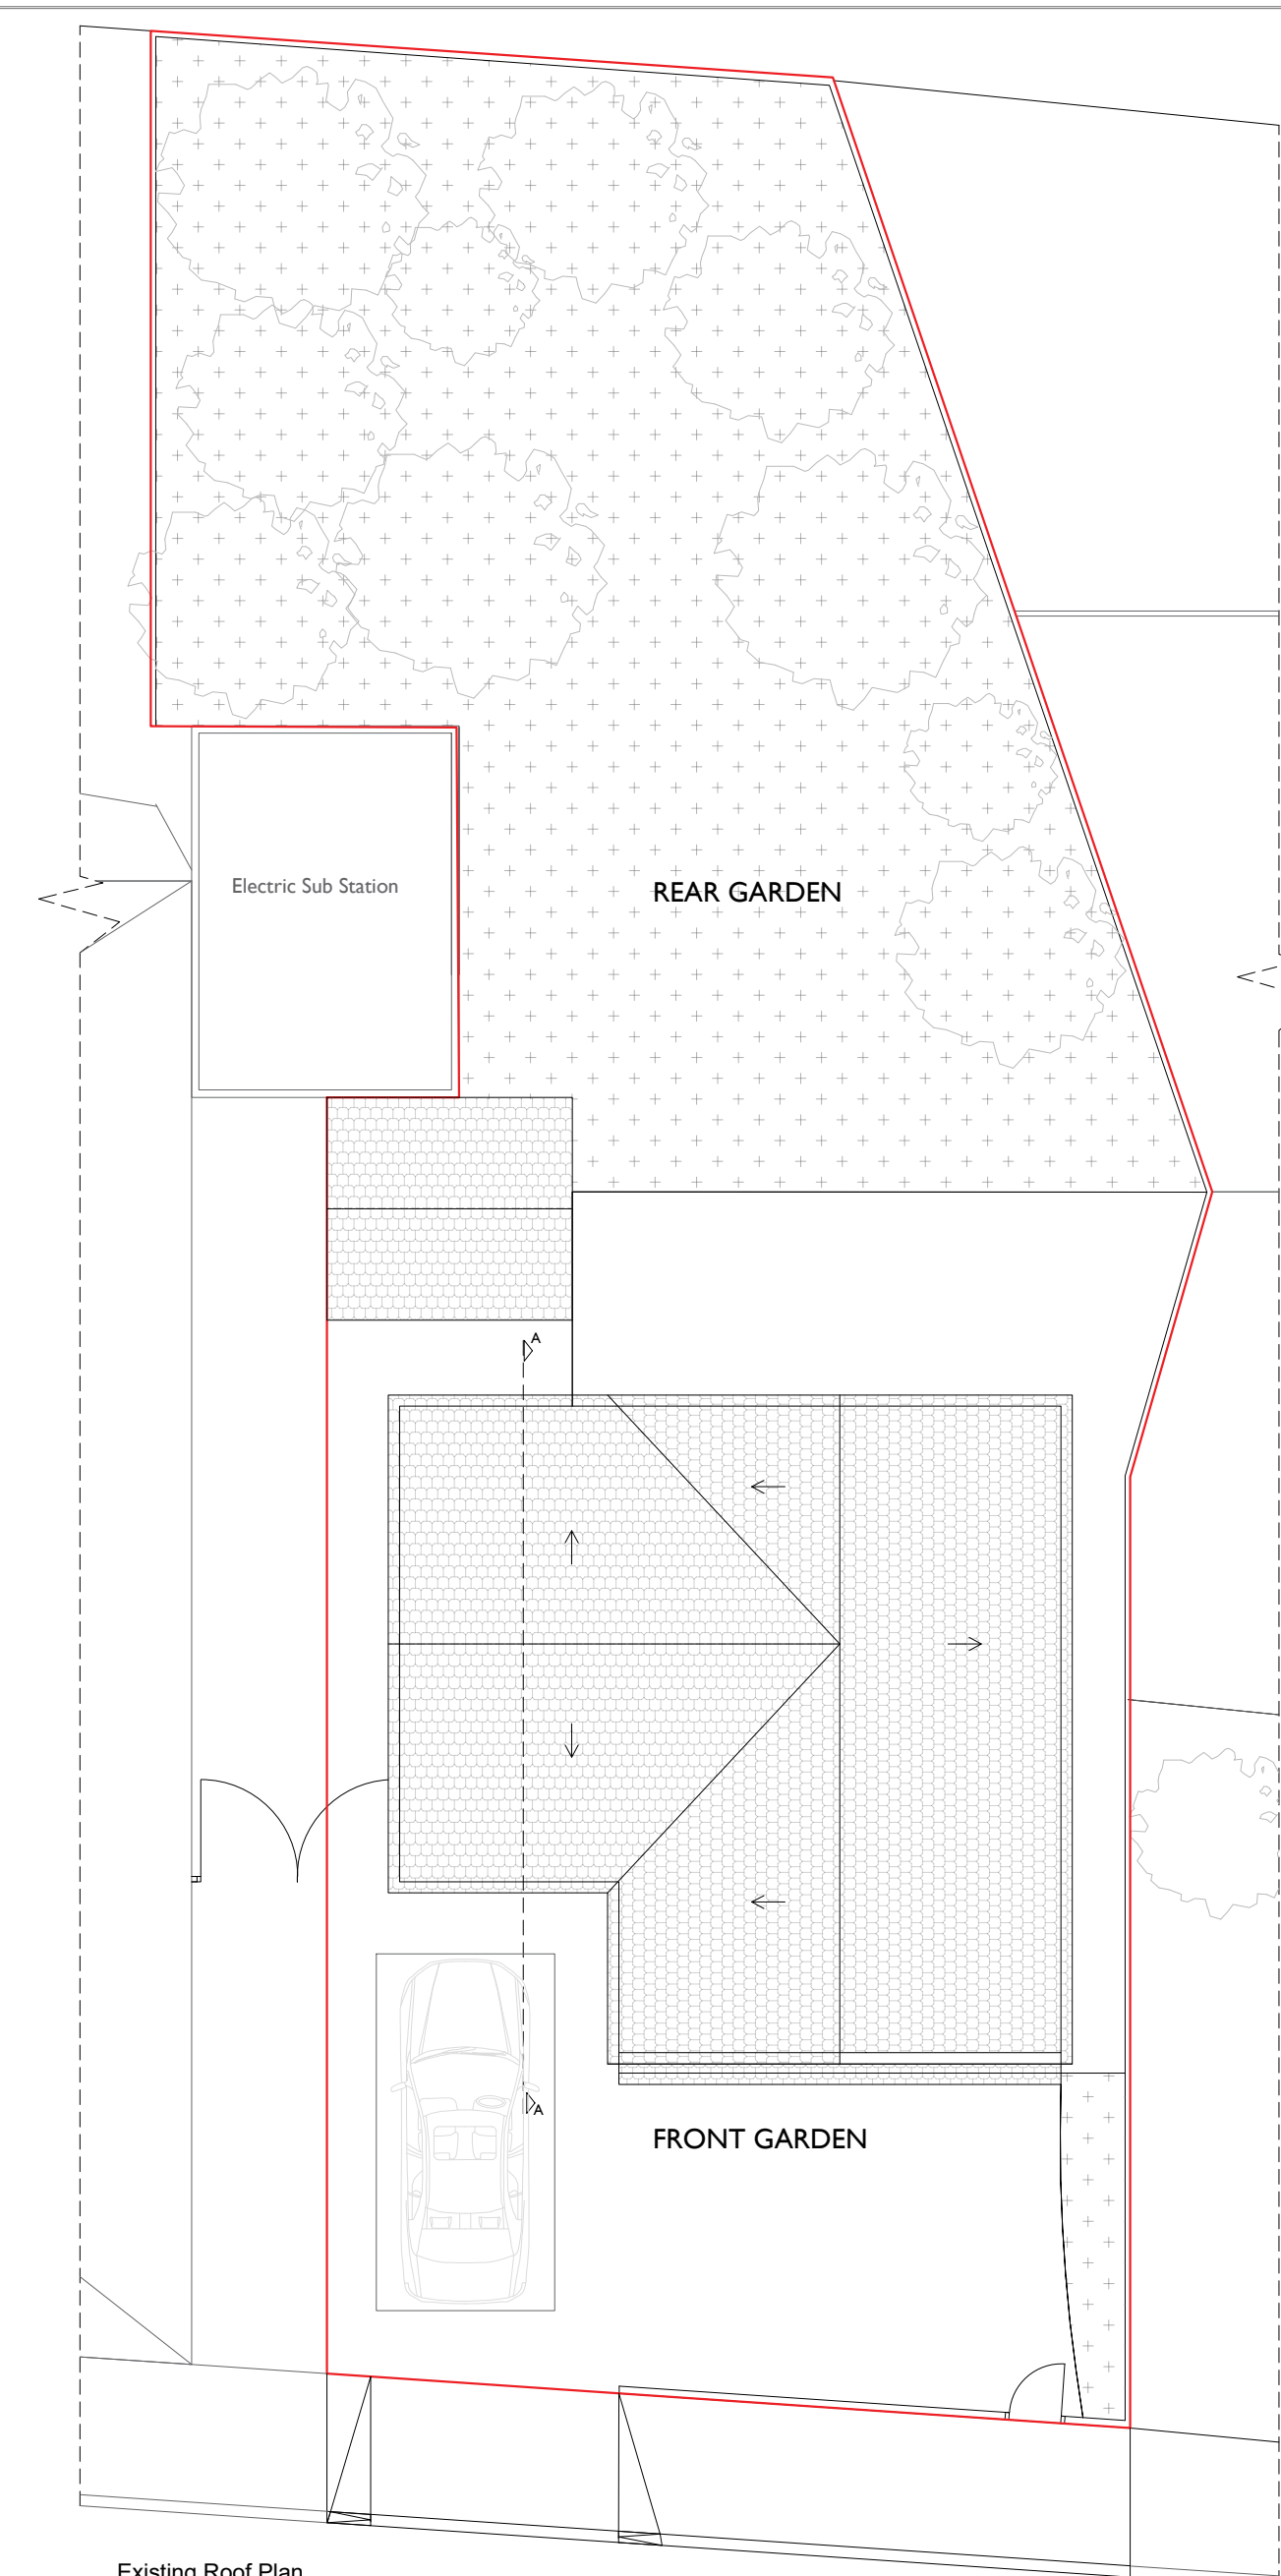


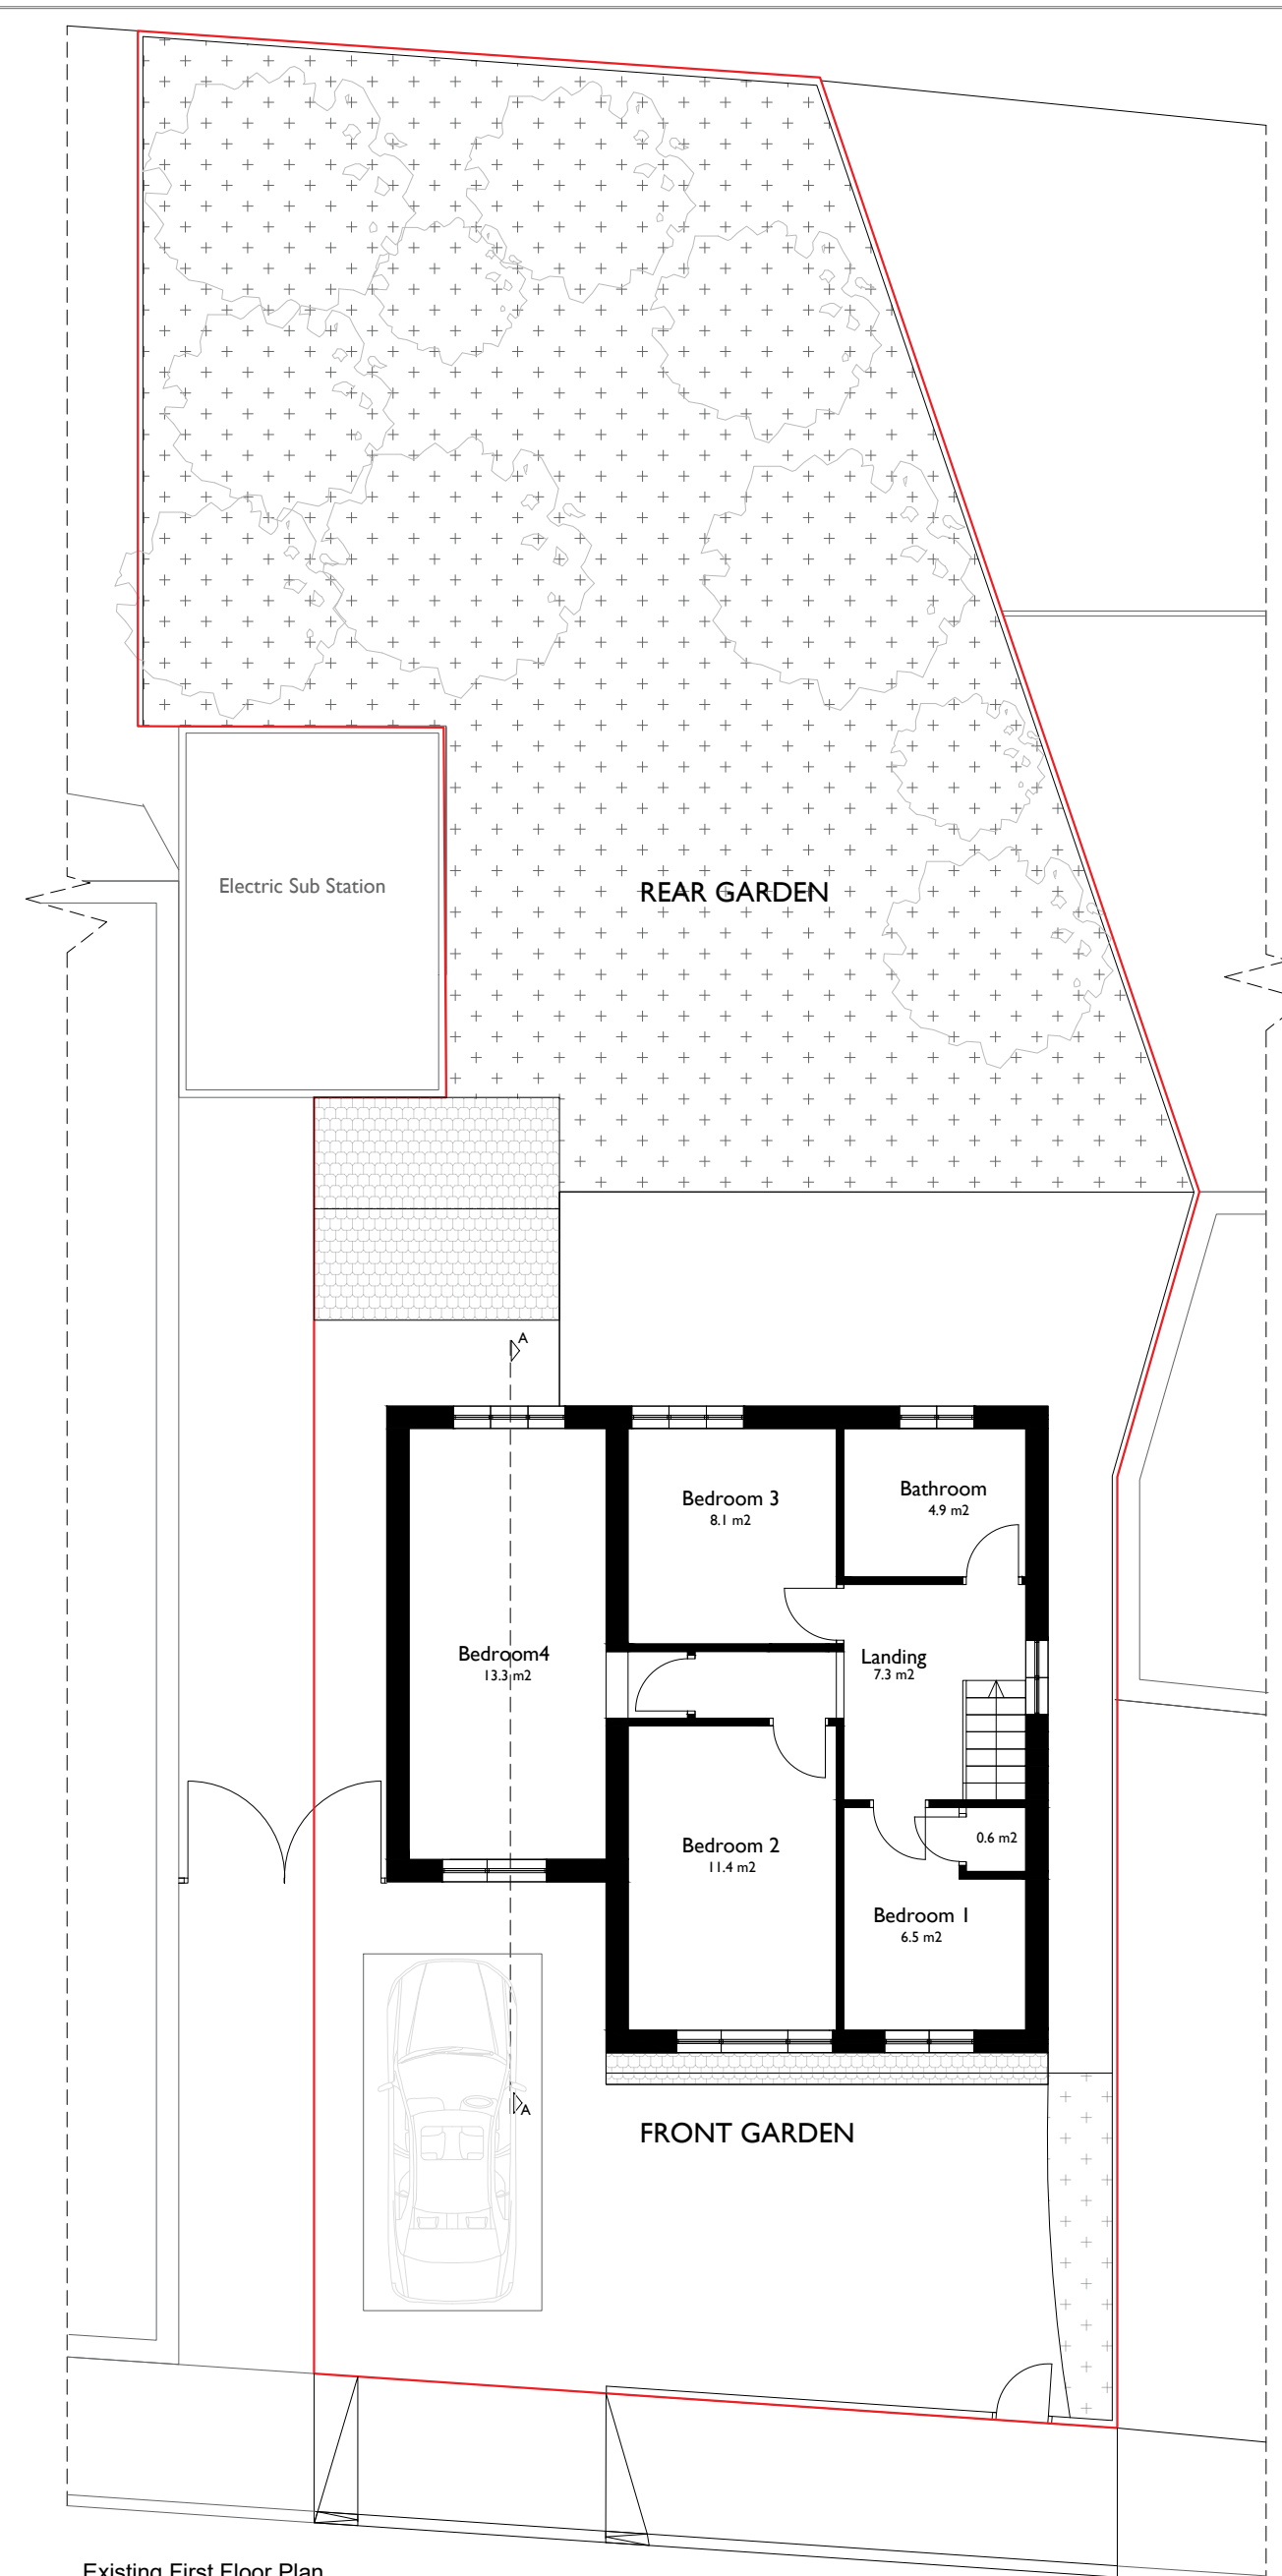

Any dimensions shown should be checked on site.
Designs are not coordinated with engineer projects.
Not for construction purposes.

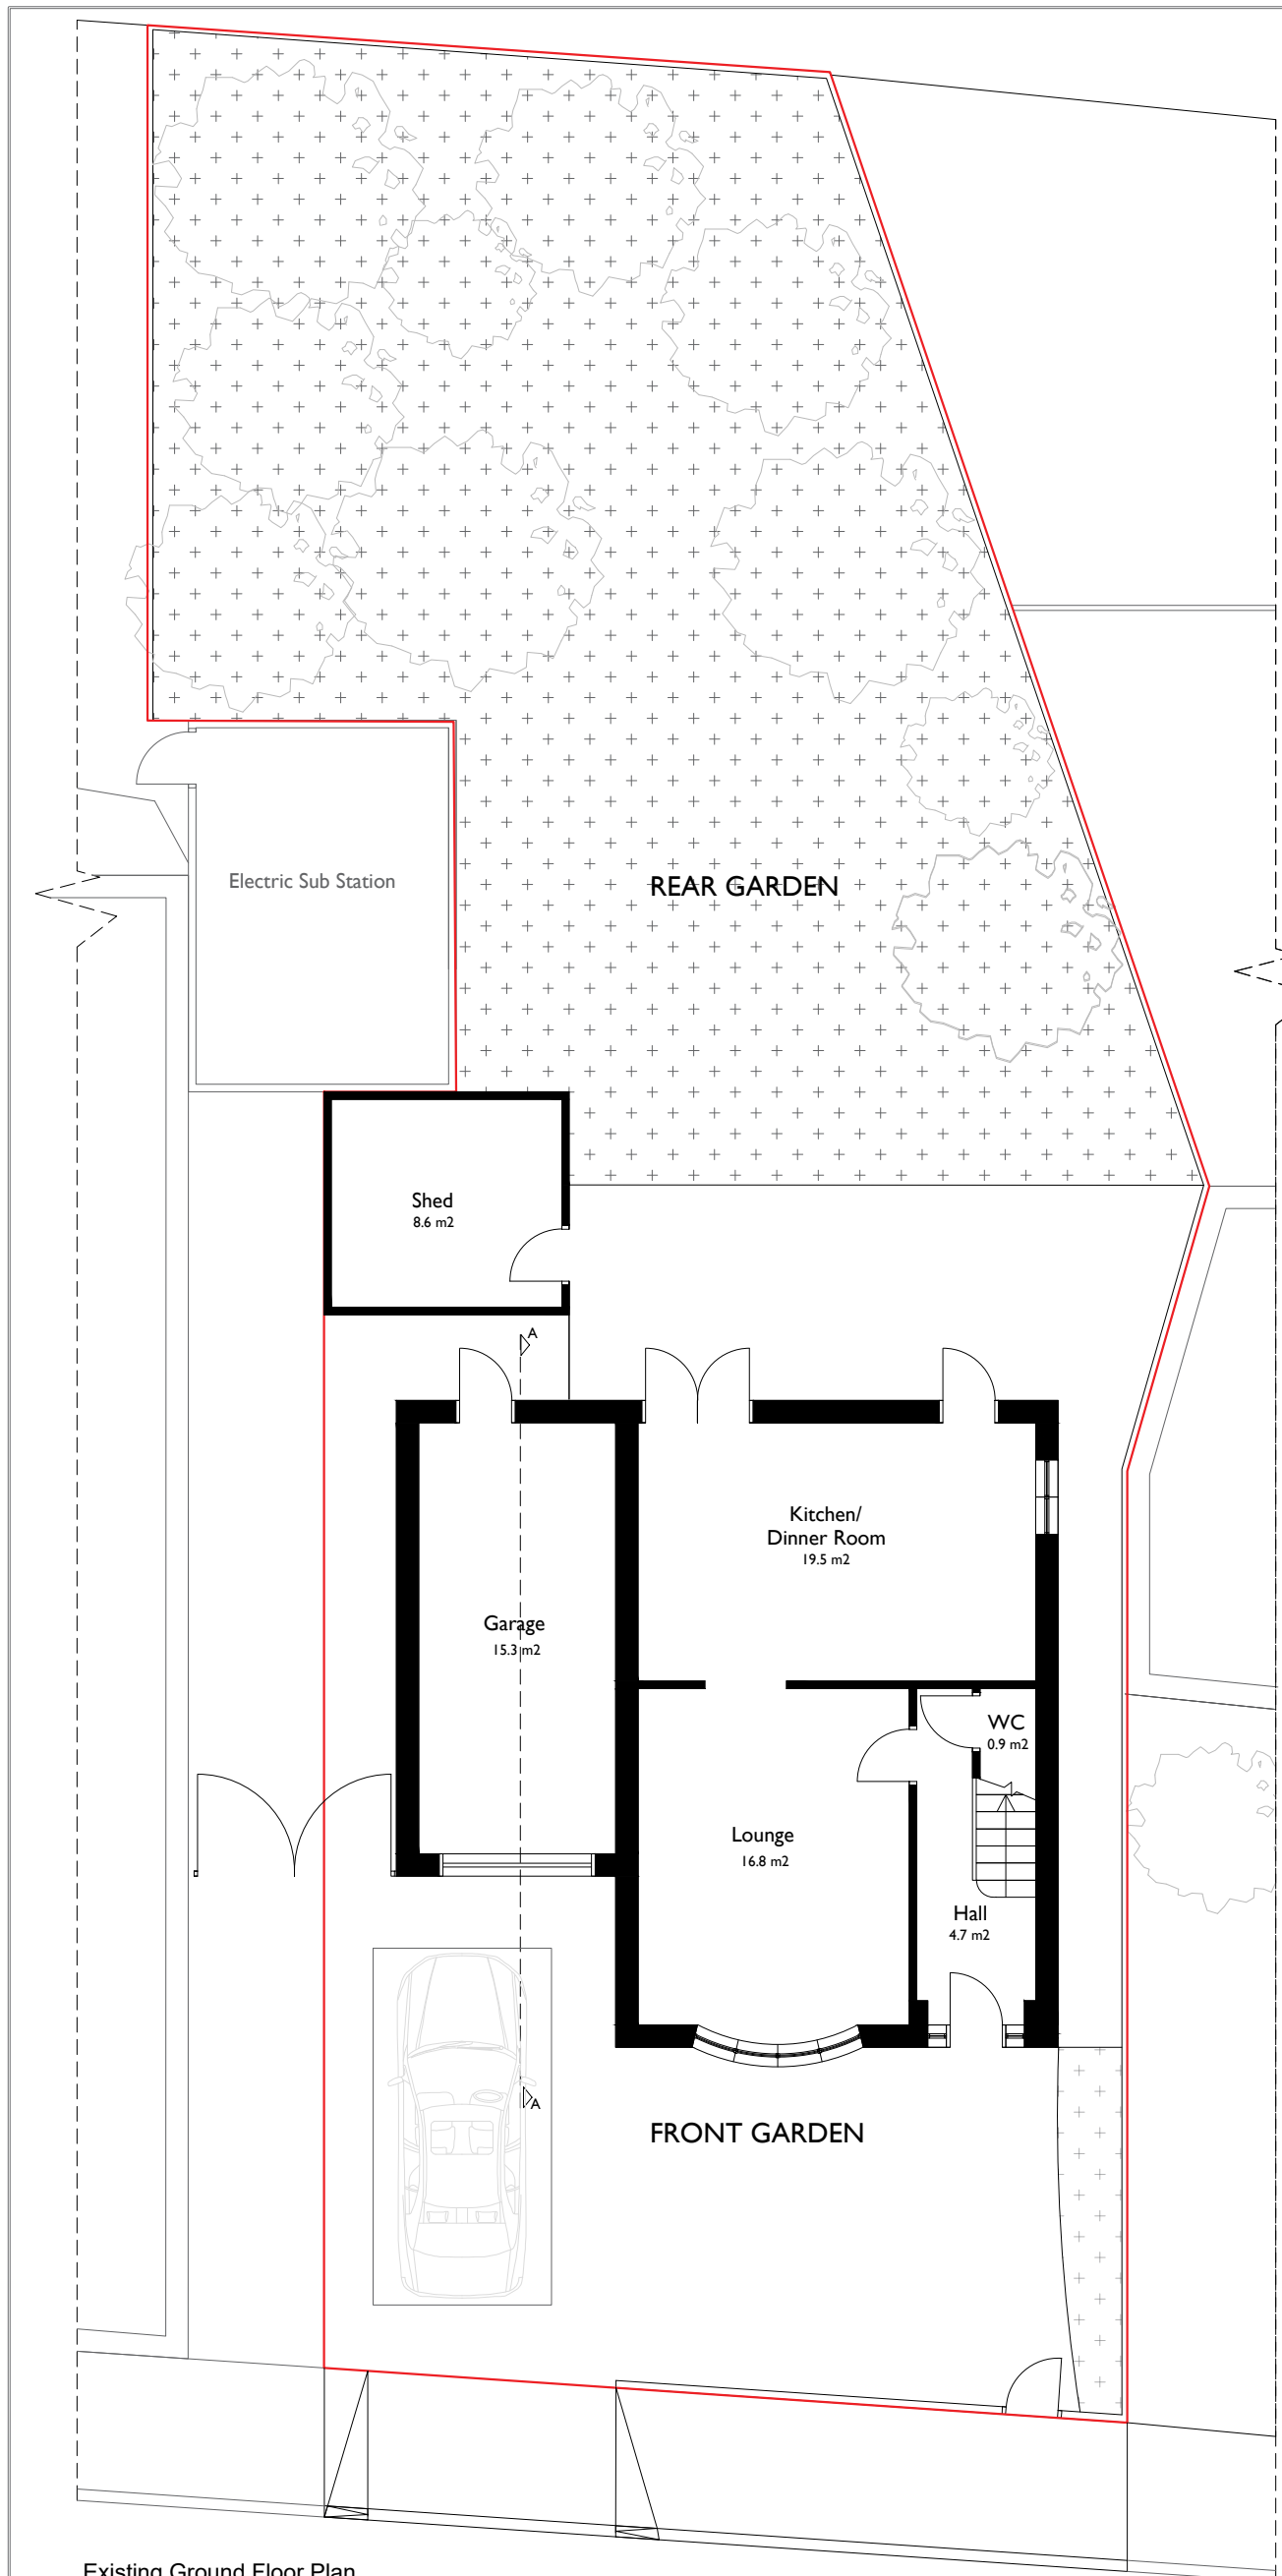

HOMZ
DESIGN | PLAN | BUILD
www.homz.uk / 0 330 818 3001

Drawing Title: Existing Plans
Drawing :H-0230-04_I3MorleySt_ExistingPlans_V7
Drawing Number:H-0230
Site Address:I3 Morley Street, Whitefield M45 6GF

Scale :1/100 at A2
Revision :V7
Date :09.02.2026