



ALL DIMENSIONS TO BE CHECKED ON SITE PRIOR TO ANY MANUFACTURING
OR FABRICATION AND ANY ANOMALIES TO BE BROUGHT TO THE ATTENTION
OF THE ARCHITECT.

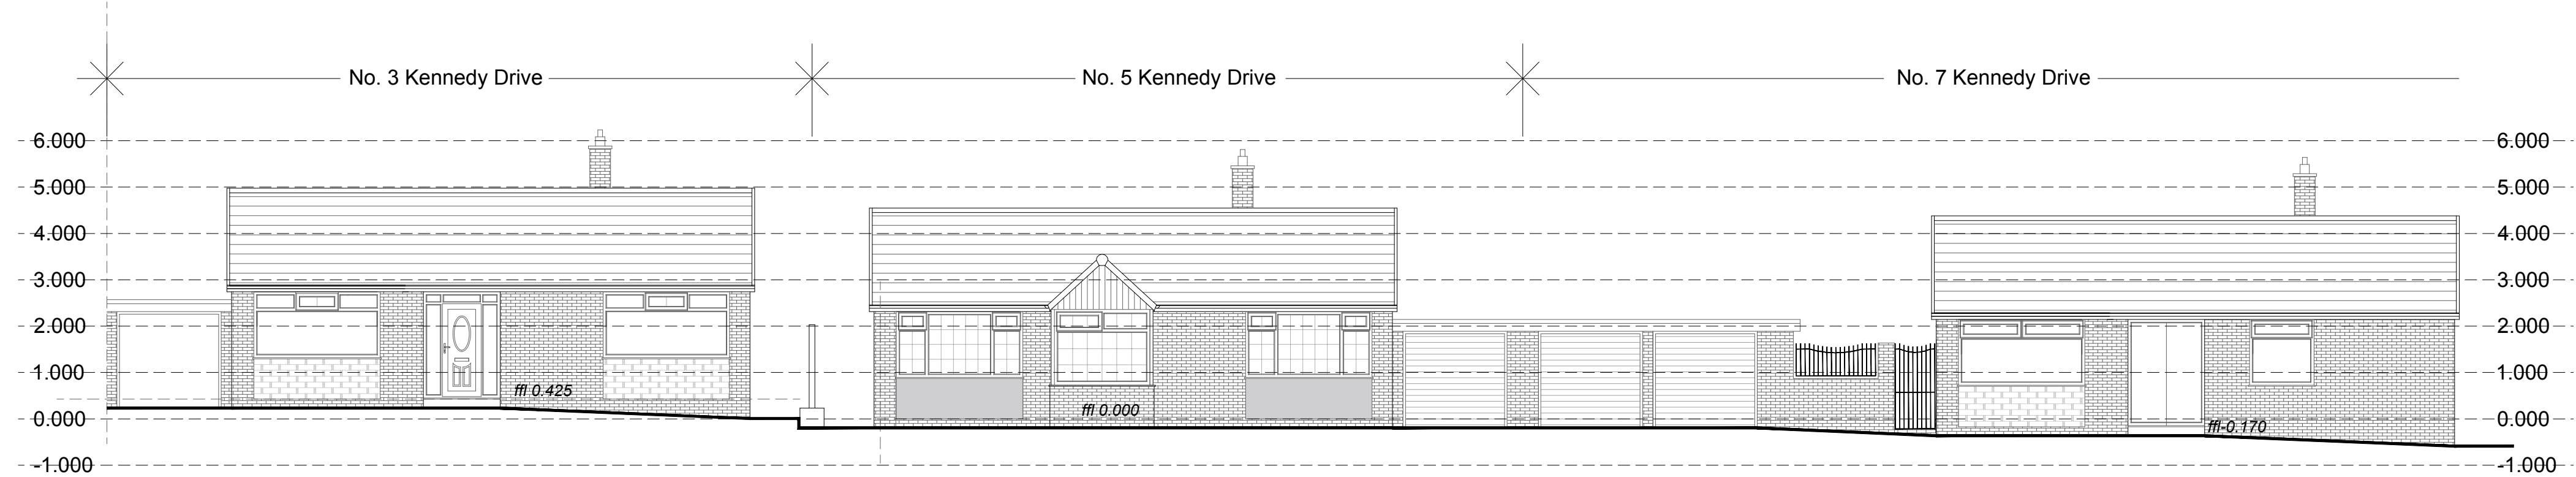

Existing Street Scene

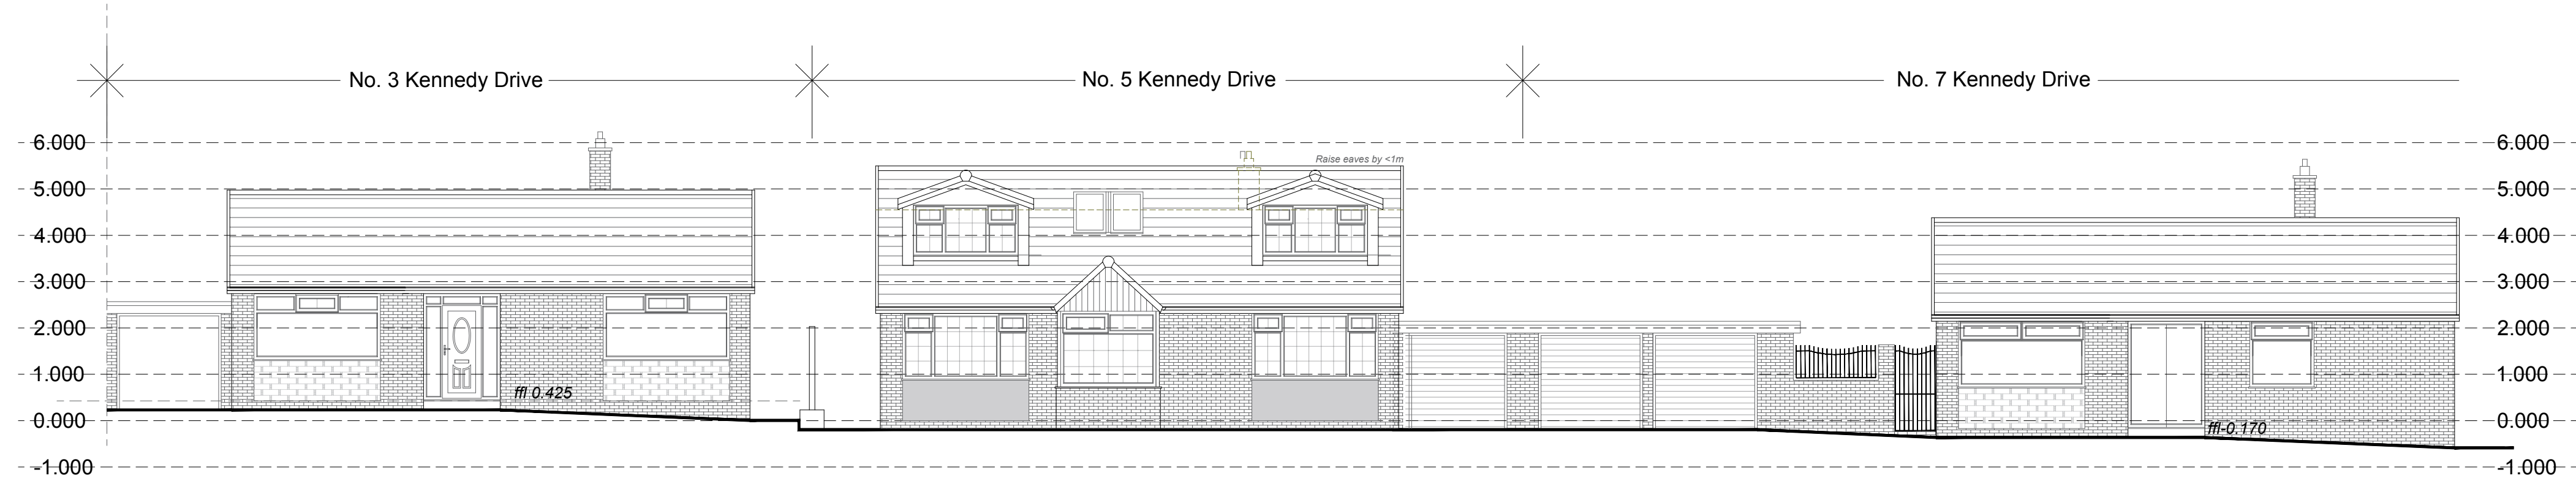

Proposed Street Scene



A	FIRST ISSUE	30.05.23
REV	AMENDMENTS	DATE
JOB PROPOSED LOFT CONVERSION 5 KENNEDY DRIVE BURY BL9 8PN		
TITLE EXISTING & PROPOSED STREET SCENES		
SCALE	1:100 @ (A2)	DATE MAY 2023
DWG No.	03	REVISION A