
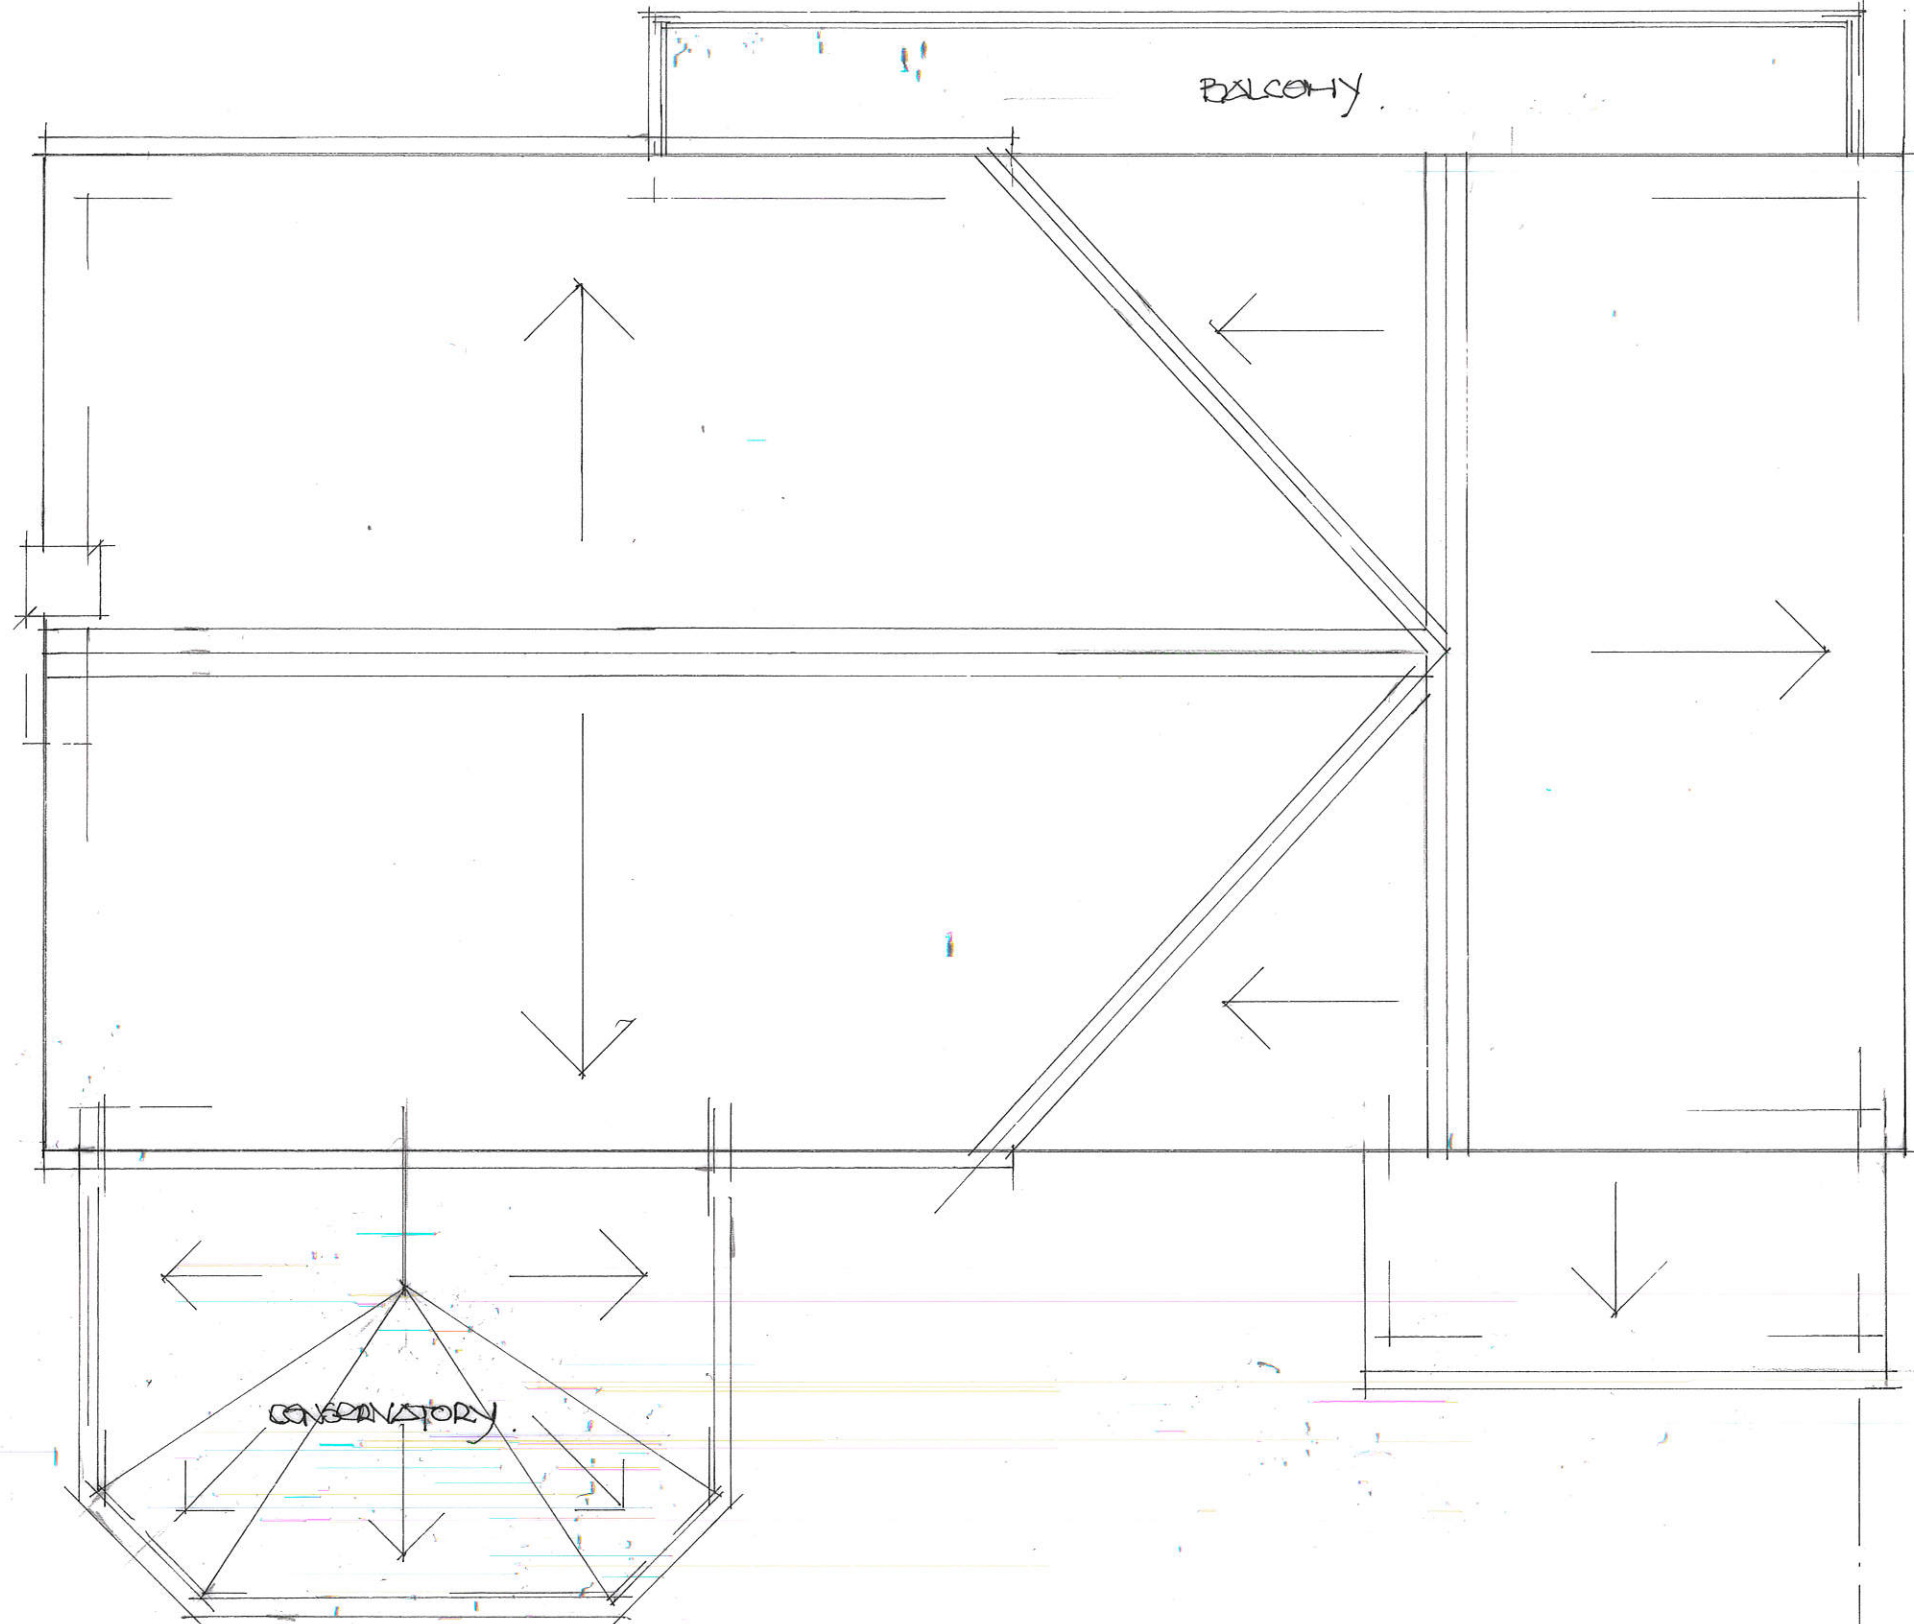


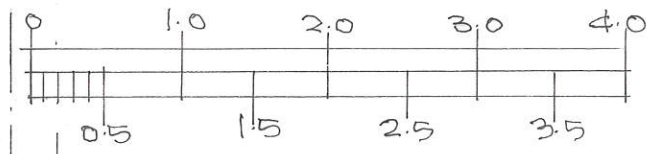

№6

№10

EXISTING ROOF PLAN 1:50 @ A3

DRAWING № 24/8-HC/06