

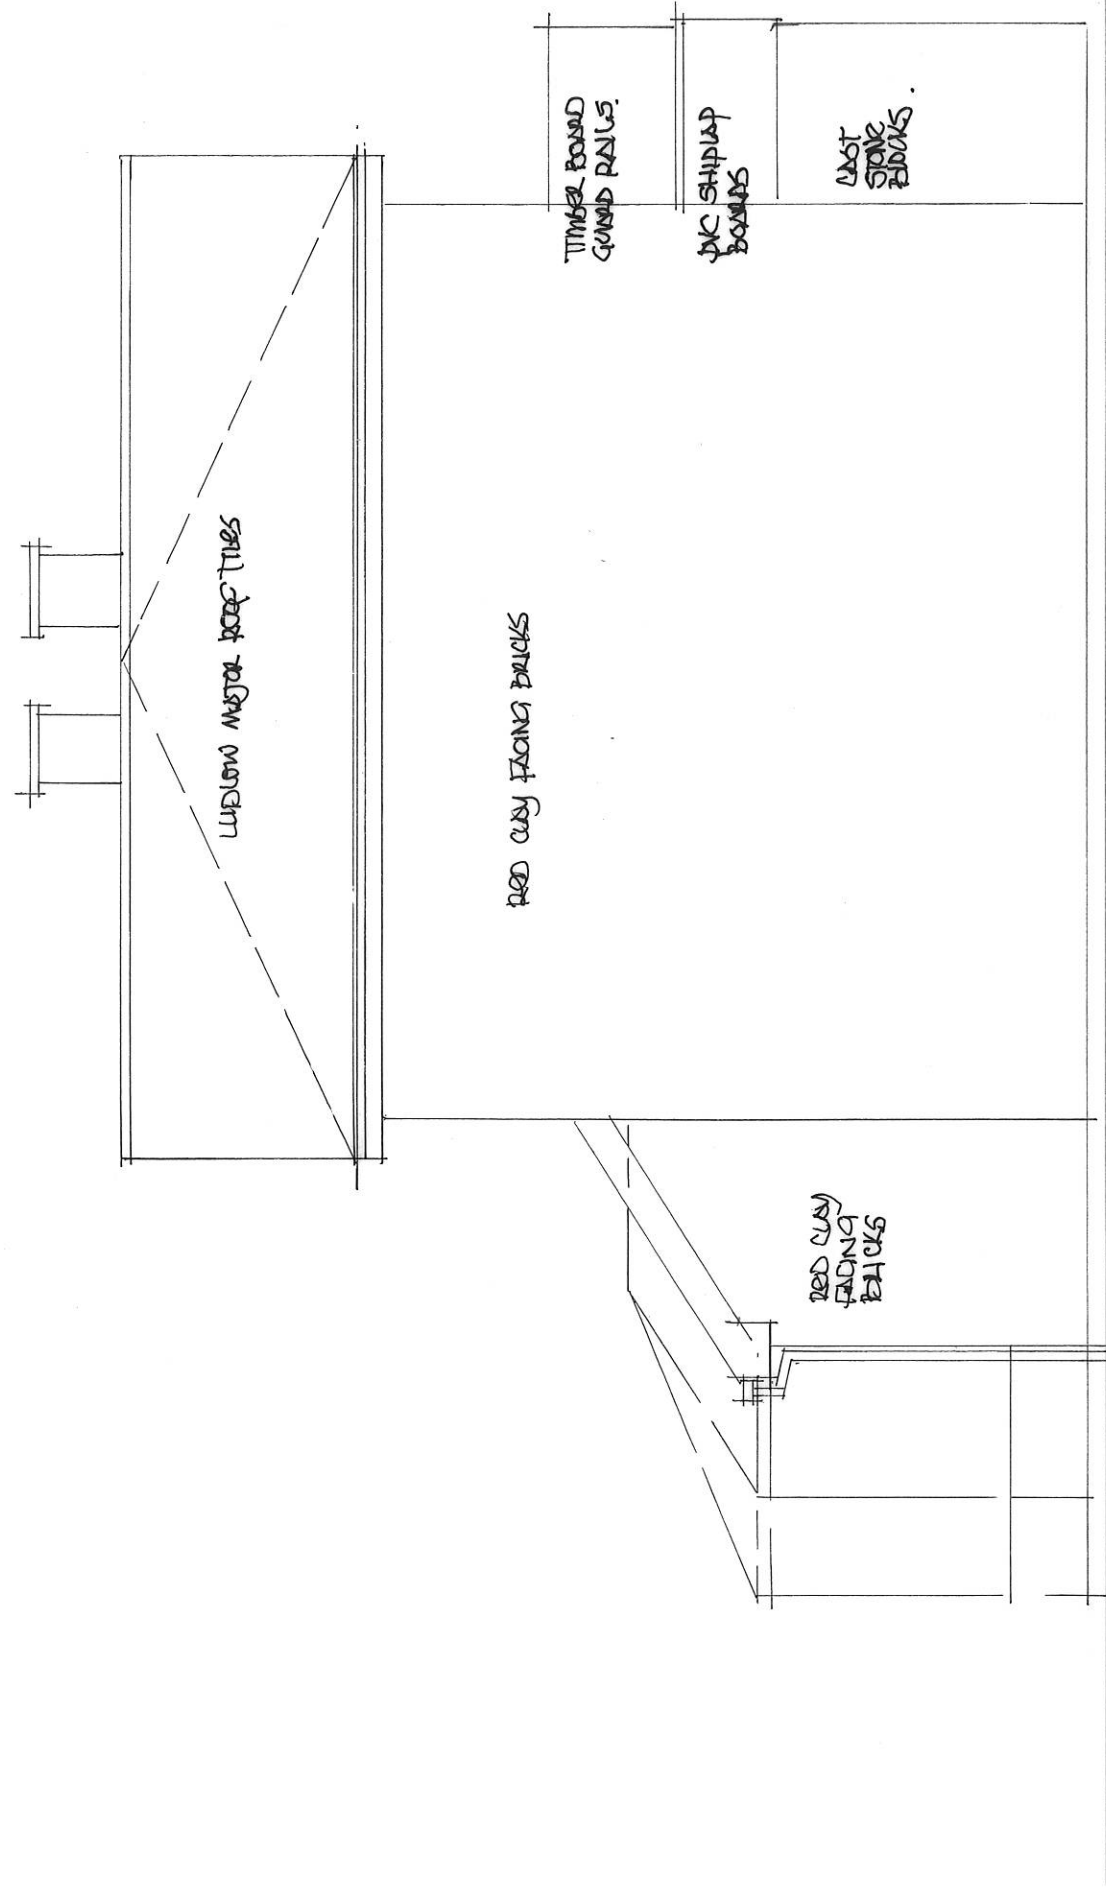


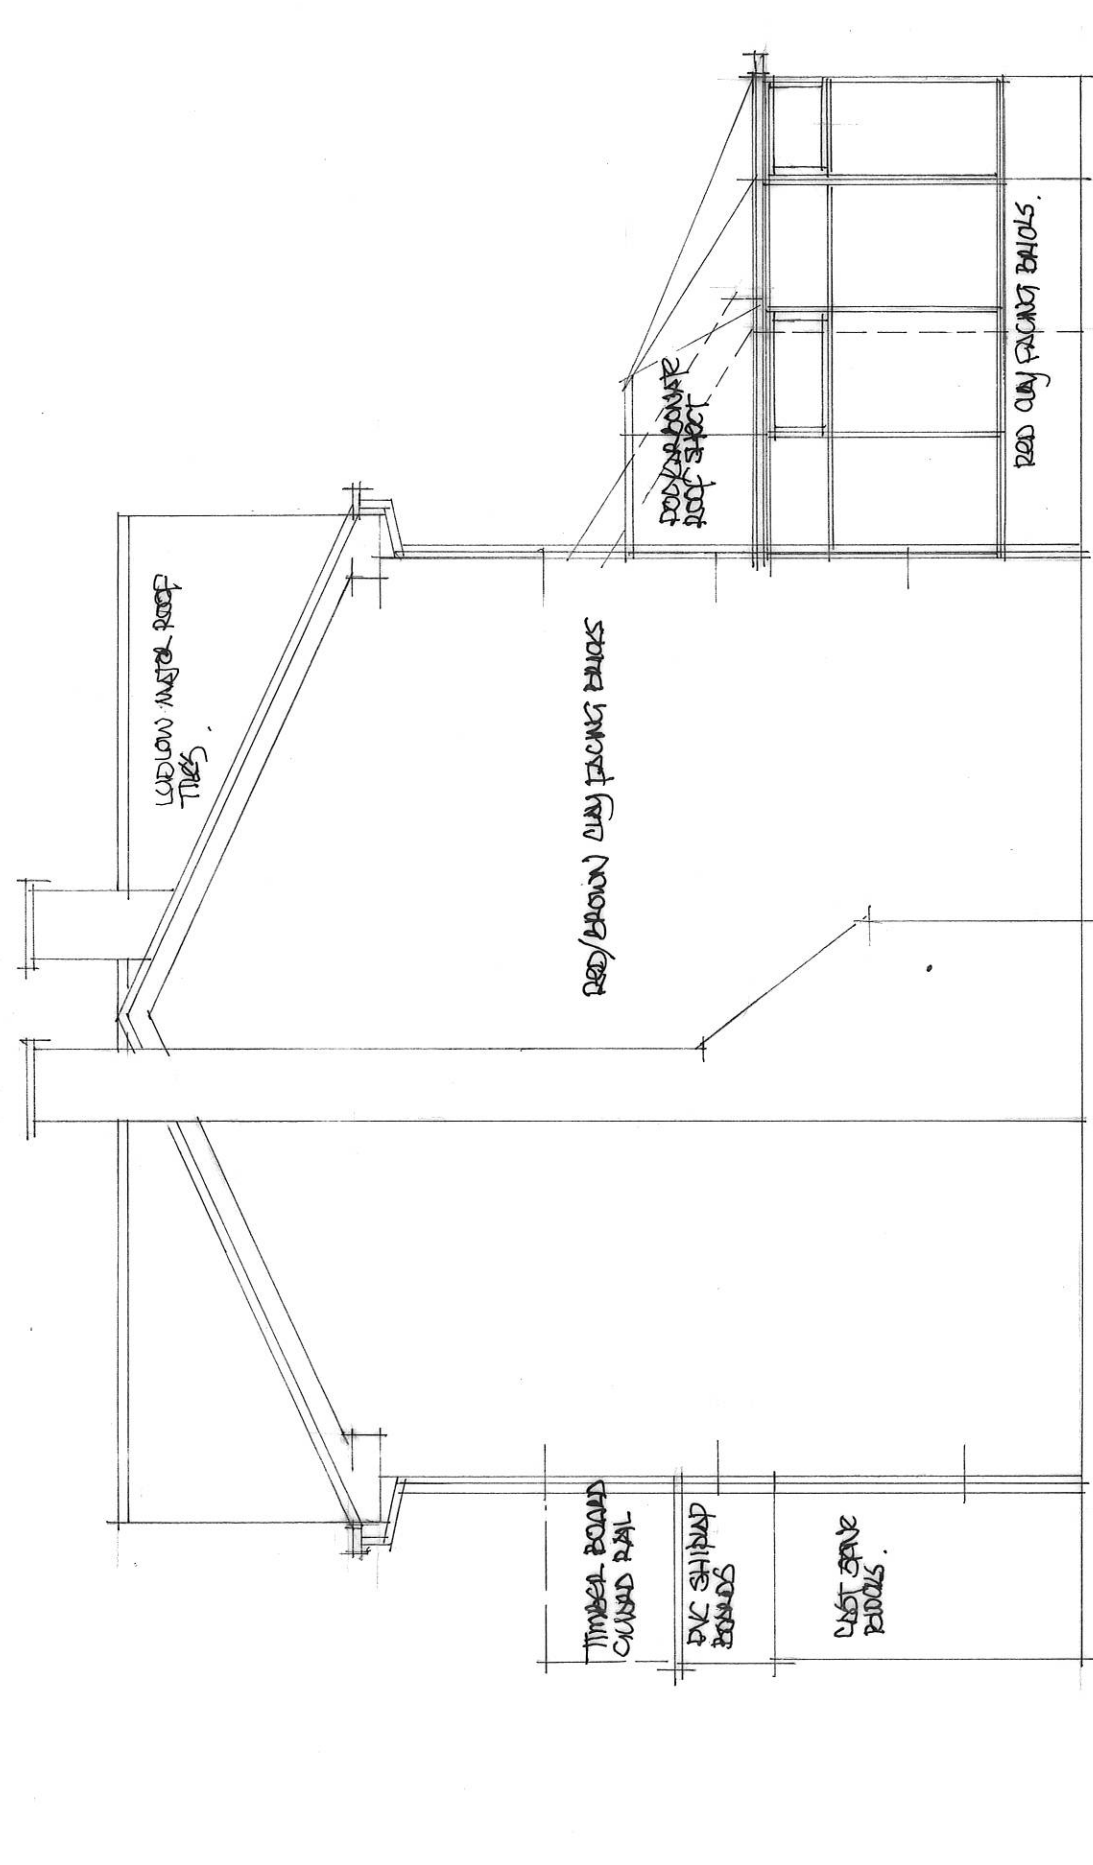

EXISTING SIDE [NW] ELEVATION 1:50 @ A2

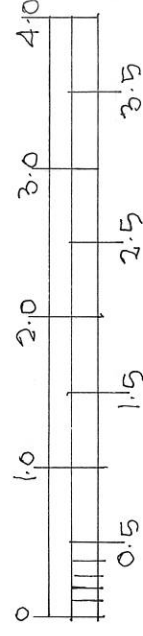

EXISTING SIDE [SE] ELEVATION 1:50 @ A2