
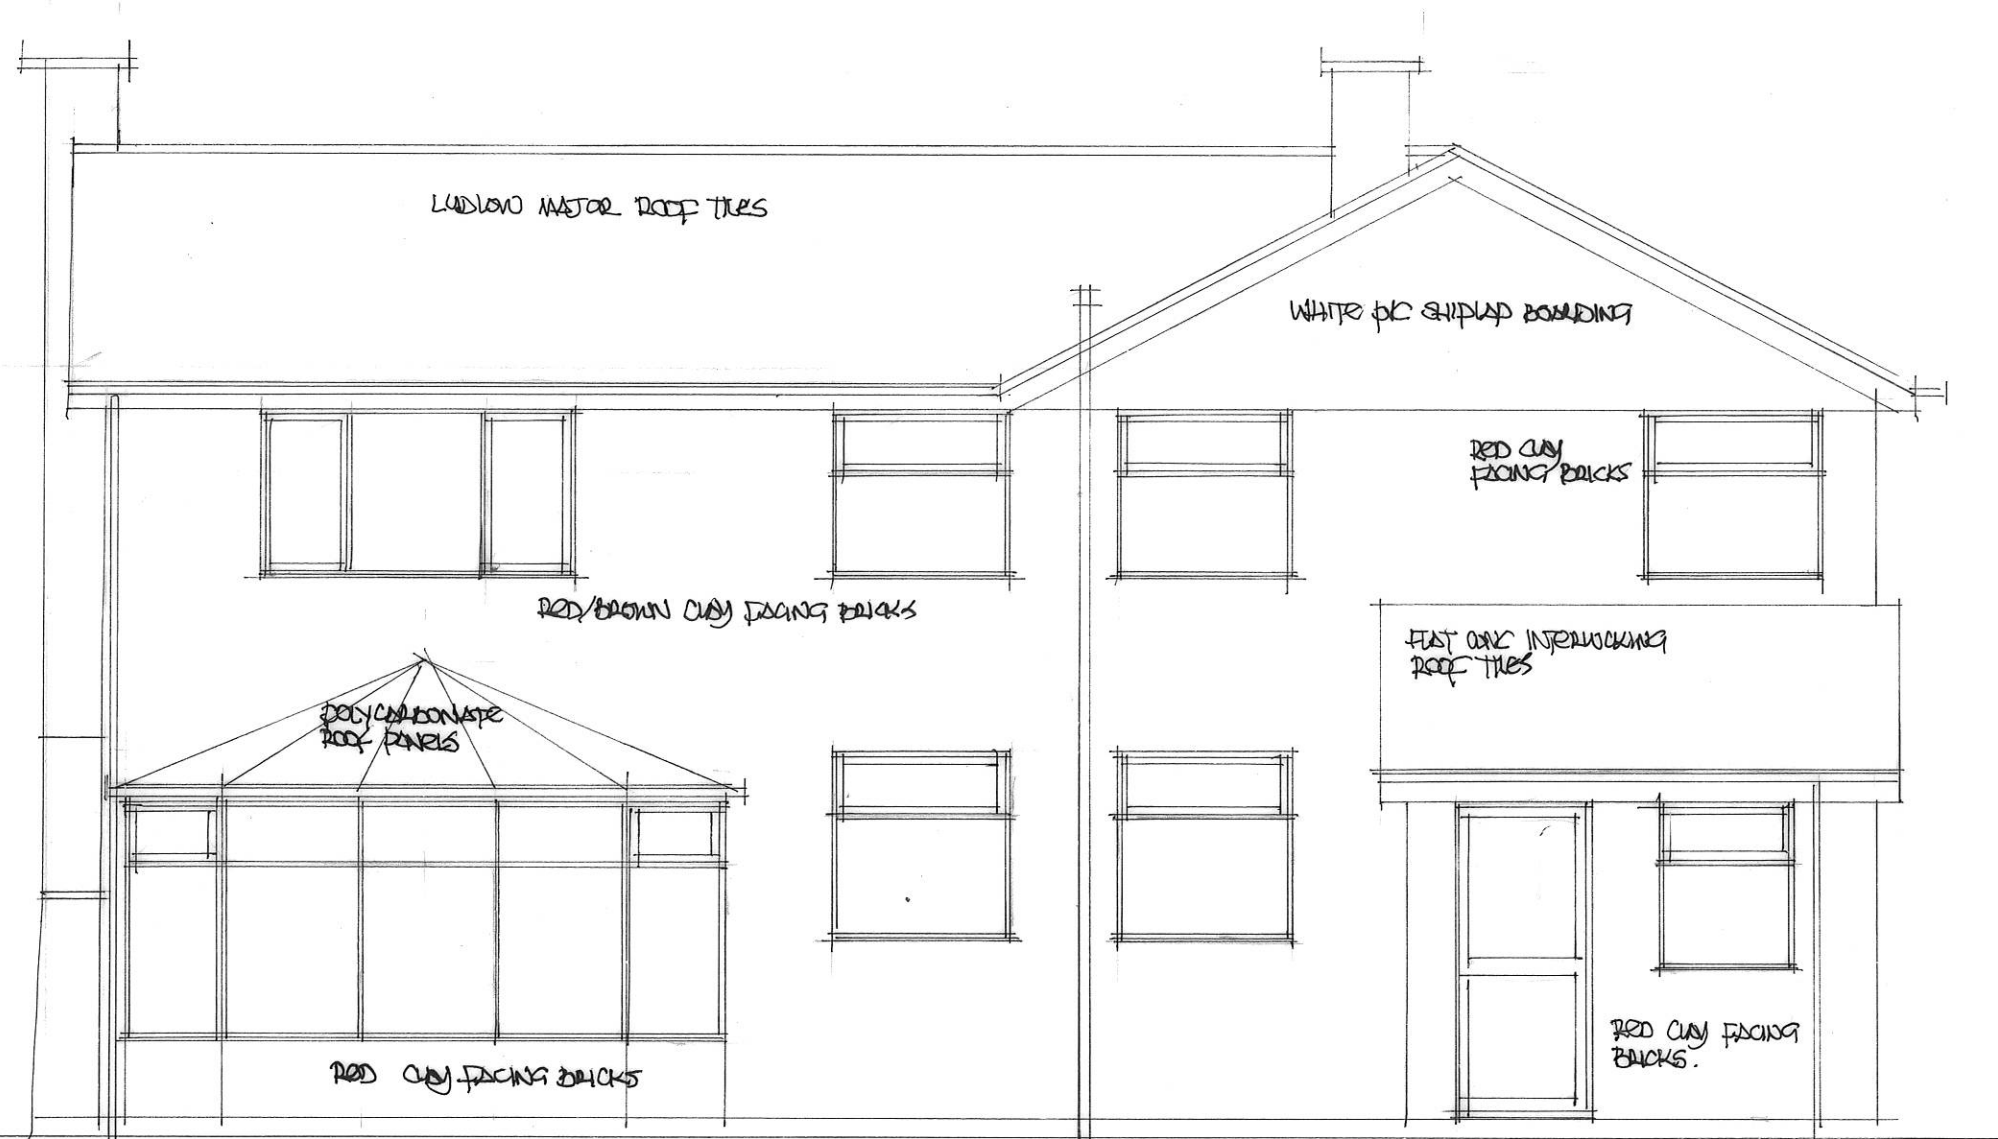


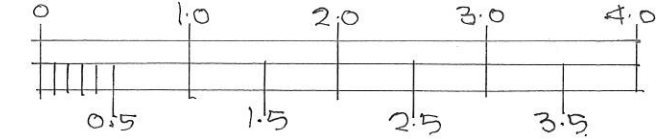

EXISTING REAR [NE] ELEVATION 1:50 QAS.

DRAWING N° 24/8-HC/09