



proposed roof plan 1:50 @ A3

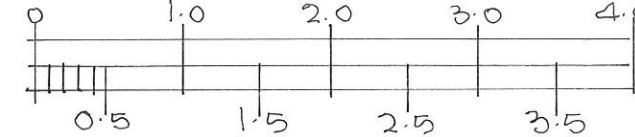

N°6

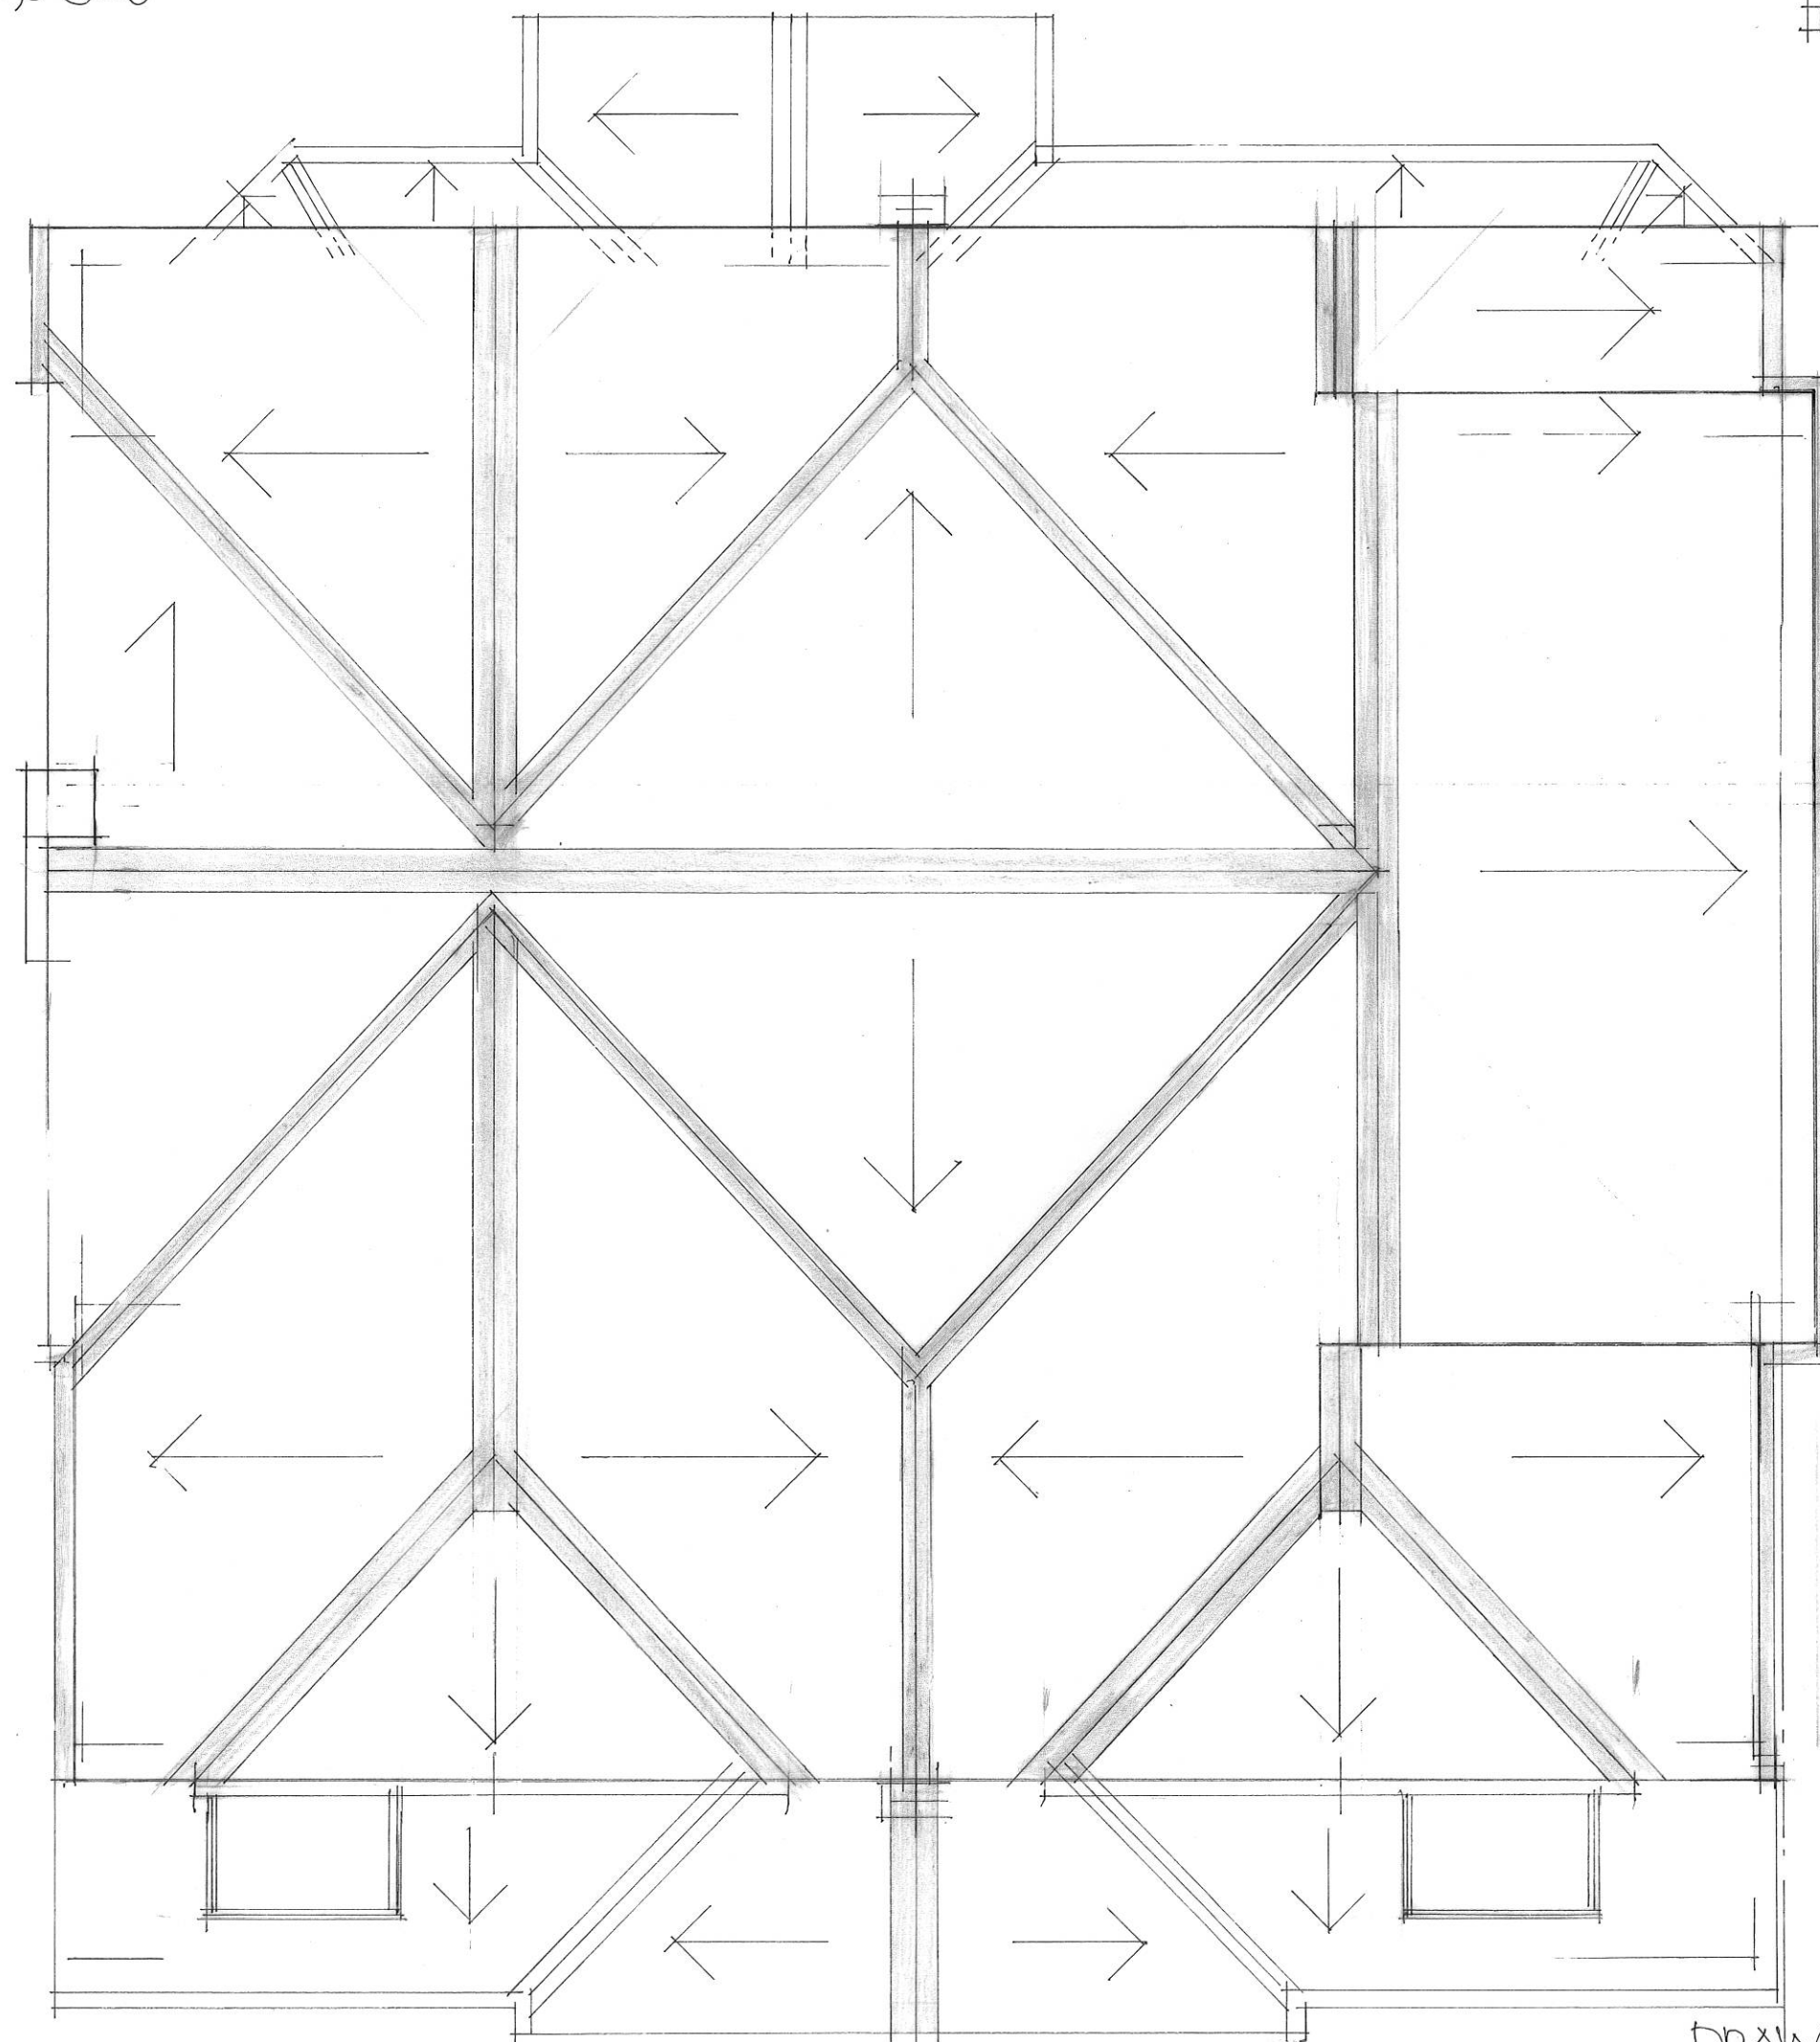

N°10

DRAWING N° 24/8-HC/14