

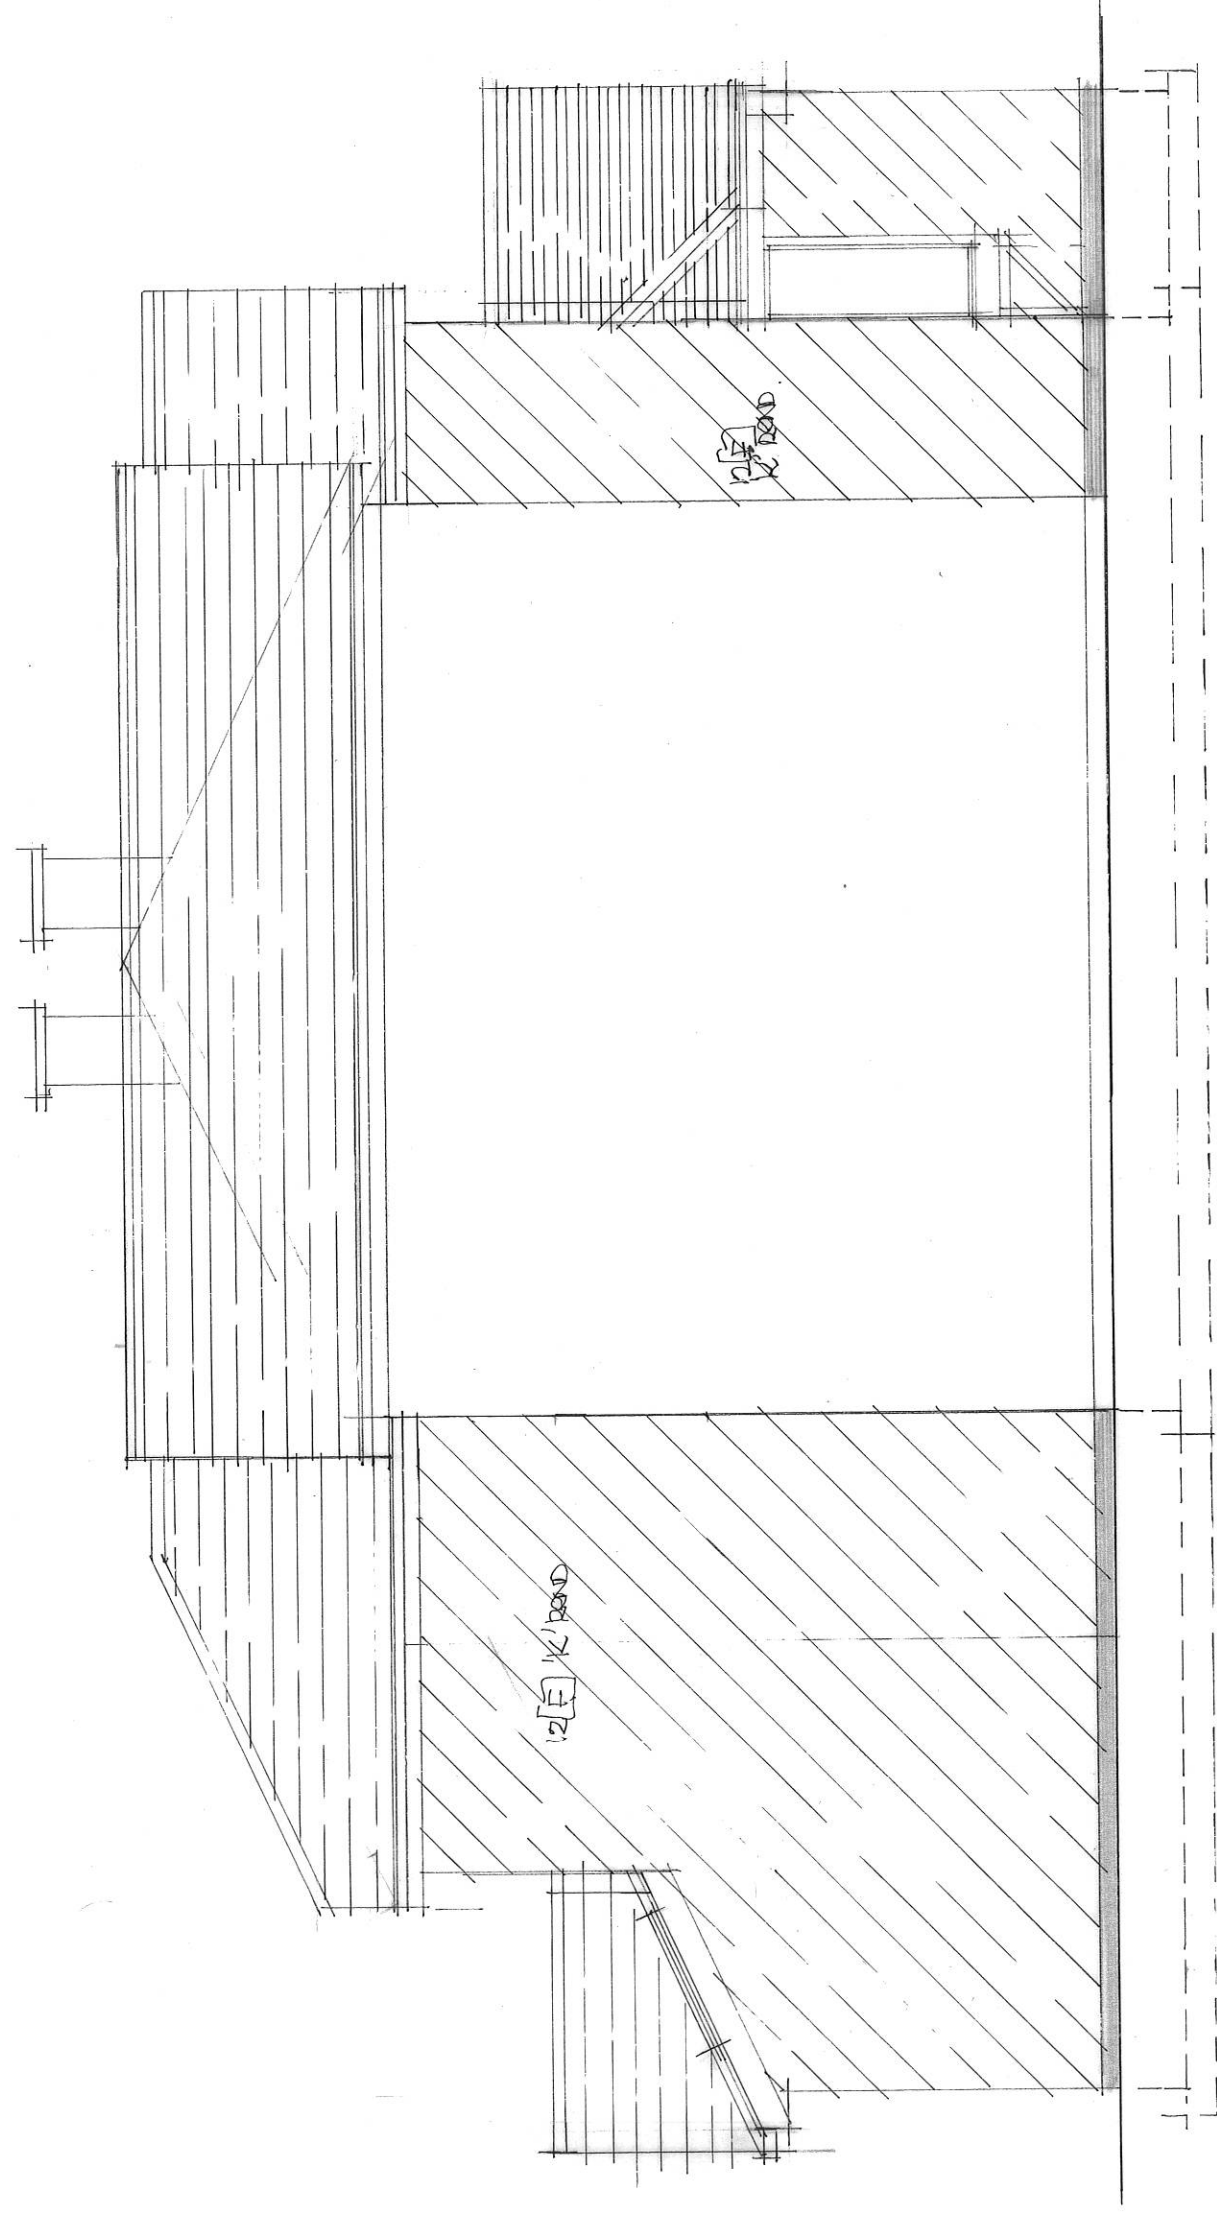


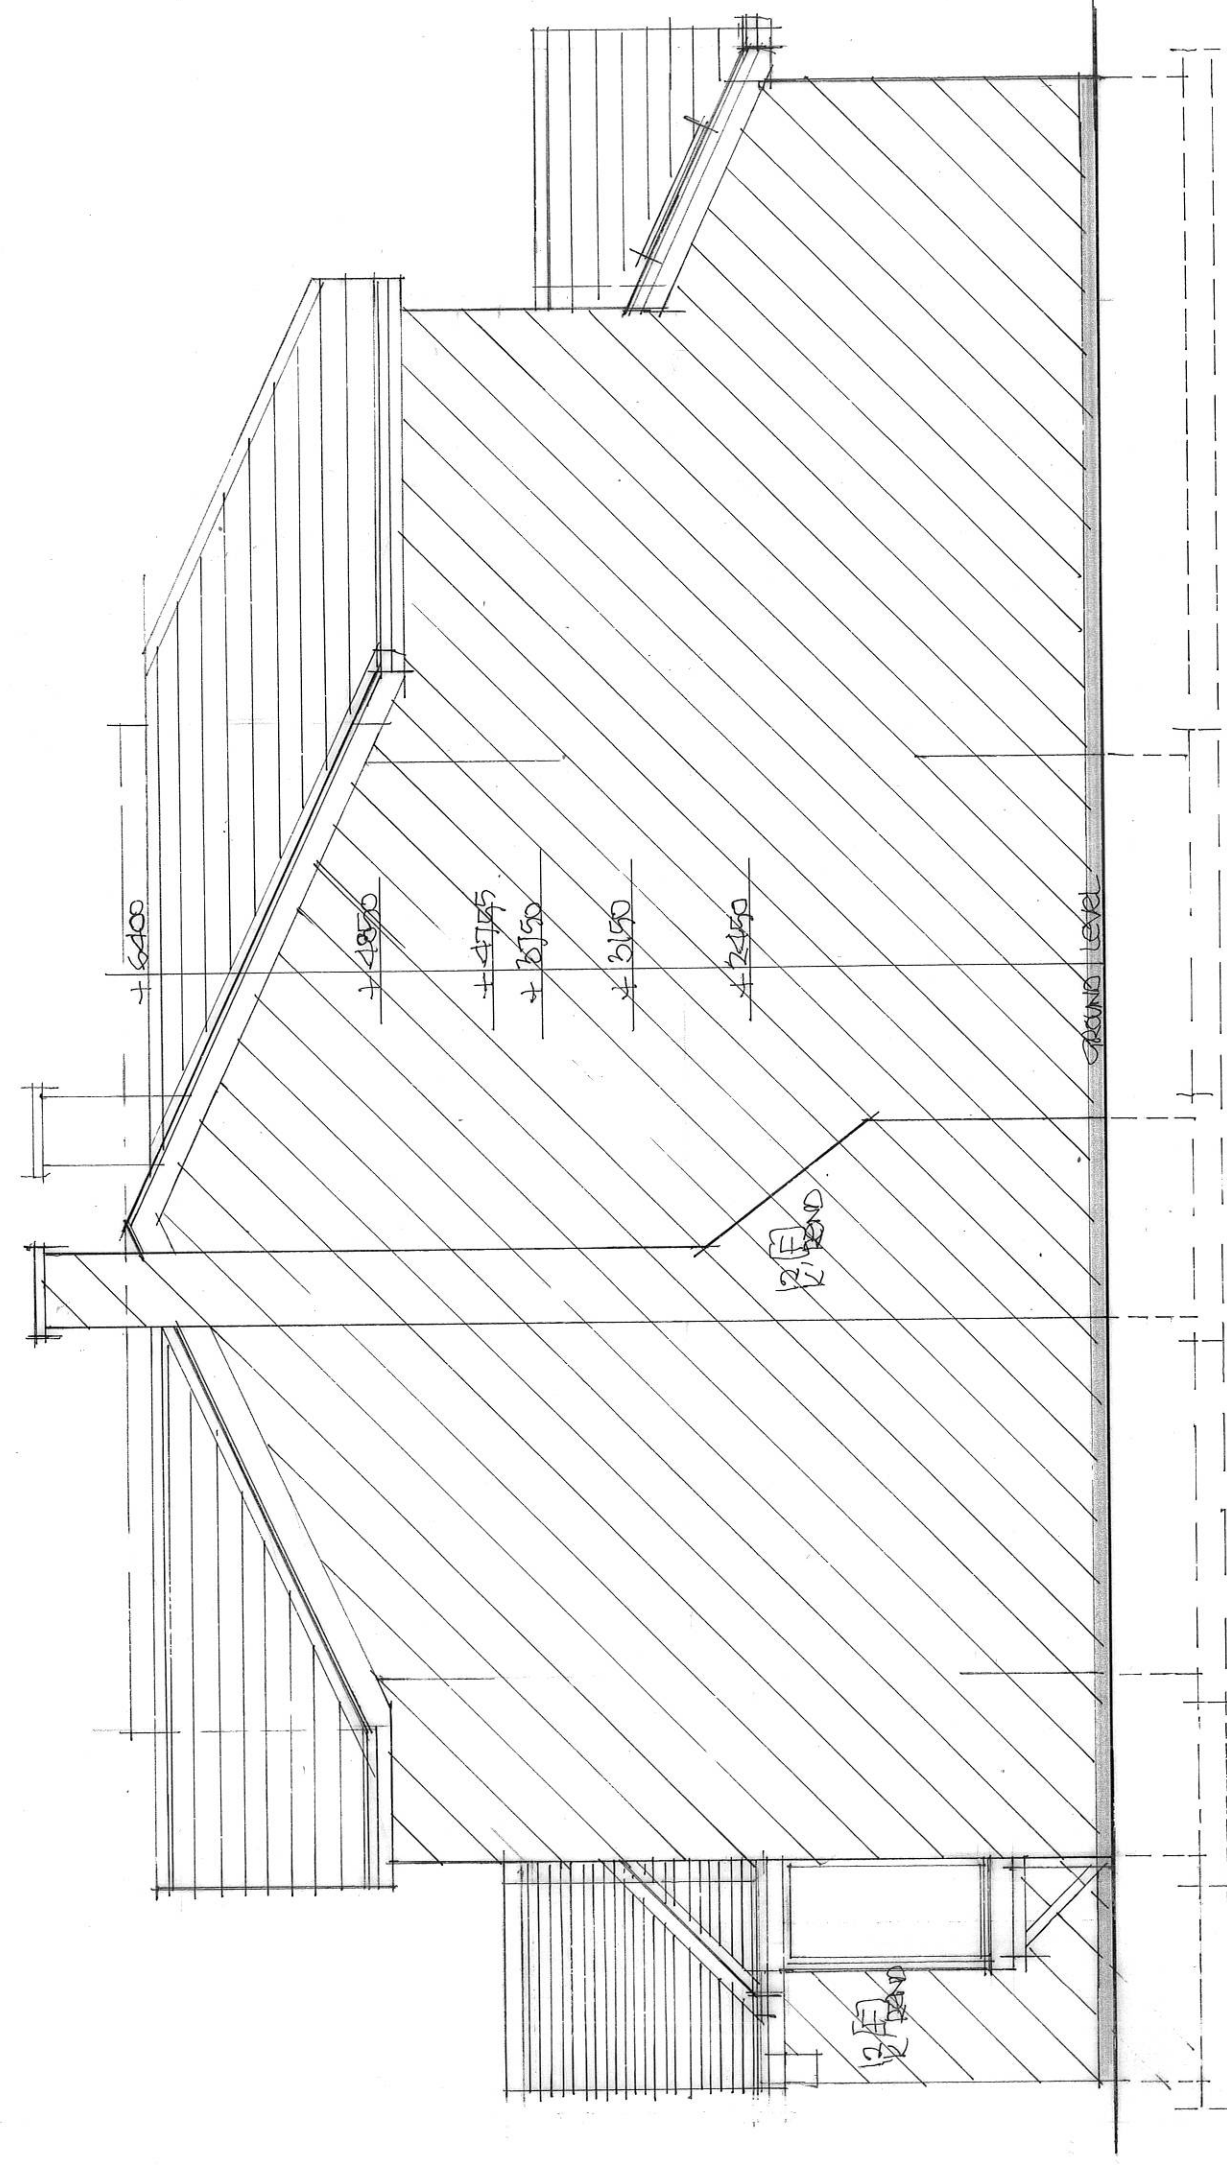

proposed side elevation [NW] road side

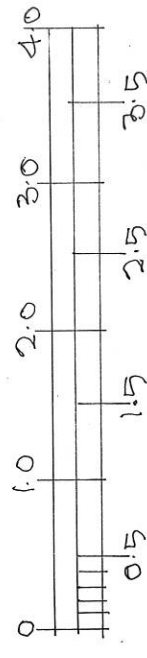

proposed side elevation [SE] road side

DRAWING NO 24/0-HC/16