




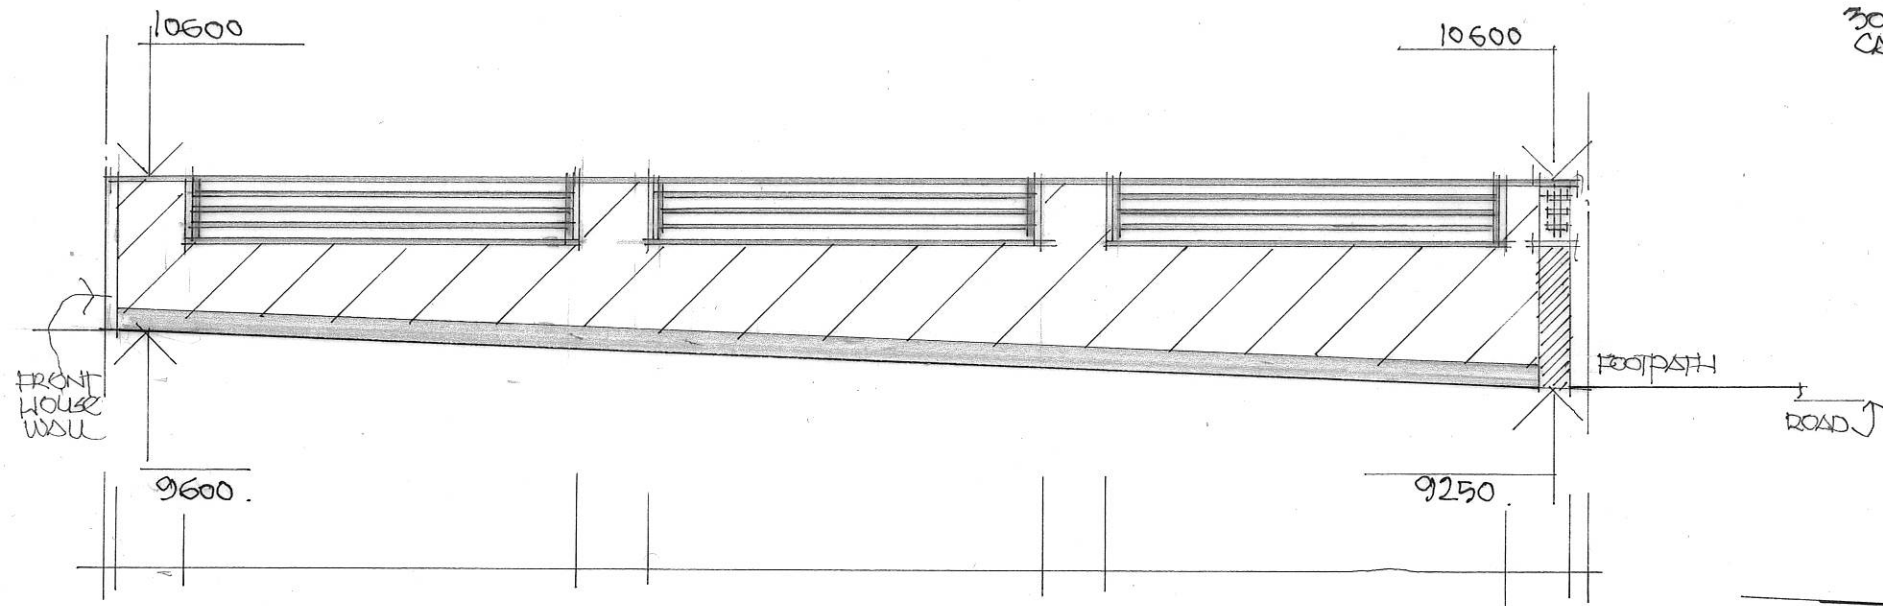


DETAIL BOUNDARY WALL 'A' 1:50 @ A3
ELEVATION OF WALL BETWEEN N° 6/8 HEAVY CURSE - VIEW OF NW SIDE

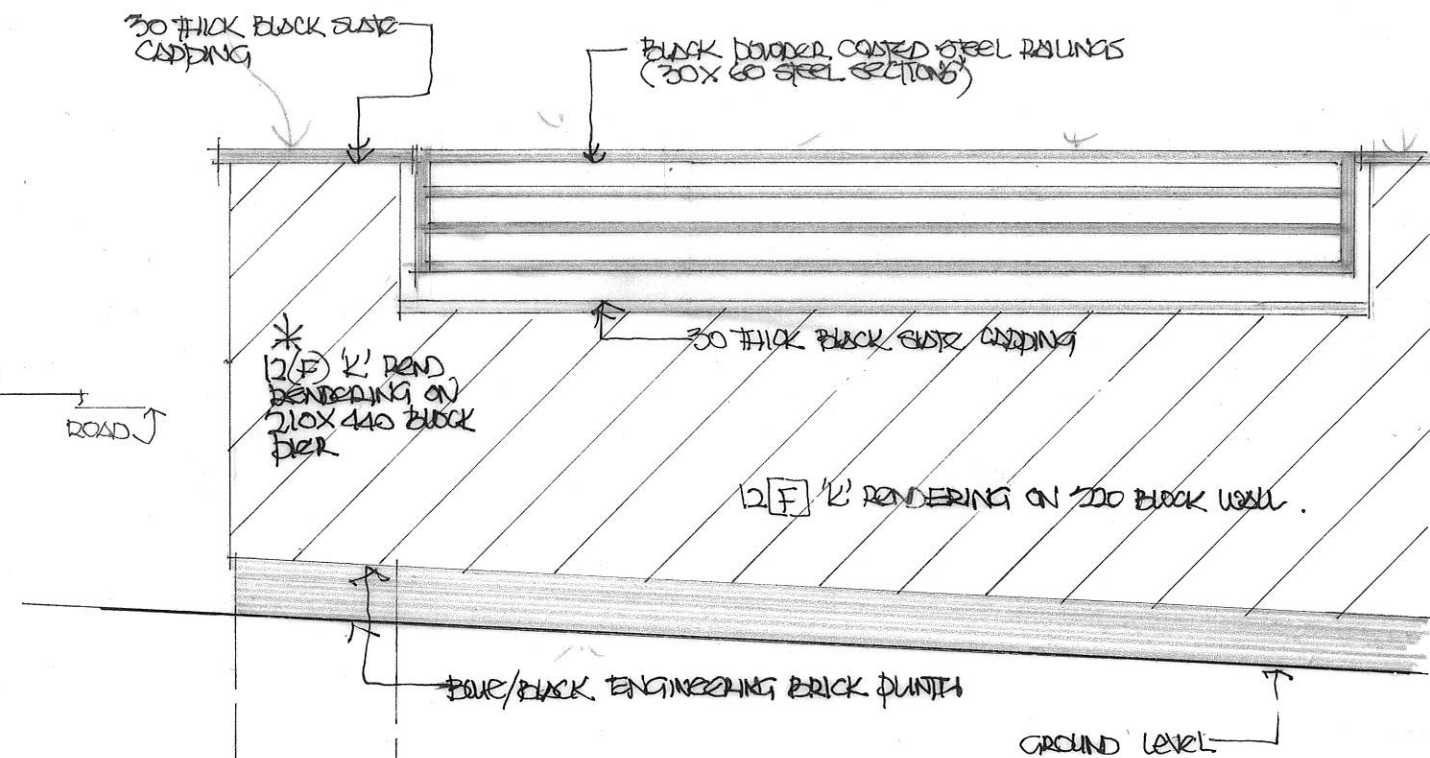

TYPICAL DETAIL NEW BOUNDARY WALLS. 1:20 @ A3.

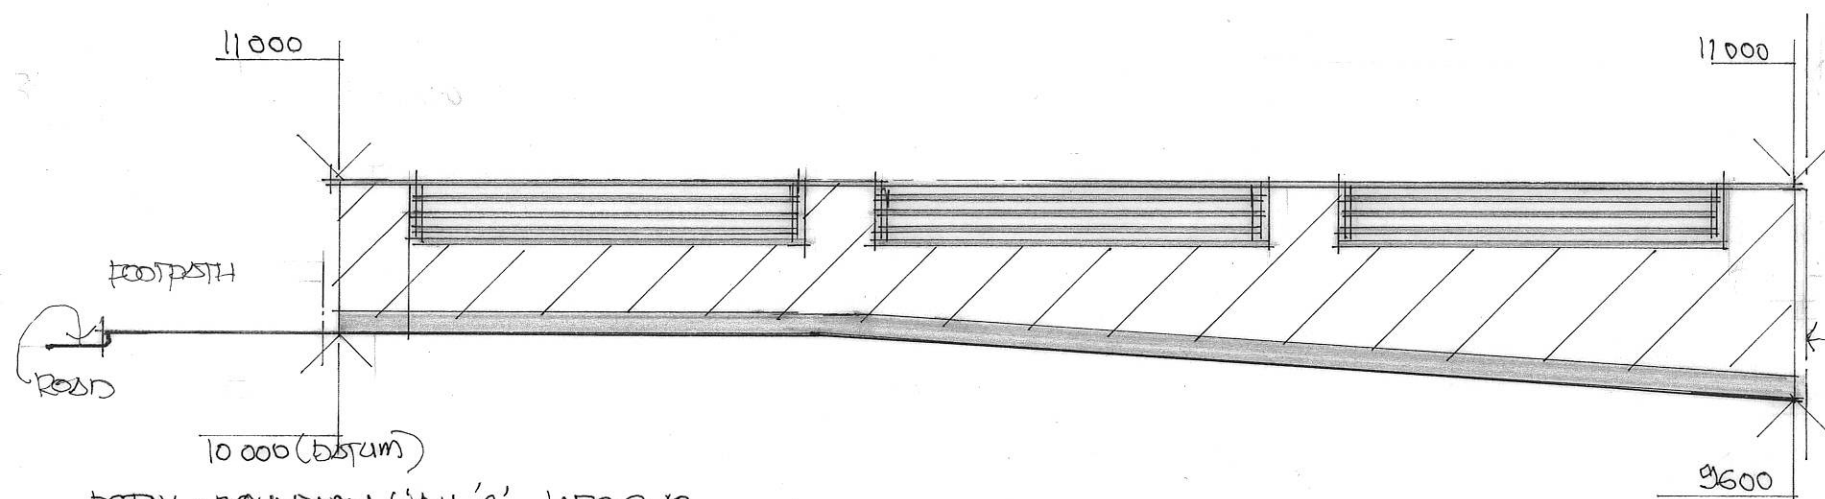

DETAIL: BOUNDARY WALL 'C' 1:50 @ A3
ELEVATION OF WALL BETWEEN N° 8/10 HEAVY CURSE - VIEW OF SE SIDE

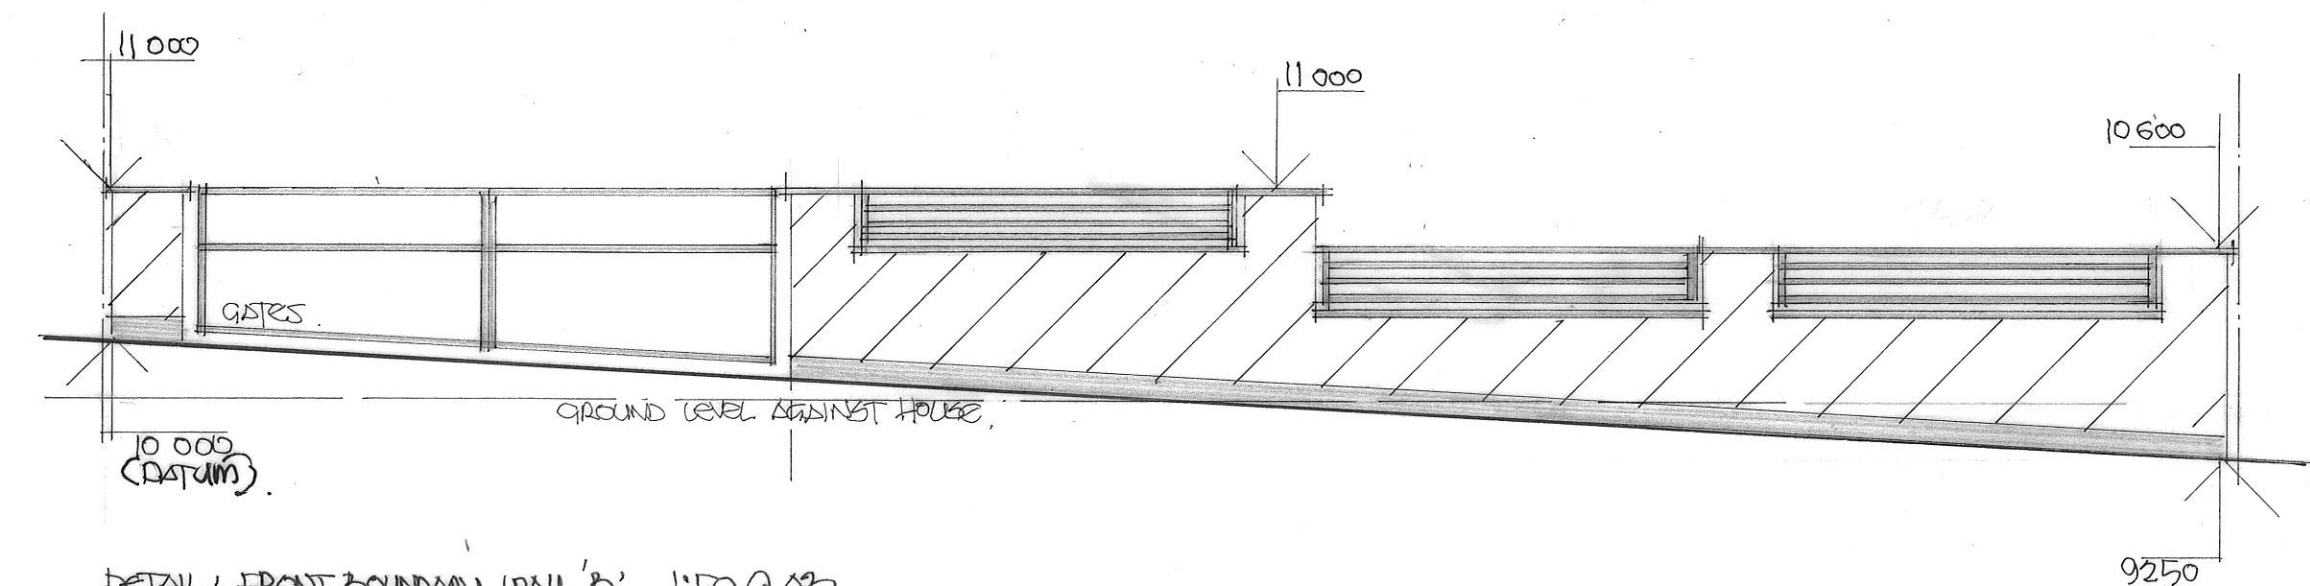

DETAIL: FRONT BOUNDARY WALL 'B' 1:50 @ A3
VIEW OF SW SIDE