


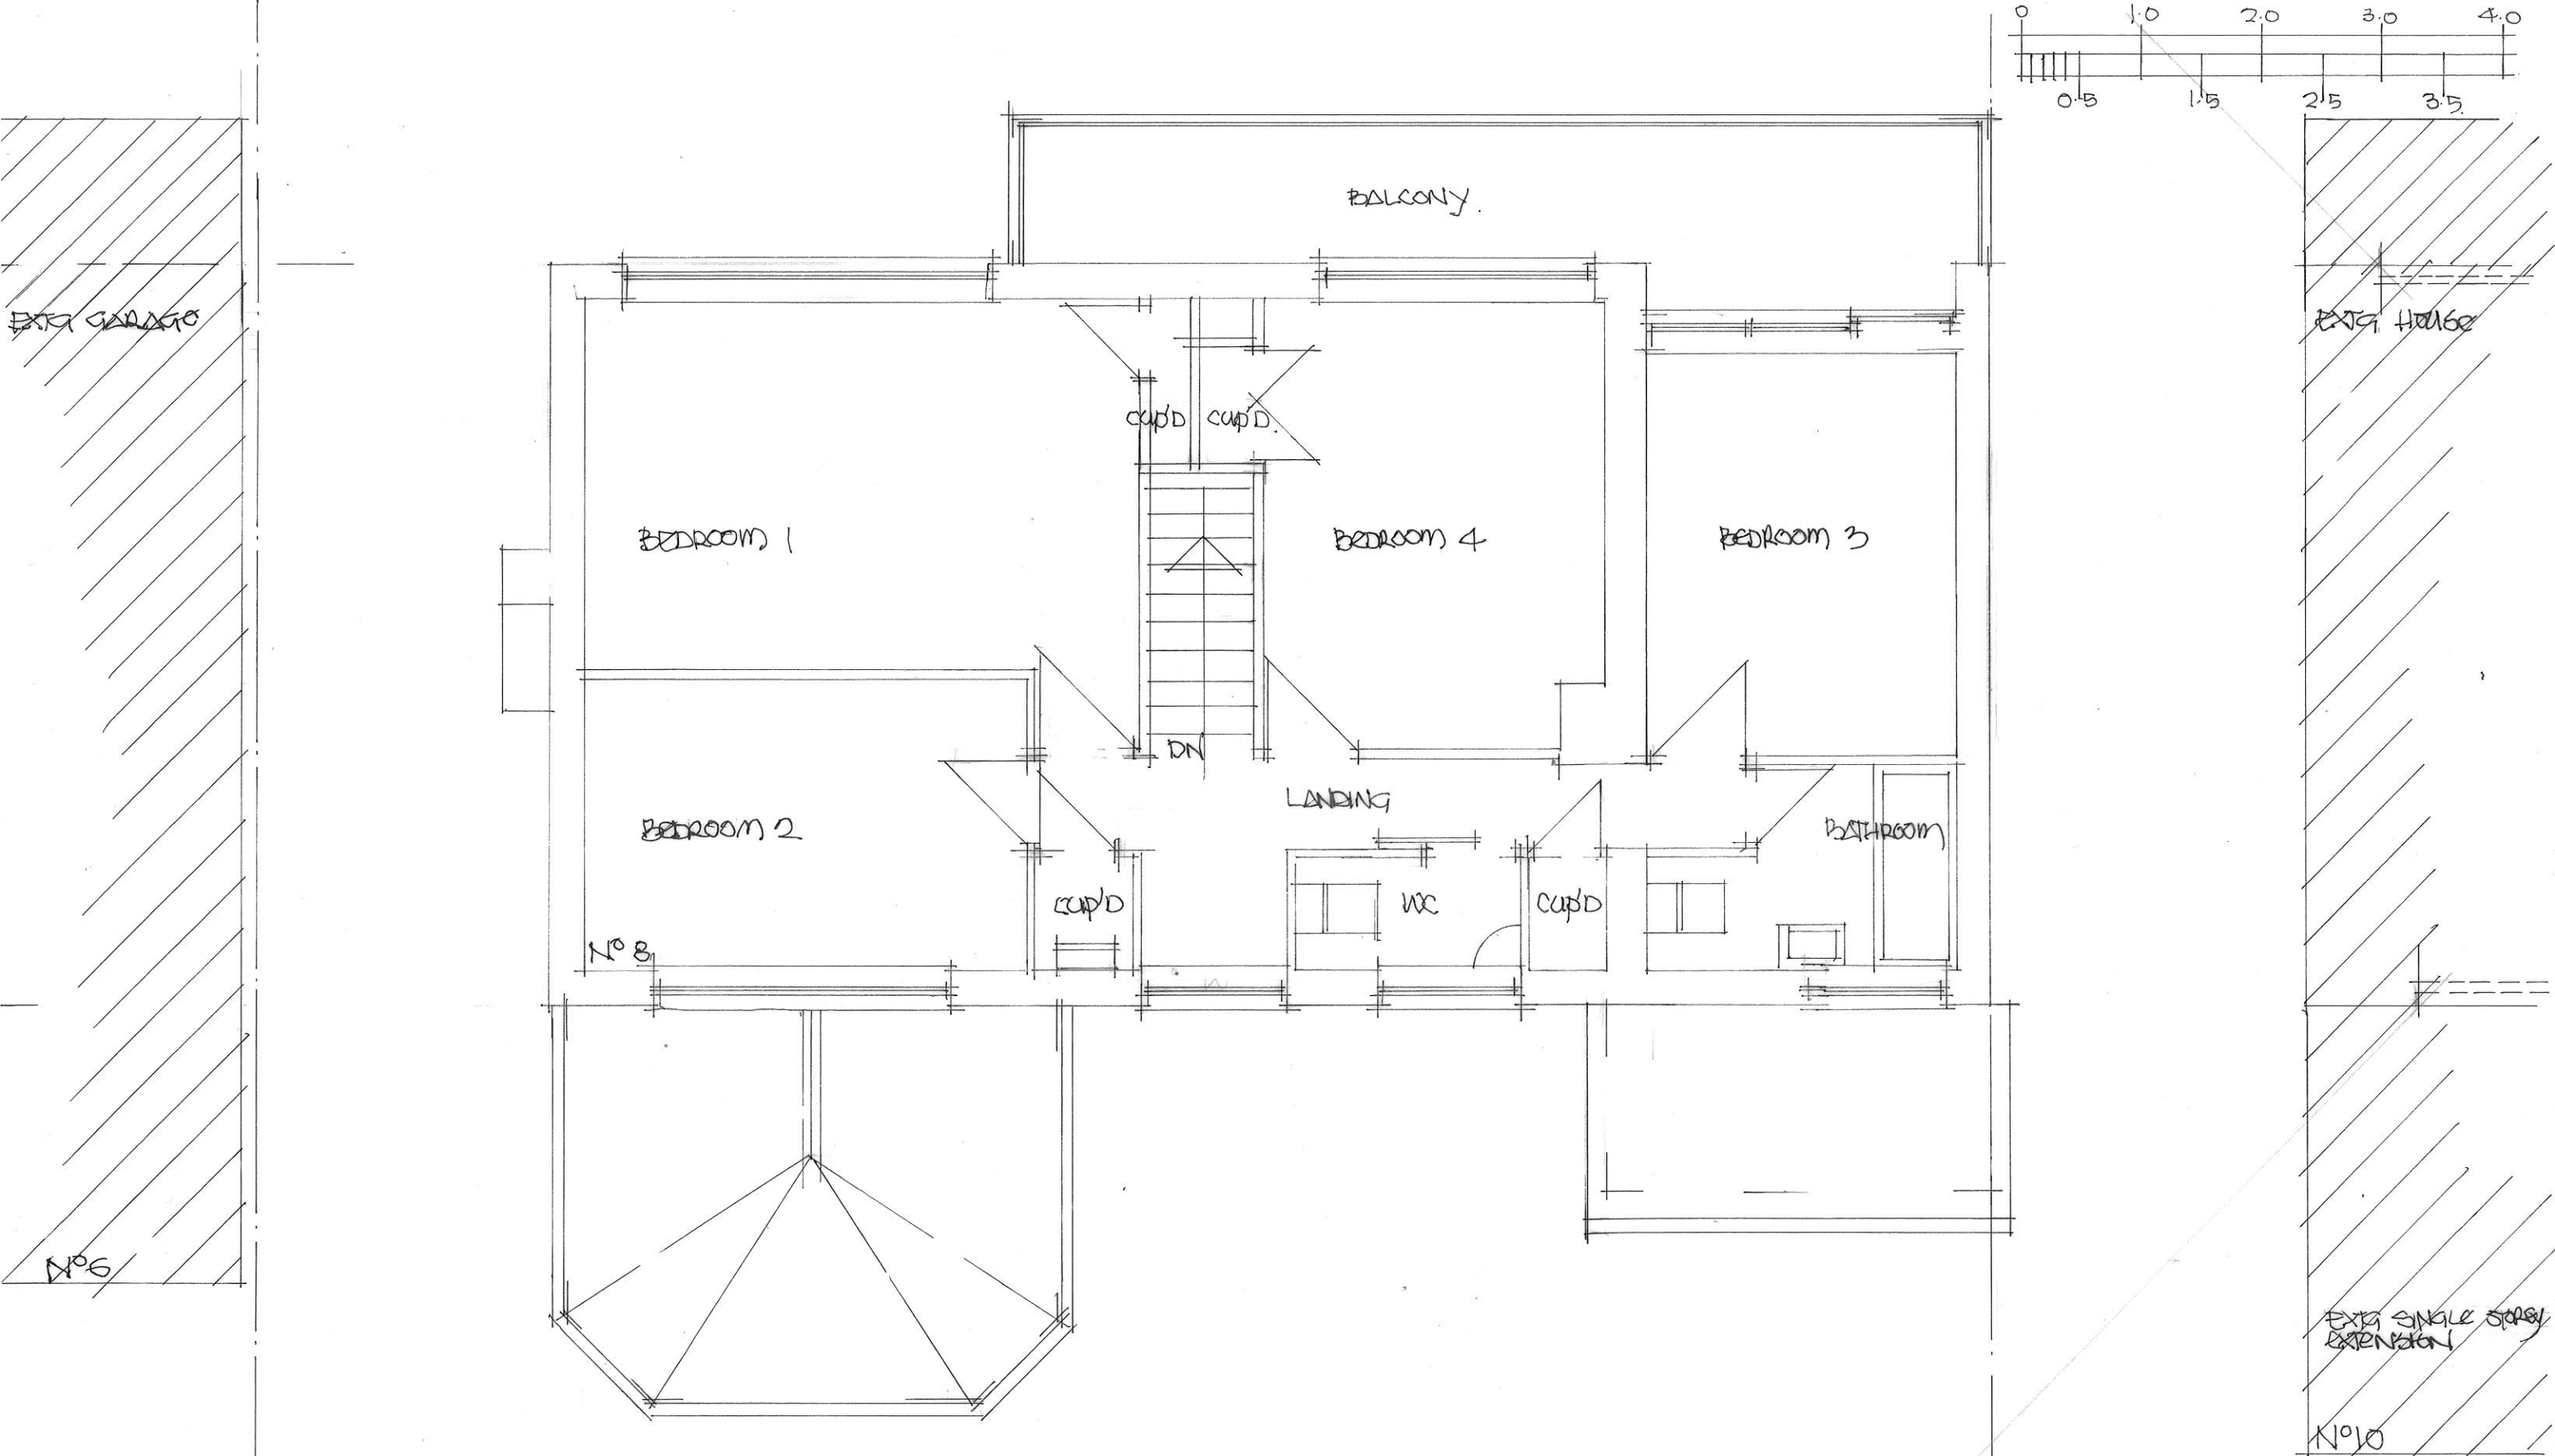

EXISTING FIRST FLOOR PLAN 1:50 @ A3

DRAWING N° 24/8-HC/05